
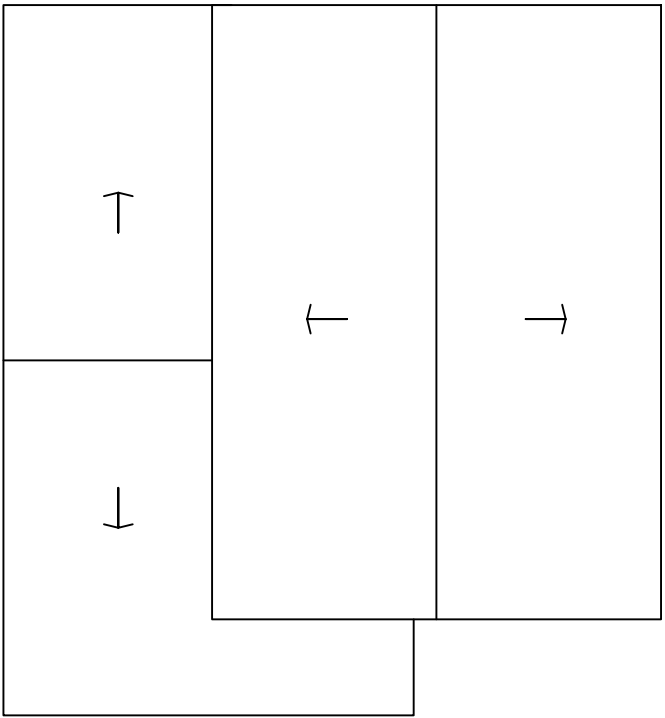
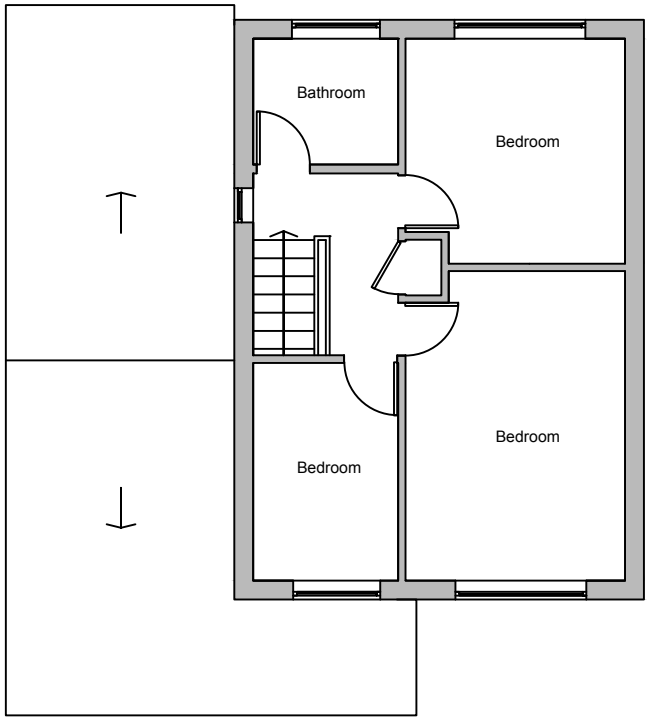


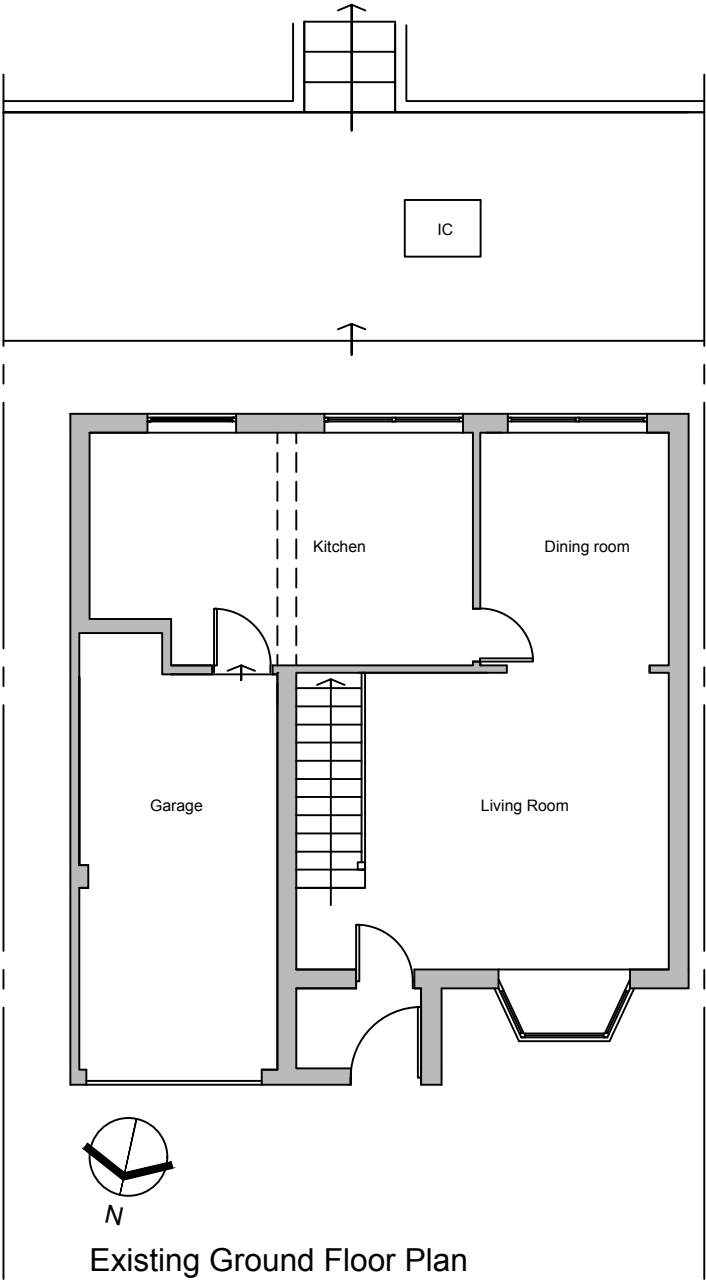

Client:

Mr P Chung
26 The Croft, Hadfield Glossop, Derbyshire,
SK13 1HN

Project:

Proposed first floor extension over garage, rear
conservatory and garage conversion

Title:

Existing Plans

Scale: 1:100 @ A3

Drawn: C.K.	Date: February 2021
----------------	------------------------

Project no.: 3017	Drawing no.: 3017-001
----------------------	--------------------------



Metric scale

PLANMART LIMITED
9, GEORGE STREET, GLOSSOP,
DERBYSHIRE SK13 8AY.
TEL: 01457 863153