


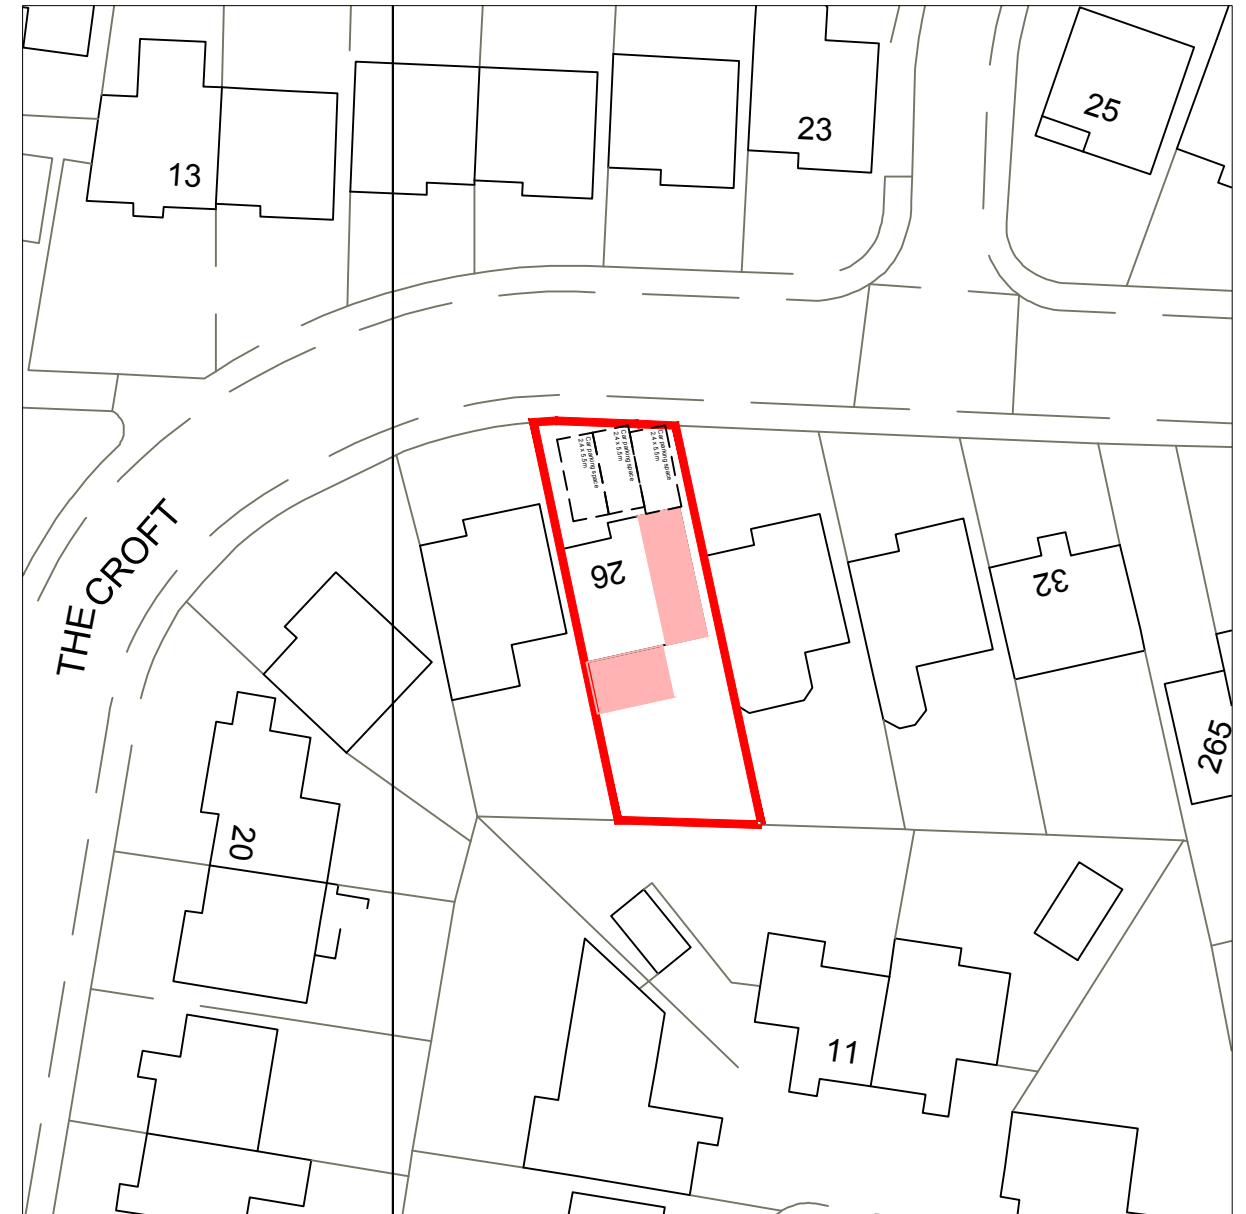

Scale 1:500

- Boundary
- Area of proposal



Client:	
Mr P Chung 26 The Croft, Hadfield Glossop, Derbyshire, SK13 1HN	
Project:	
Proposed first floor extension over garage, rear conservatory and garage conversion	
Title:	
Location Plan	
Scale: 1:1250 & 1:500 @ A3	
Drawn:	Date:
C.K.	February 2021
Project no.:	Drawing no.:
3017	3017-005

PLANMART LIMITED
9, GEORGE STREET, GLOSSOP,
DERBYSHIRE SK13 8AY.
TEL: 01457 863153

THIS DRAWING IS NOT TO BE COPIED OR REPRODUCED
WITHOUT THE PRIOR WRITTEN CONSENT OF PLANMART LTD.