
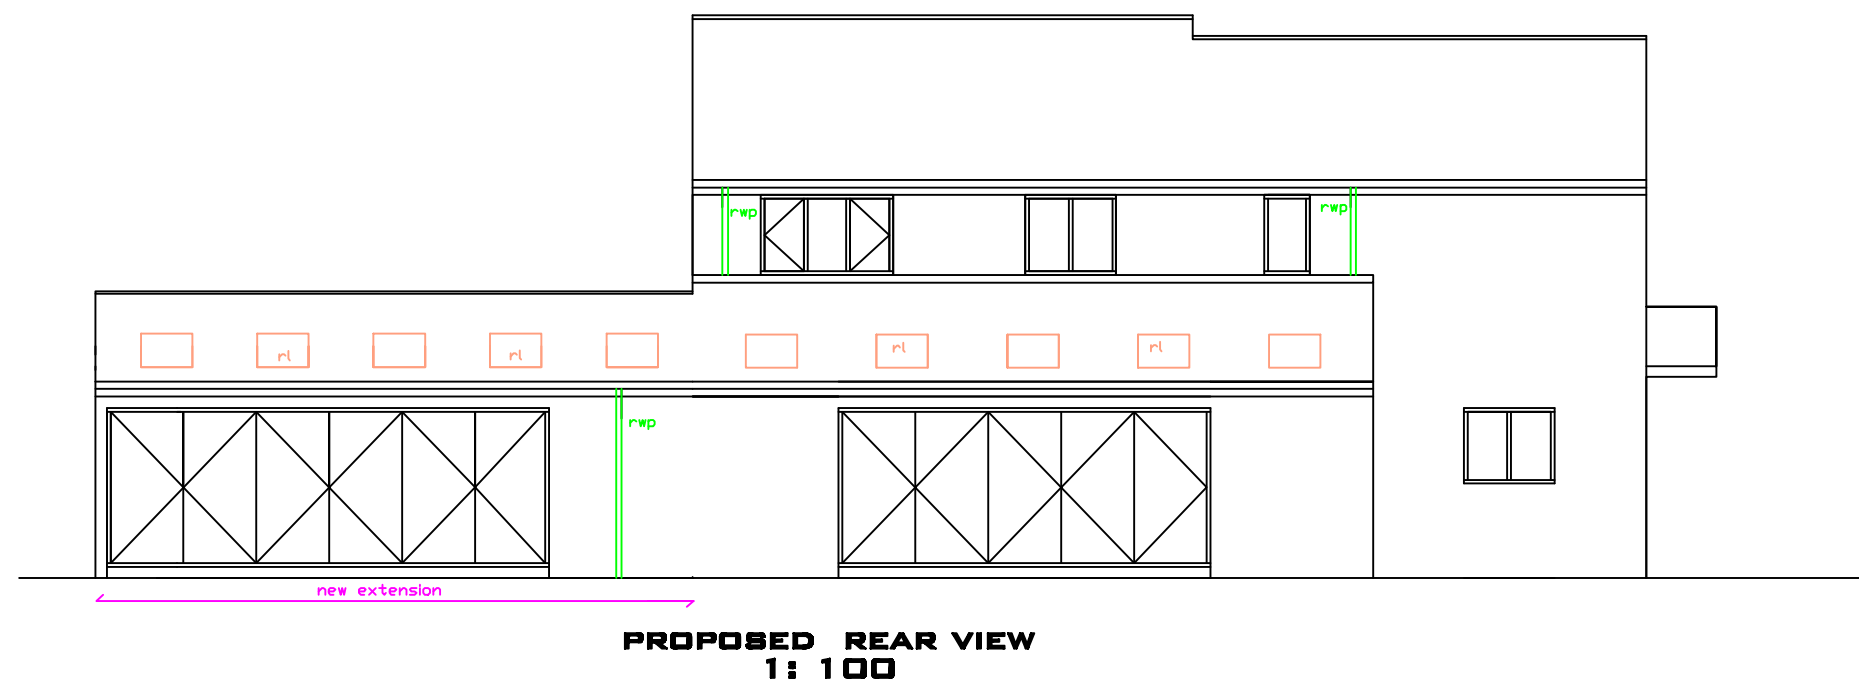


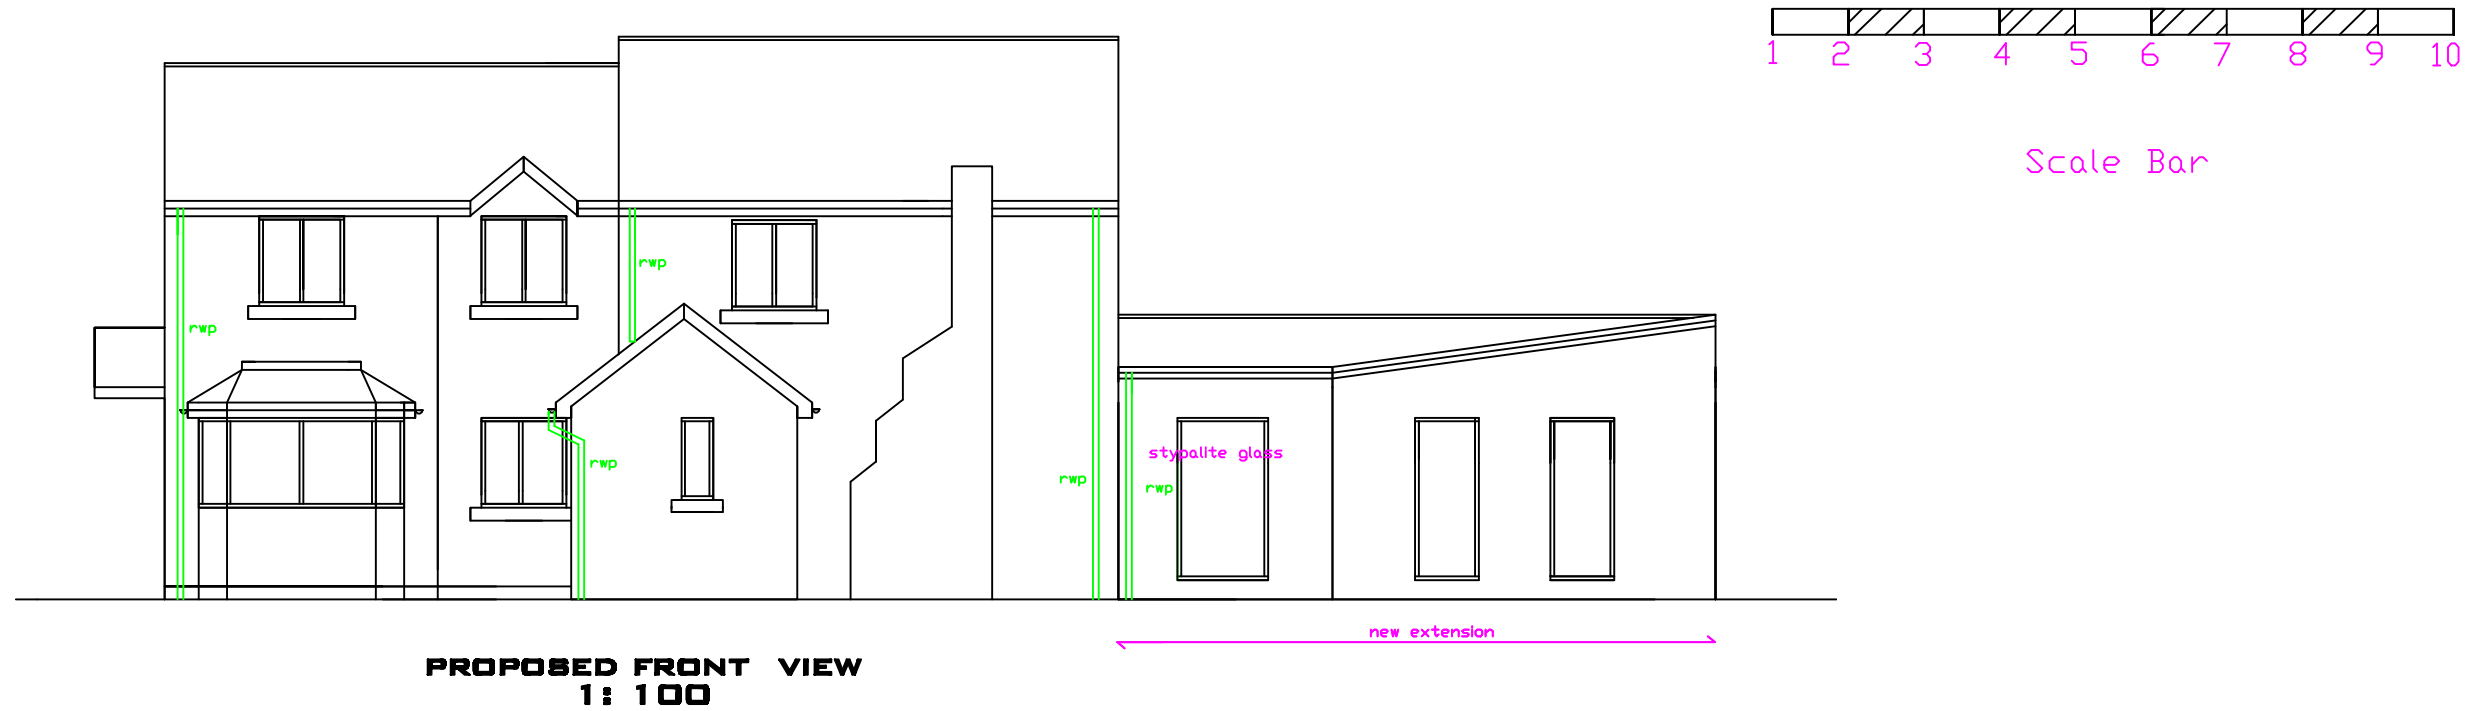

client: CRAIG SMITH, 20, COWBROOK AVENUE, GLOSSOP, DERBYSHIRE, SK13 8QT, TEL 07931 533660		
scheme PROPOSED SIDE SINGLE STOREY EXTENSION,		
project: HIGH PEAK BOROUGH COUNCIL PLANNING & BUILDING CONTROL APPLICATION		
date: FEBRUARY. 2021	drawn: DRW	
PLANS DRAWN tel.no 07952934281 07856609593 email Bawinterbottom @aol.com www.plansdrawn.org		
project no. CA 20	drg. no. 03	A3 paper