


PROPOSED 2 STOREY DWELLING, VACANT LAND OFF WOOD CUTTERS WAY,
CHAPEL EN LE FRITH SK23 9TN

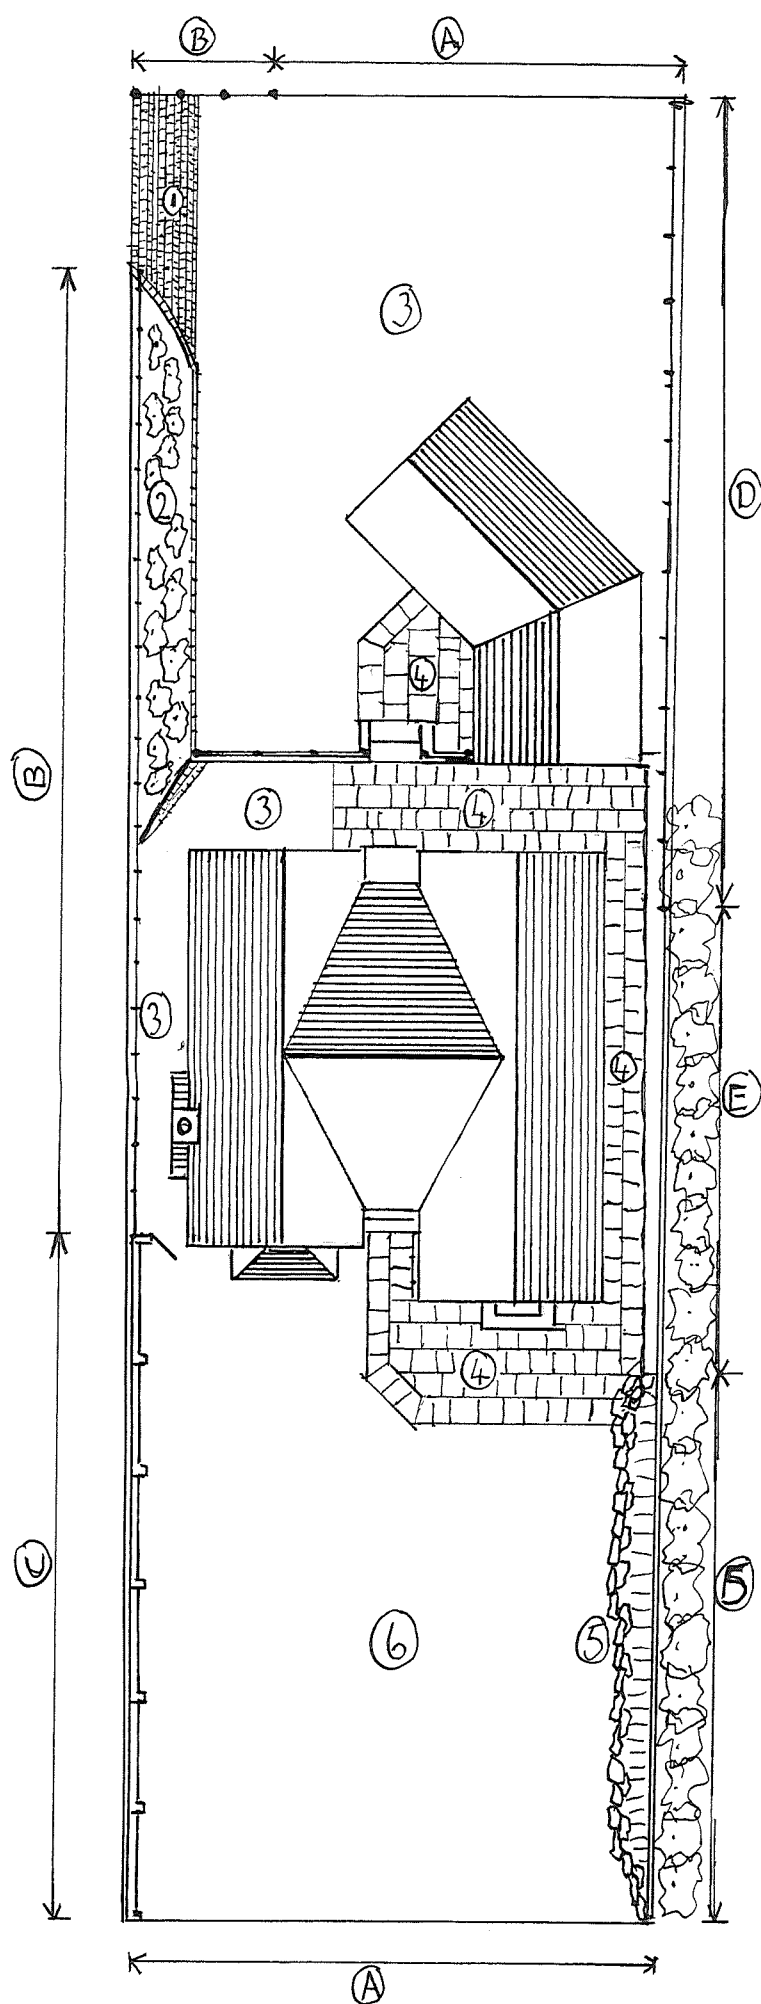

BOUNDARY TREATMENTS

- A. EXISTING 1800mm HIGH VERTICALLY BOARDED TIMBER FENCING RETAINED,
- B. 1200mm HIGH 5 HORIZONTAL BAR ESTATE METAL ESTATE TYPE FENCING.
- C. 2100mm HIGH MASONRY WALL WITH RECON STONE TO MATCH WOOD CUTTERS WAY.
- D. NEW 1800mm HIGH VERTICALLY BOARDED TIMBER FENCE.
- E. 1200mm HIGH RECLAIMED RANDOM STONE RETAINING WALL WITH 1200mm HIGH POST & 5 STRAND PLAIN WIRE FENCE TO MARK BOUNDARY WITH LAURELS ON NEIGHBOURING PROPERTY RETAINED.

LANDSCAPING

1. RECLAIMED COURSED STONE SETTS
2. PLANTING OF MAXIMUM 1 IN 4 GRADIENT BANKING WITH MIX OF AUCUBA, CANTON EASTER EUONYMUS & BERGENIA, FOR GROUND COVER.
3. EASTERN GOLD GRAVEL LAYED IN GRAVEL GUARD TO FORM PERMEABLE DRIVEWAY.
4. NATURAL STONE PAVING BOFF / BROWN IN COLOUR.
5. LARGE ROCKERY STONES TO FORM BASE OF PLANTED BANKING WITH TREATMENT TO BOUNDARY IN COMMON WITH E
6. PRIVATE GARDEN AREA

DRAWING N° WCCW/05

SCALE 1 TO 200