


PROPOSED 2 STOREY DWELLING, VACANT LAND EAST OF WOODCUTTERS WAY,
CHAPEL EN LE FRITH, SK23 9TN

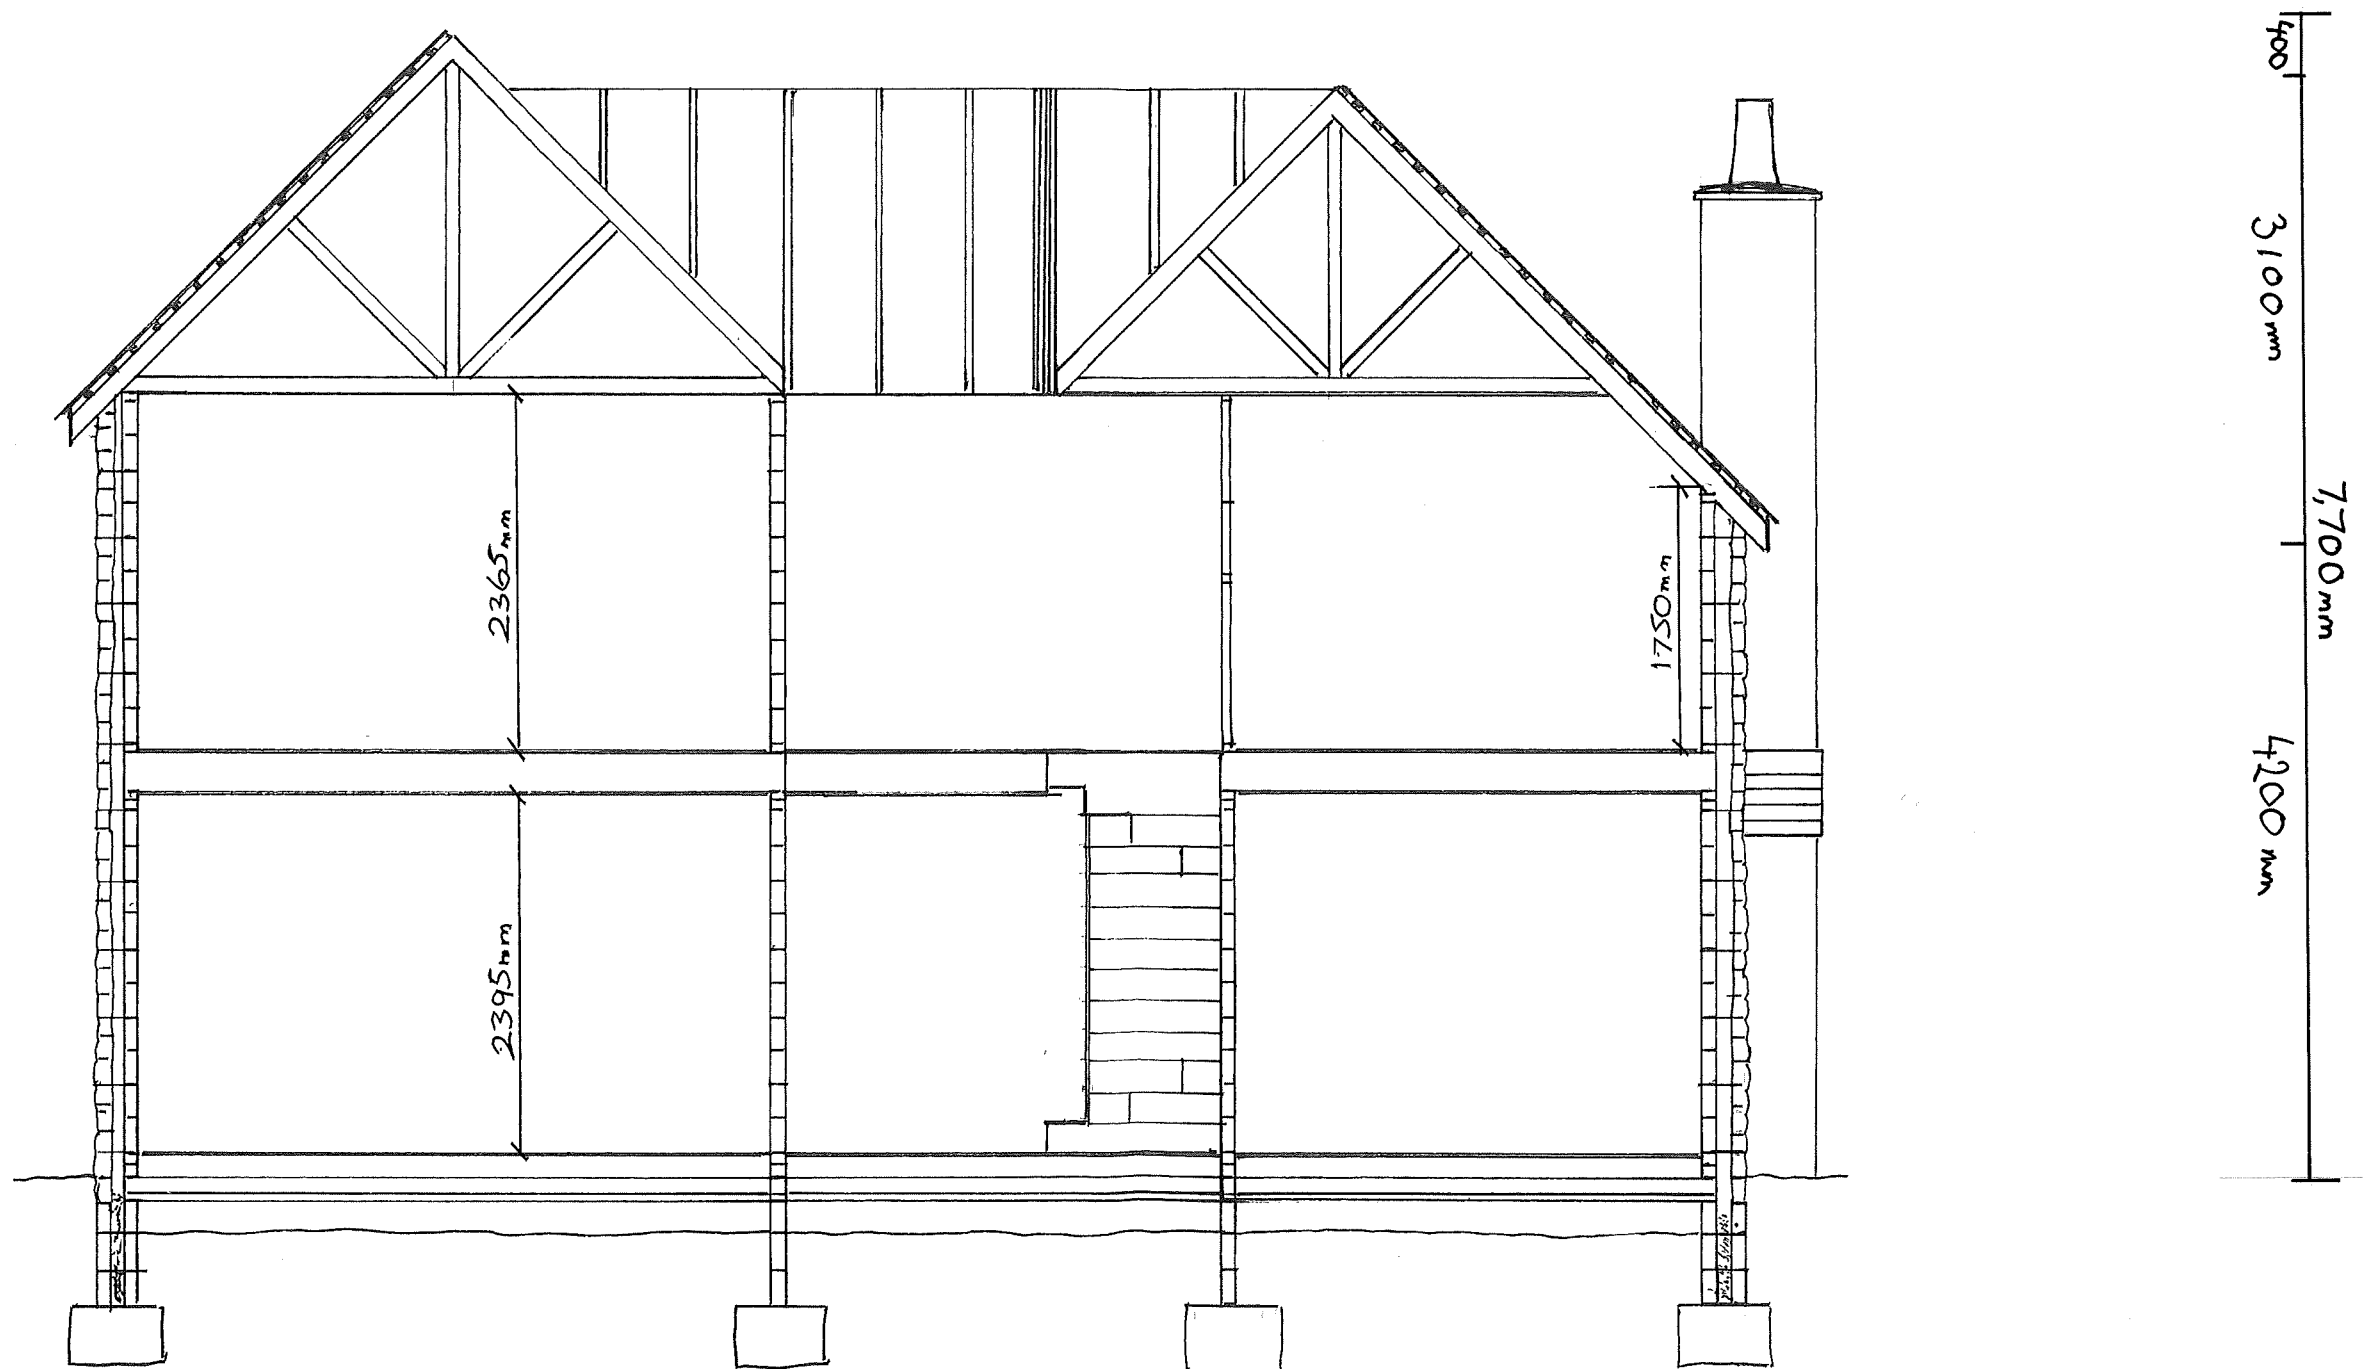

DRAWING N^o/ WCLW/06

SCALE 1 TO 50