

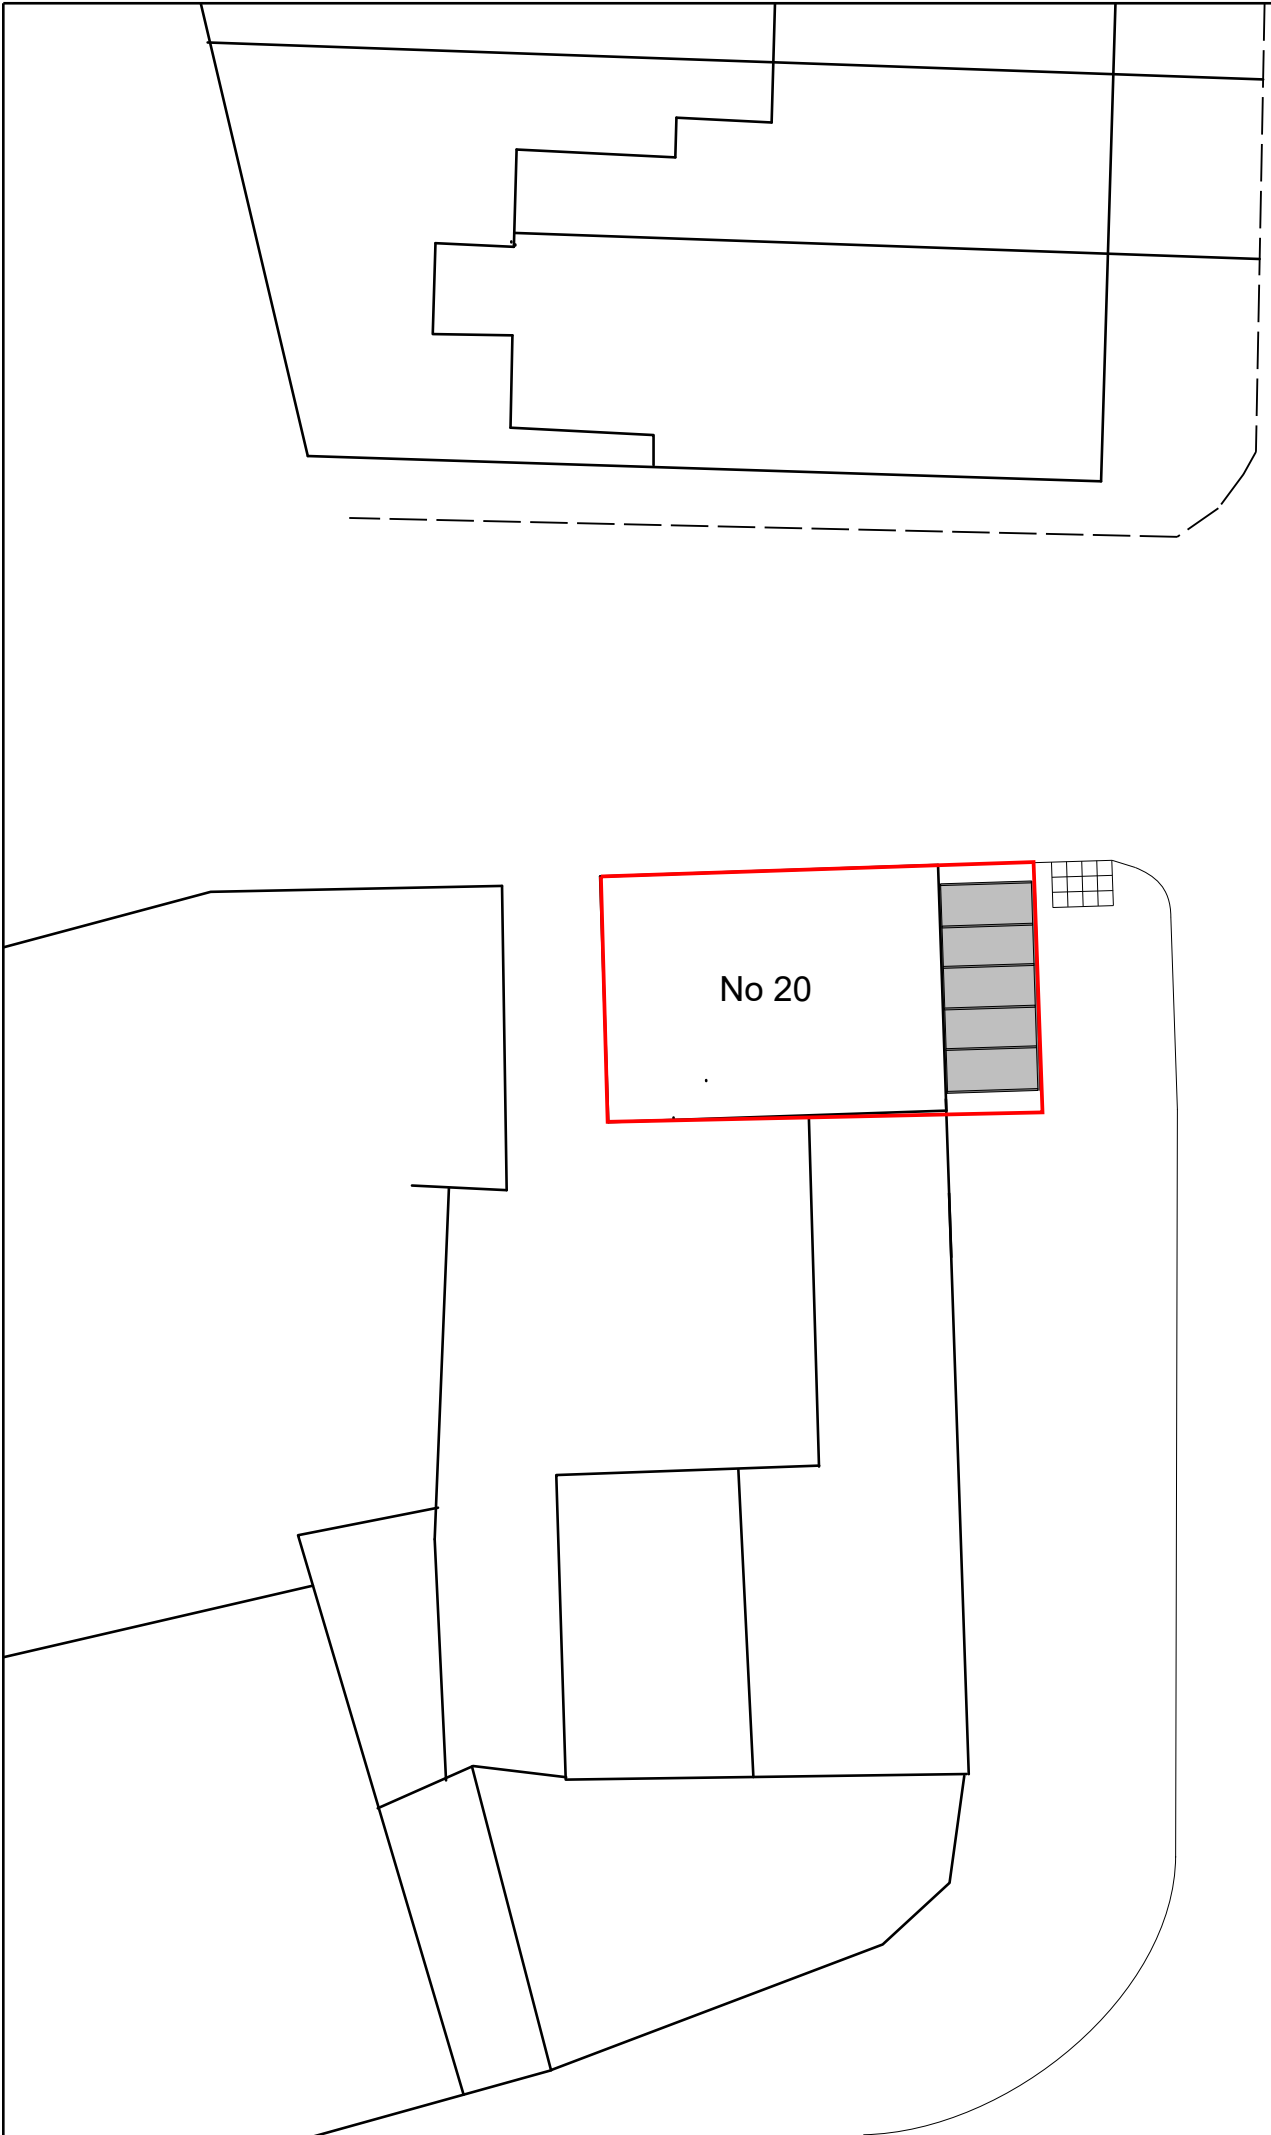


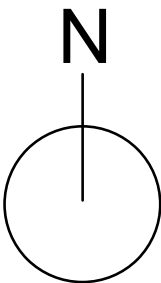

Green Lane

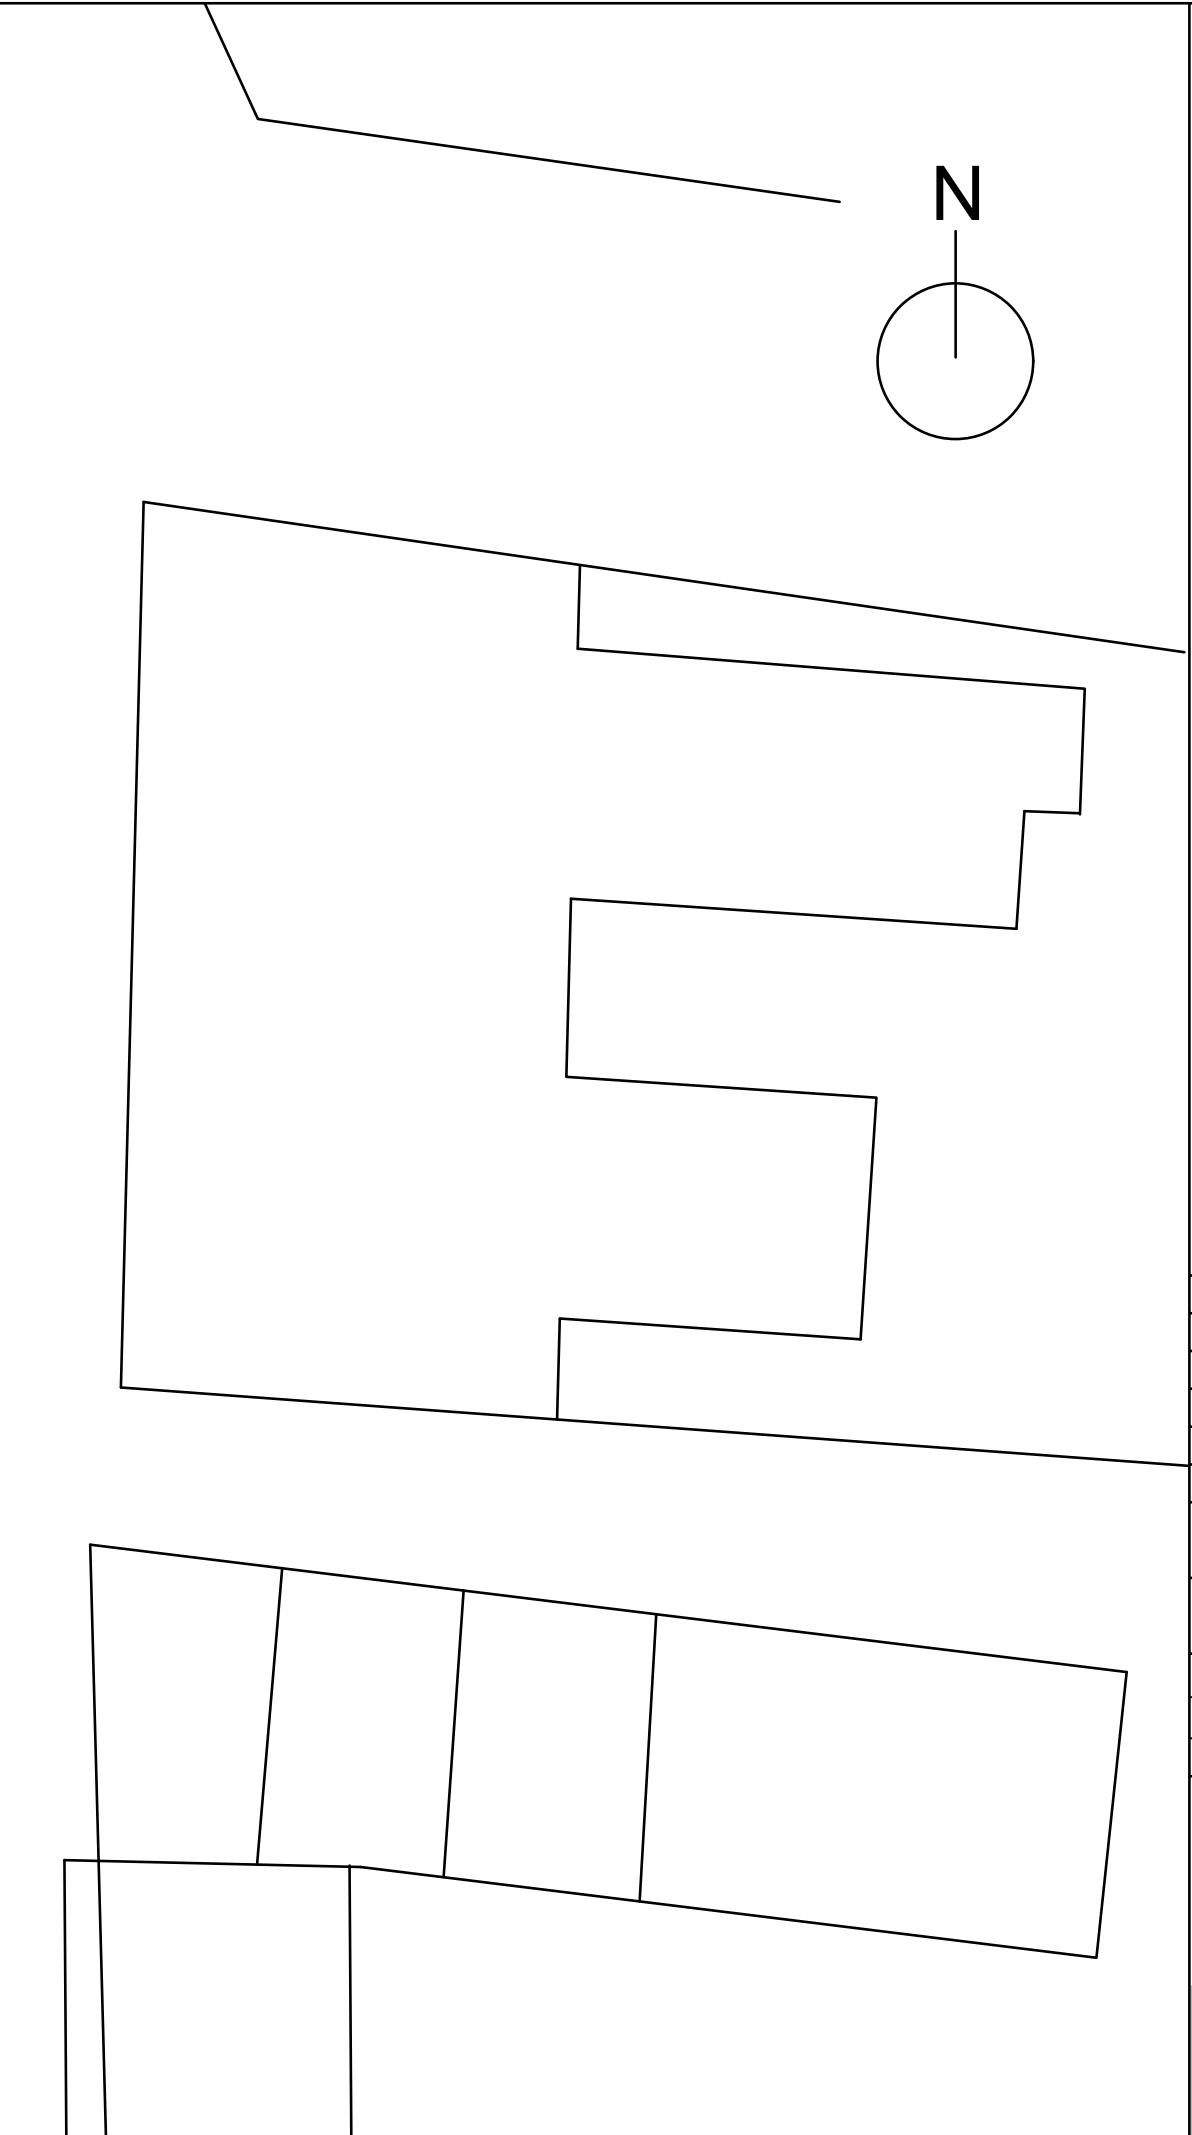

This document is designed for negotiations with the relevant authorities under the Building Act, Town and Country Planning Acts, and any other relevant legislation. The information contained herein may also be subject to approval under the relevant Acts. All dimensions and any information contained herein must be checked for accuracy on site prior to commencement of any building works.

NOTES

Revision details	Suffix	Date	Drawn	App'vd

Drawing Status		Discussion Only	
Project Title			
GREEN LANE SOCIAL CANOPY			
Drawing Title and Number			Rev
3101.02 Block Plan			
Scale @ A3: 1:200			
Drawn	JB	Checked	RH
Approved	JB	Date	16/2/21



Barley Castle Yard
Market Street
Hayfield
High Peak
SK22 2EP
01663 741312
www.kingfisherhgb.co.uk