



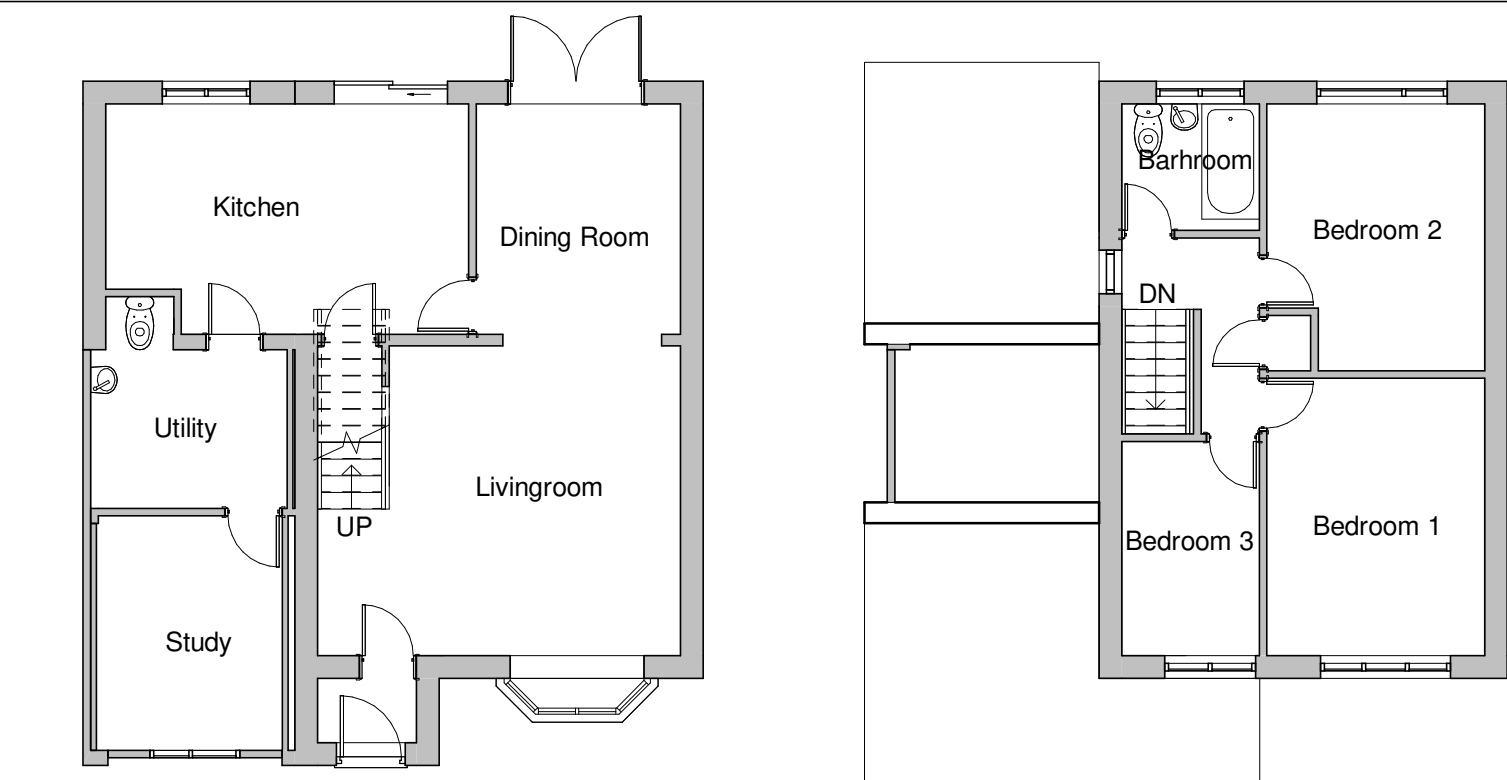

1 Ground - EXISTING  
1 : 100


SCALE:1 to 100@A1

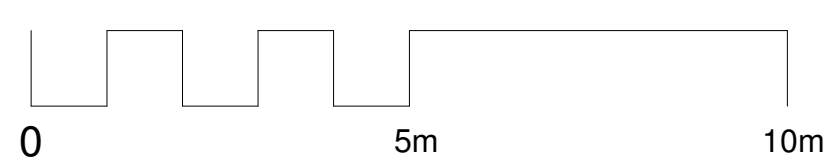

WARNING - This maybe a reduced size print, check scales below.




17 OS PLAN  
1 : 1250

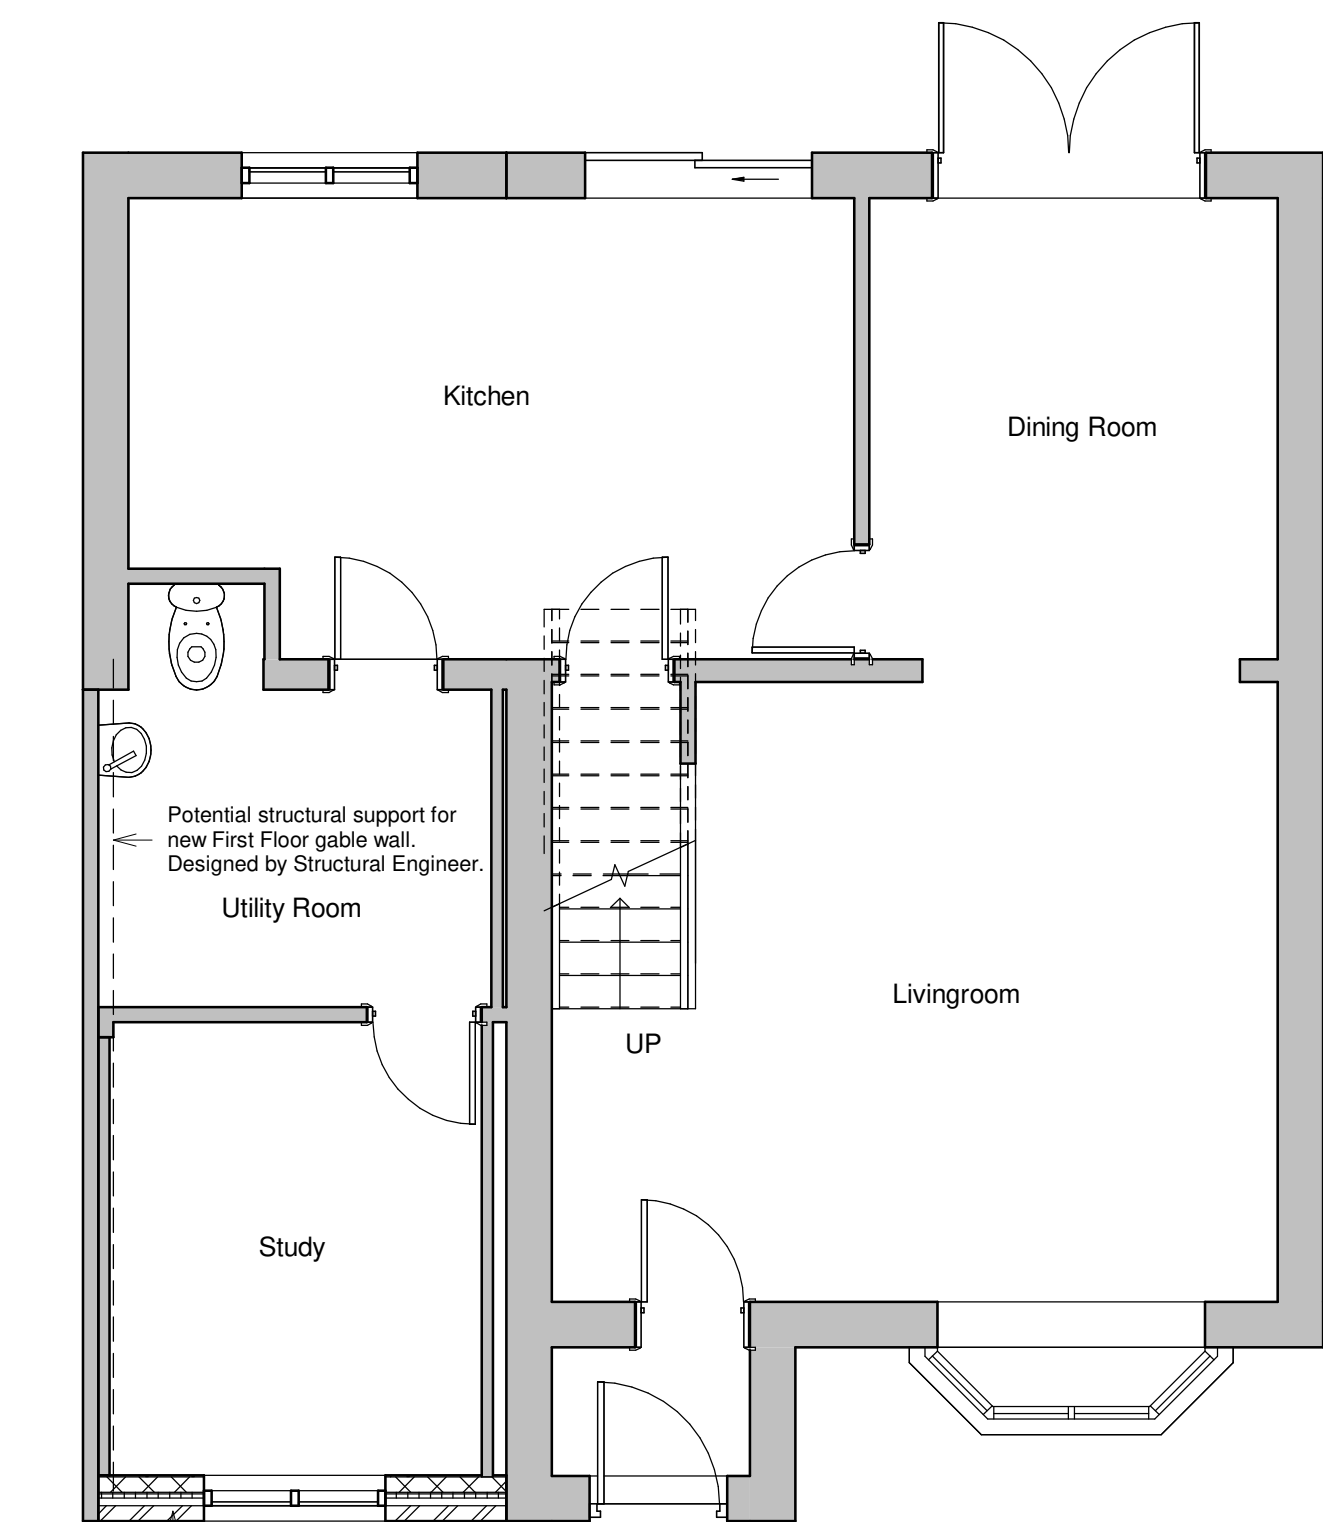

7 Ground - PROPOSED  
1 : 50

SCALE:1 to 50@A1

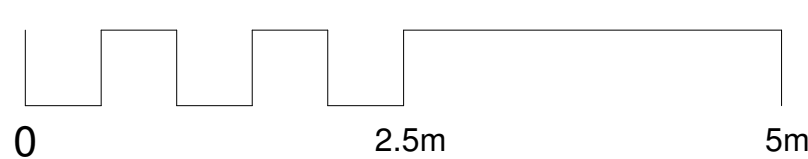

WARNING - This maybe a reduced size print, check scales below.




2 First - EXISTING  
1 : 100


SCALE:1 to 100@A1



WARNING - This maybe a reduced size print, check scales below.

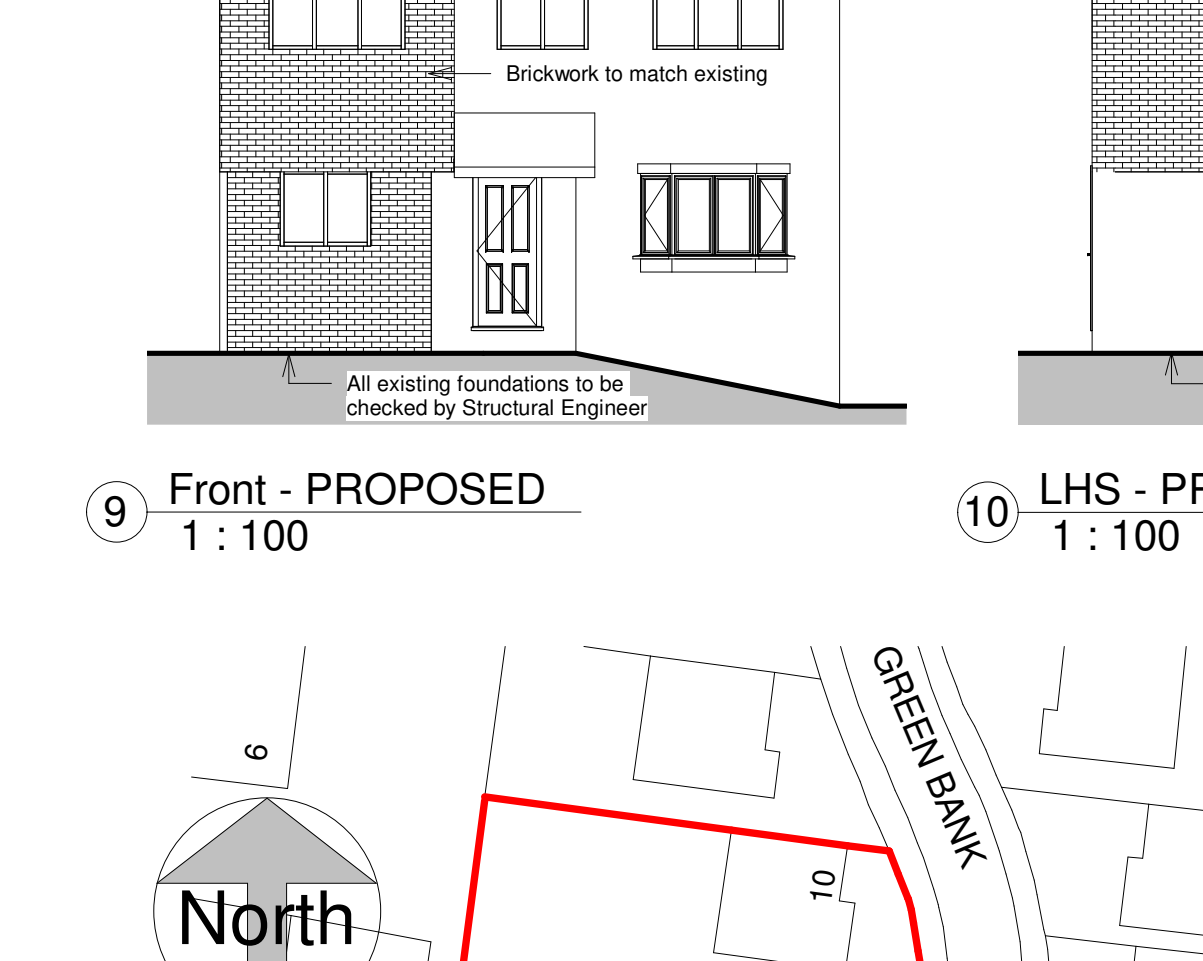

18 Block Plan  
1 : 500

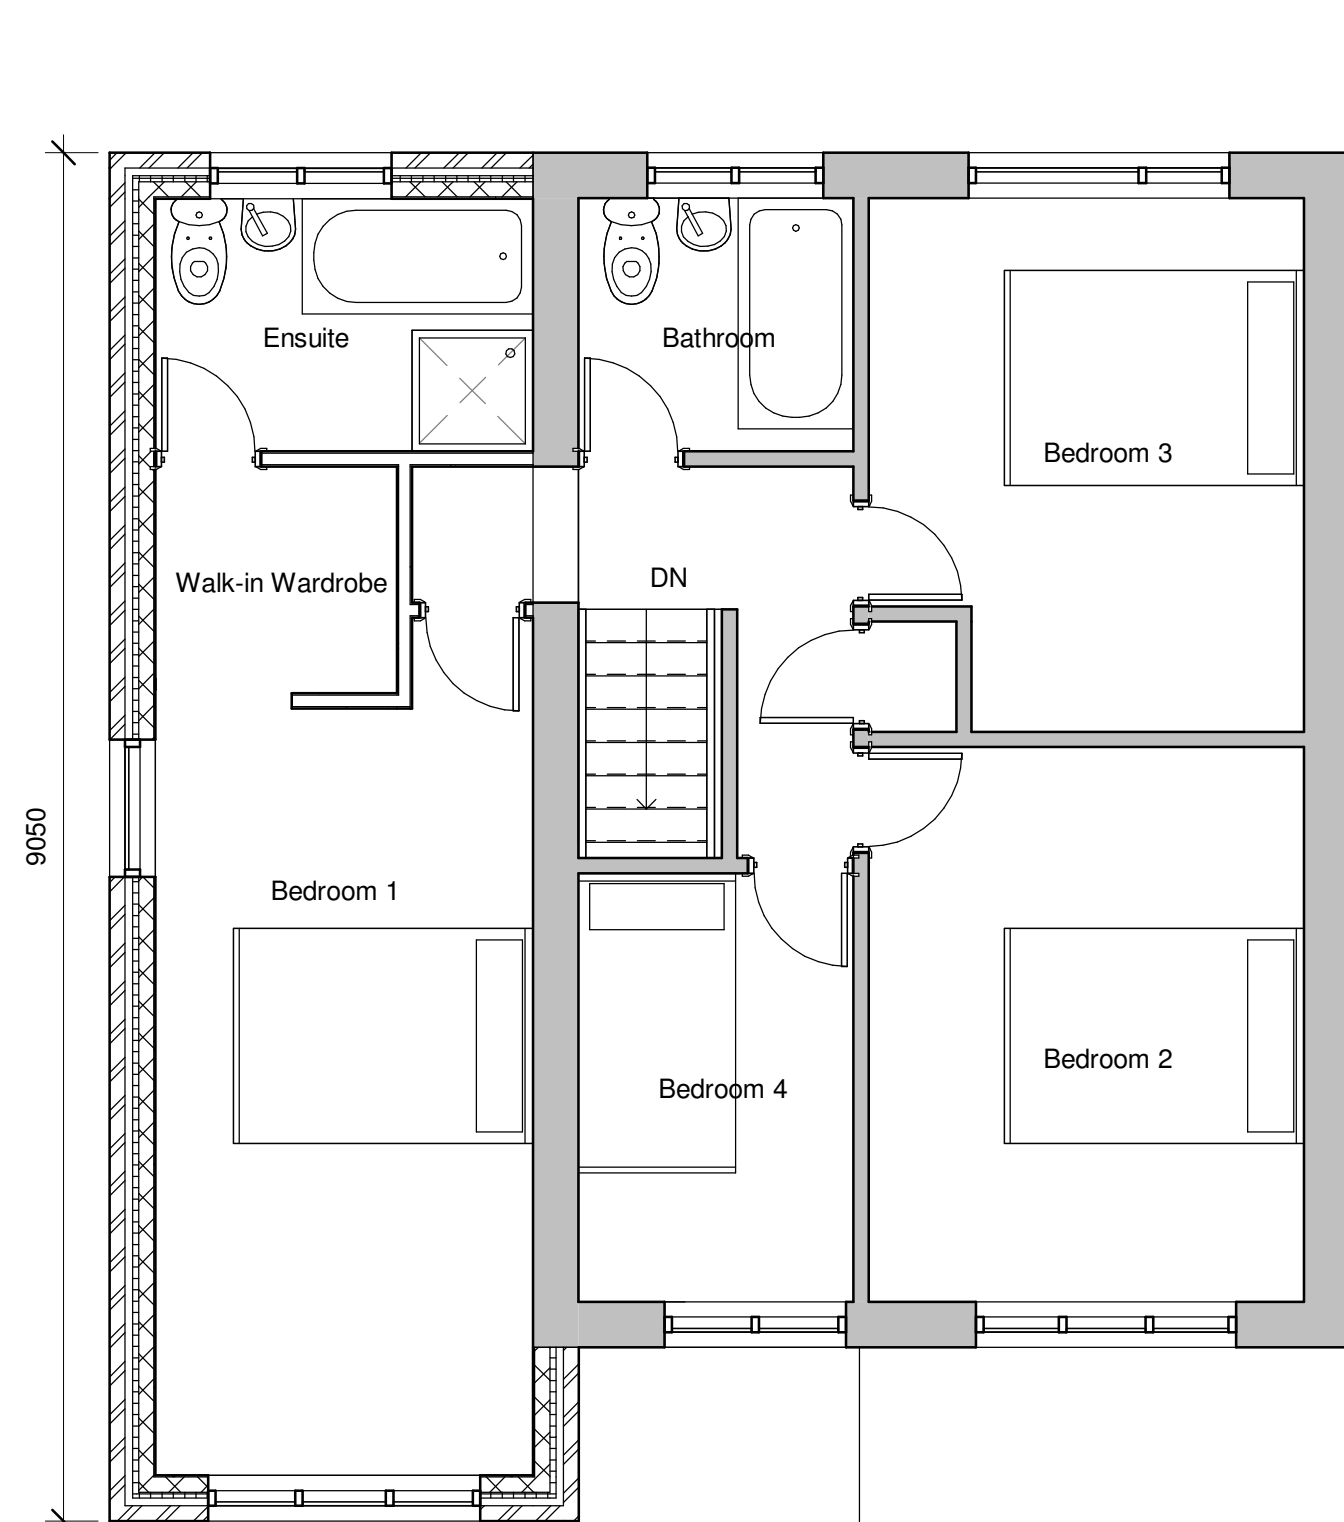


8 First - PROPOSED  
1 : 50




WARNING - This maybe a reduced size print, check scales below.

3 Front - EXISTING  
1 : 100

SCALE:1 to 100@A1

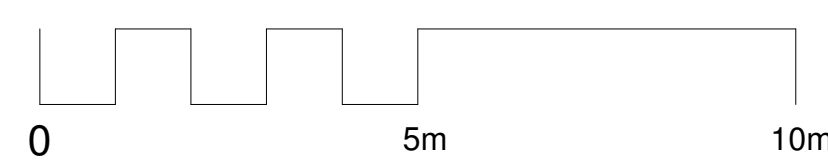


WARNING - This maybe a reduced size print, check scales below.

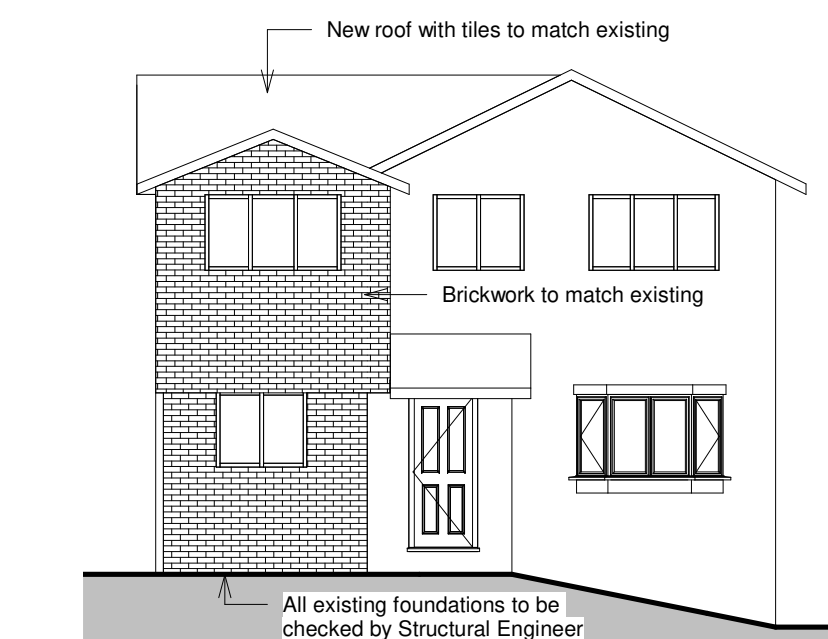


9 Front - PROPOSED  
1 : 100

SCALE:1 to 100@A1

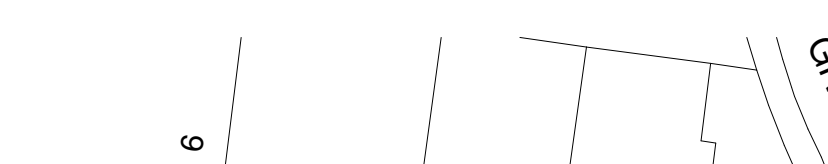


WARNING - This maybe a reduced size print, check scales below.

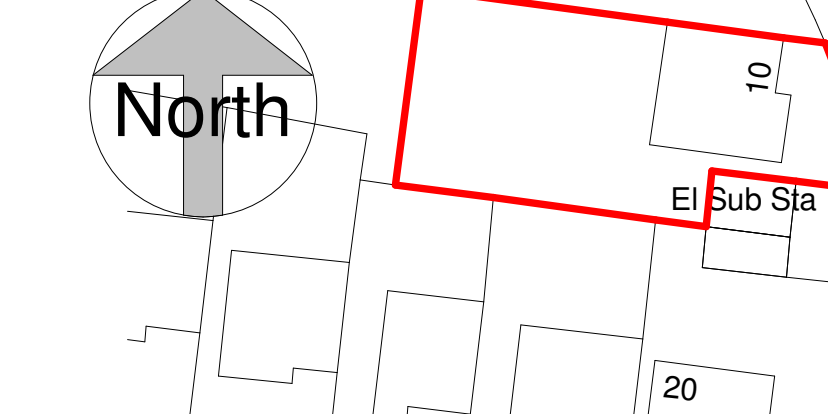


10 LHS - PROPOSED  
1 : 100

SCALE:1 to 100@A1

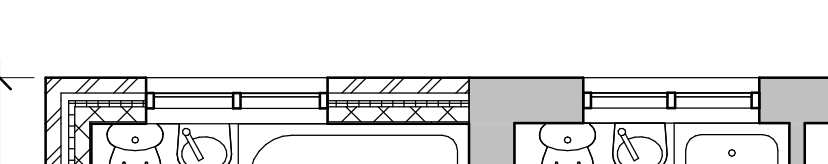


WARNING - This maybe a reduced size print, check scales below.

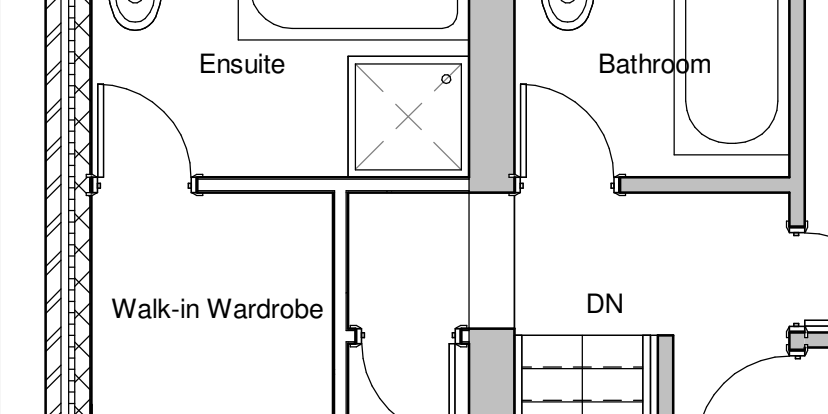


11 Rear - PROPOSED  
1 : 100

SCALE:1 to 100@A1

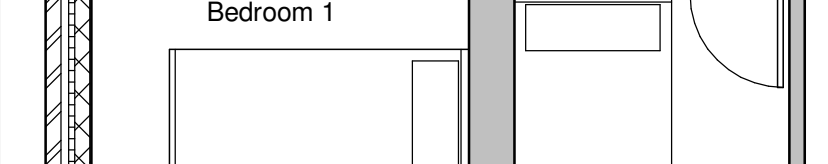


WARNING - This maybe a reduced size print, check scales below.

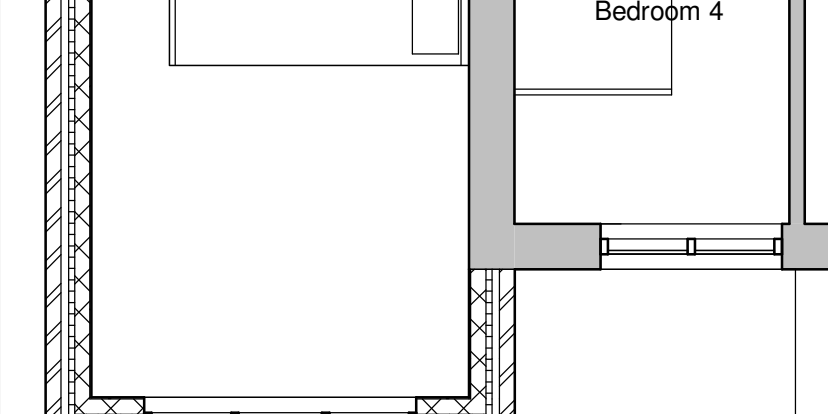

12 RHS - PROPOSED  
1 : 100

SCALE:1 to 100@A1

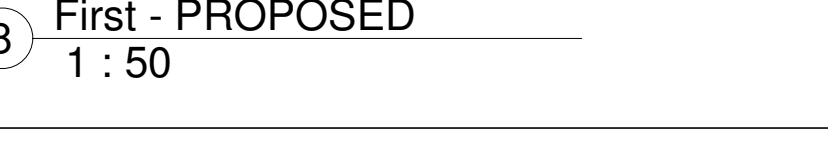


WARNING - This maybe a reduced size print, check scales below.

4 LHS - EXISTING  
1 : 100

SCALE:1 to 100@A1



WARNING - This maybe a reduced size print, check scales below.

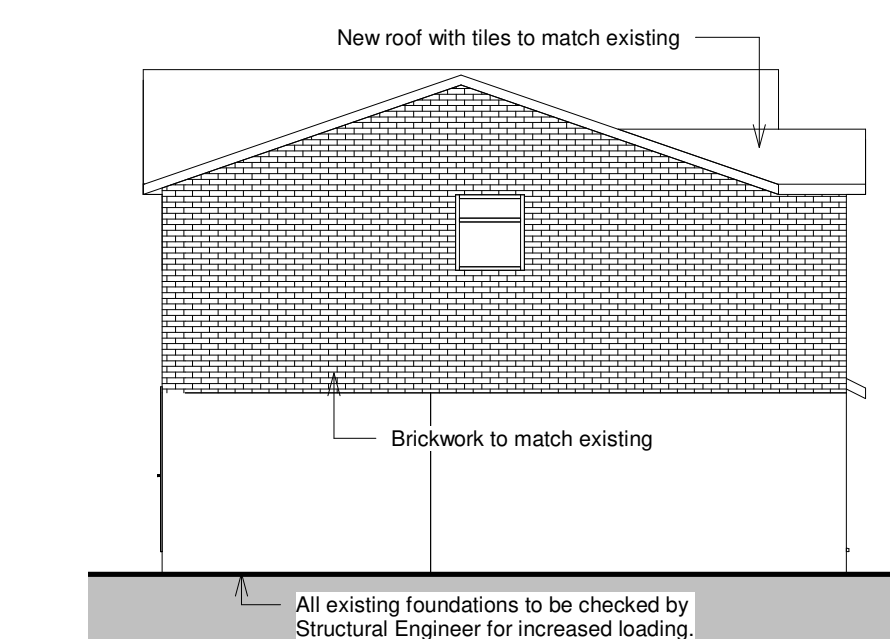


13 LHS Front - EXISTING

SCALE:1 to 100@A1




WARNING - This maybe a reduced size print, check scales below.

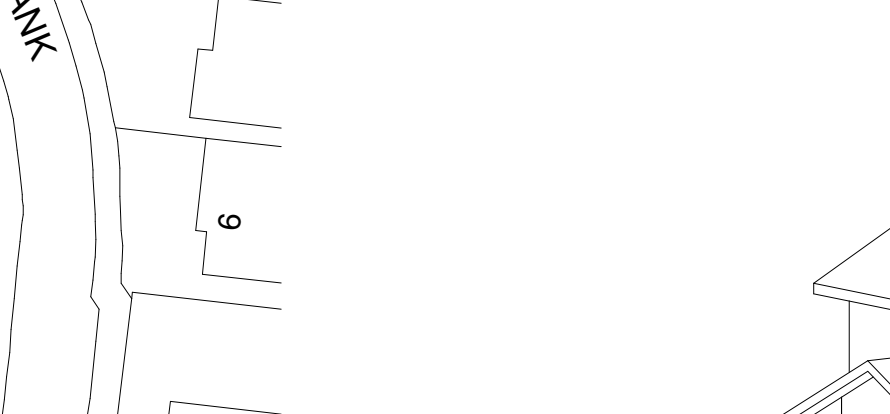


14 LHS Front - PROPOSED

SCALE:1 to 100@A1

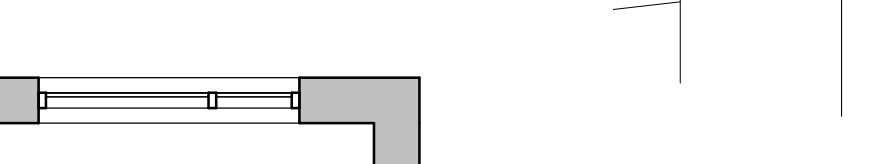


WARNING - This maybe a reduced size print, check scales below.

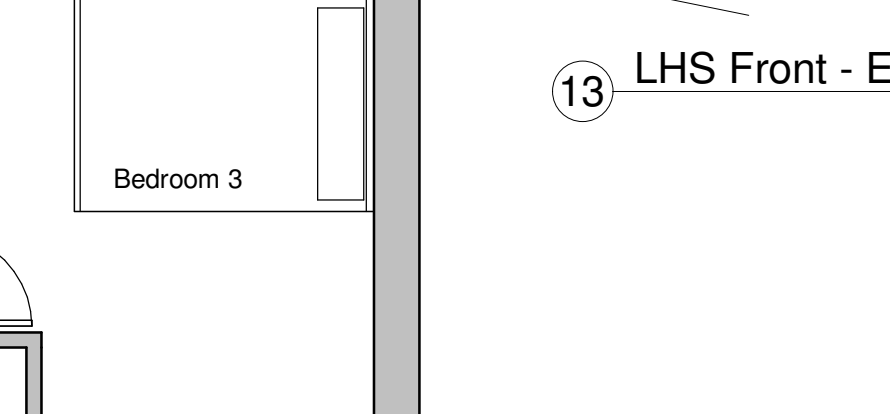


15 LHS Rear - EXISTING

SCALE:1 to 100@A1

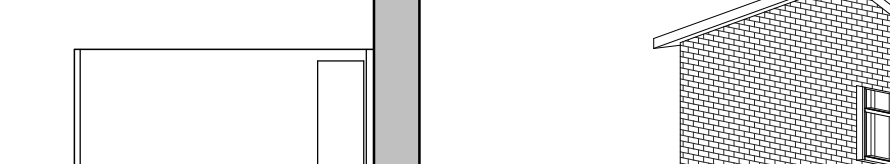

WARNING - This maybe a reduced size print, check scales below.

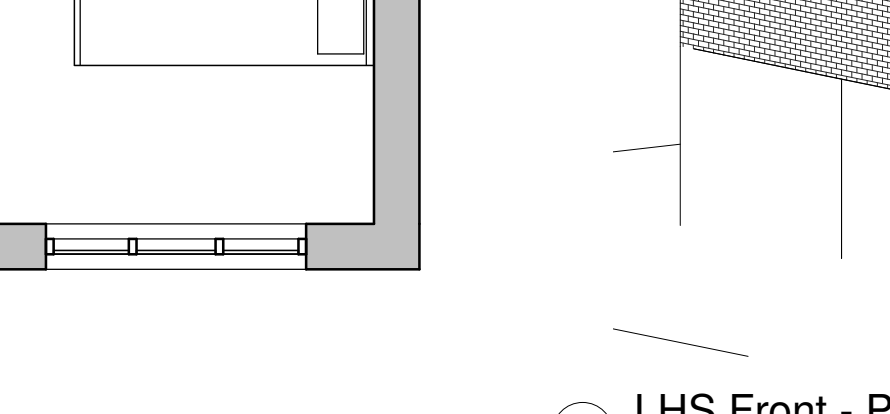

16 LHS Rear - PROPOSED

SCALE:1 to 100@A1




WARNING - This maybe a reduced size print, check scales below.

5 Rear - EXISTING  
1 : 100

SCALE:1 to 100@A1



WARNING - This maybe a reduced size print, check scales below.

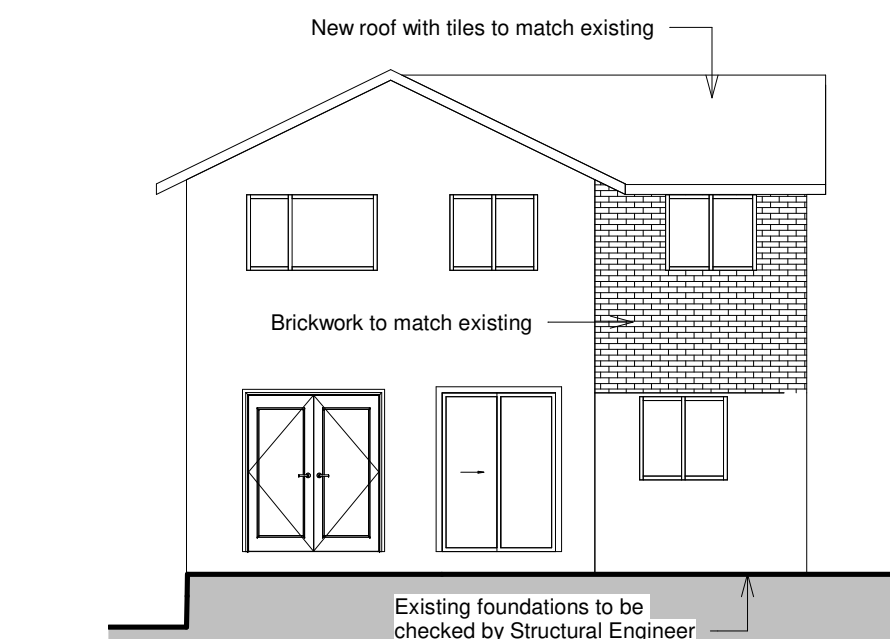


17 LHS Front - EXISTING

SCALE:1 to 100@A1



WARNING - This maybe a reduced size print, check scales below.

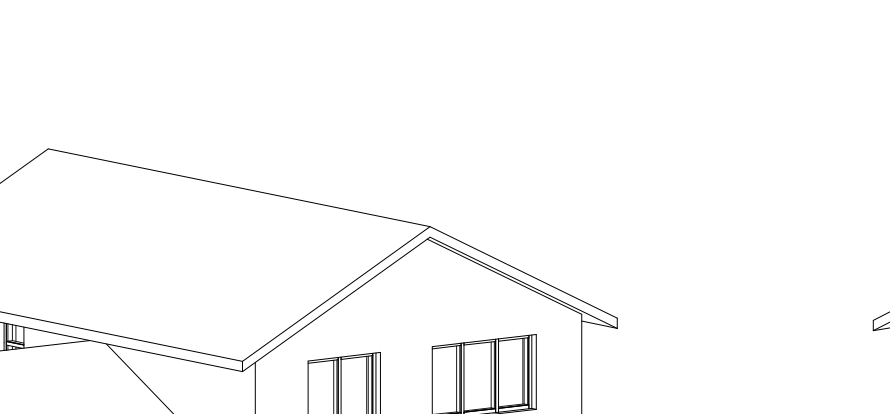


18 LHS Rear - EXISTING

SCALE:1 to 100@A1




WARNING - This maybe a reduced size print, check scales below.

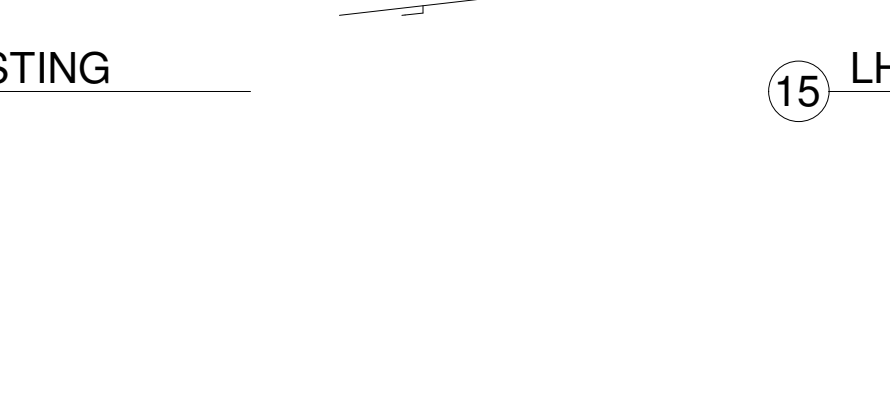

19 LHS Rear - EXISTING

SCALE:1 to 100@A1

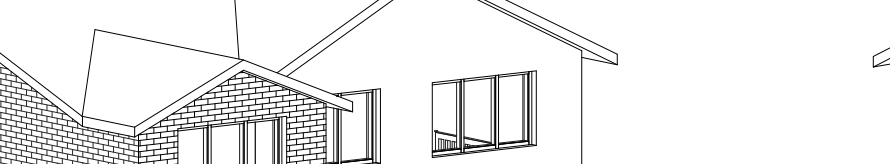

WARNING - This maybe a reduced size print, check scales below.



20 LHS Front - EXISTING

SCALE:1 to 100@A1




WARNING - This maybe a reduced size print, check scales below.

6 RHS - EXISTING  
1 : 100

SCALE:1 to 100@A1



WARNING - This maybe a reduced size print, check scales below.

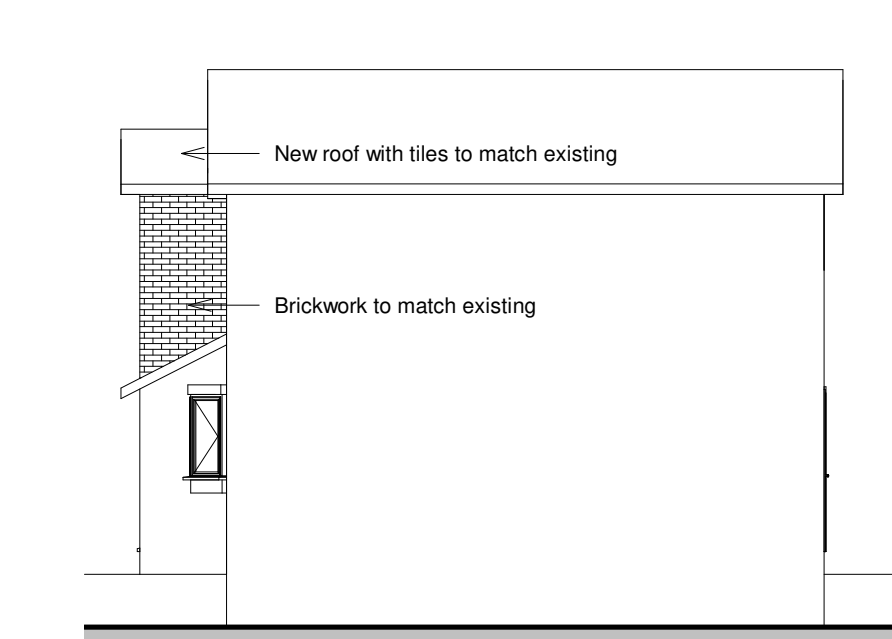


21 RHS - PROPOSED  
1 : 100

SCALE:1 to 100@A1




WARNING - This maybe a reduced size print, check scales below.

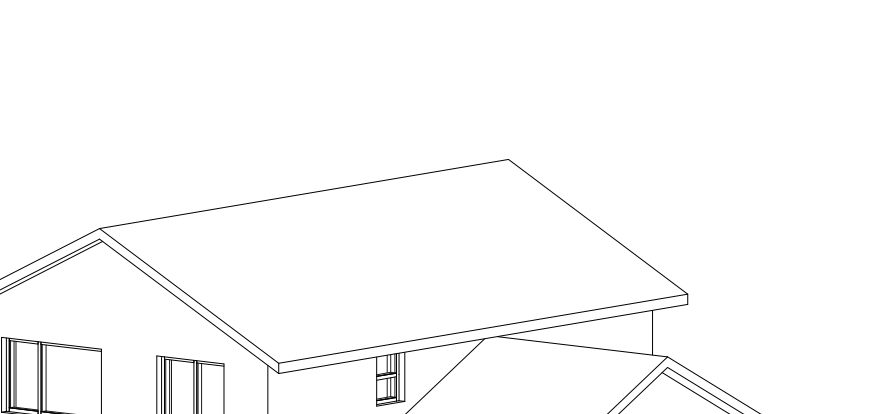


22 RHS - EXISTING

SCALE:1 to 100@A1

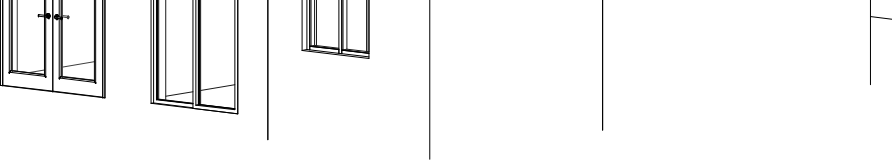


WARNING - This maybe a reduced size print, check scales below.

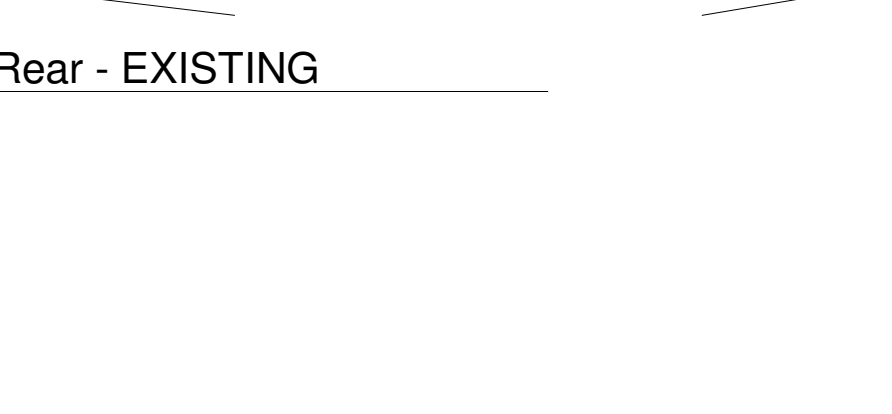


23 RHS - EXISTING

SCALE:1 to 100@A1

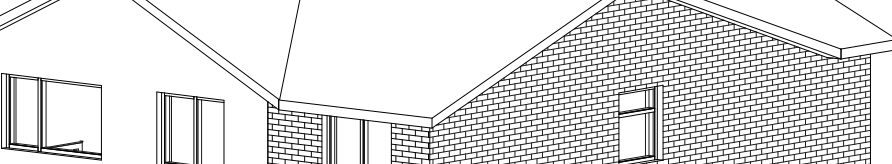

WARNING - This maybe a reduced size print, check scales below.

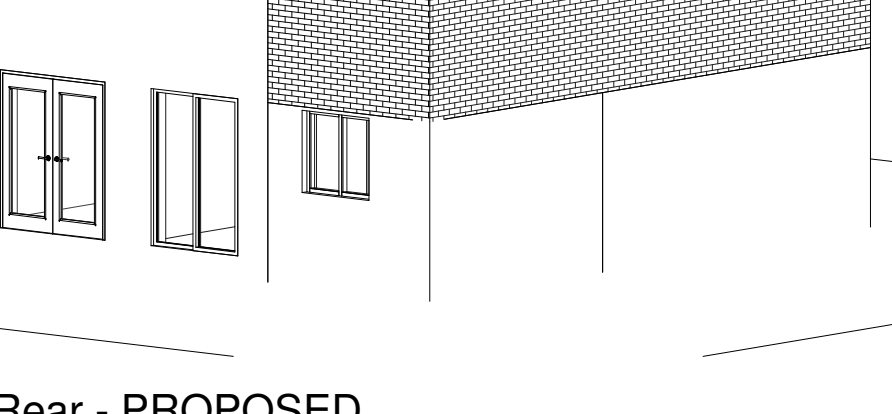

24 RHS - EXISTING

SCALE:1 to 100@A1



WARNING - This maybe a reduced size print, check scales below.

| Rev | Description          | Date       |
|-----|----------------------|------------|
| A   | Planning alterations | 19/03/2021 |

## PURPOSE OF ISSUE PLANNING

It is essential that this drawing is read in conjunction with the specification & that all works are included for. The Contractor must visit site, so as to satisfy himself to local conditions, access etc. & to include for these in his costs for these works. The Contractor is responsible for the verification of all dimensions, levels etc. on site.

PROJECT  
10 Green Bank Glossop Derbyshire  
SK13 6XT

TITLE  
Existing & Proposed Plans/Elevations

CLIENT  
Mr & Mrs E Saidu

DRAWN BY  
SALJ

DATE  
Feb 2021

SCALE (@ A1)  
As indicated

PROJECT NUMBER  
1165

DRAWING NUMBER  
01

REV  
A