


Rev A - Drawing updated with reduced size of extension following comments from planning officer. 30.03.21

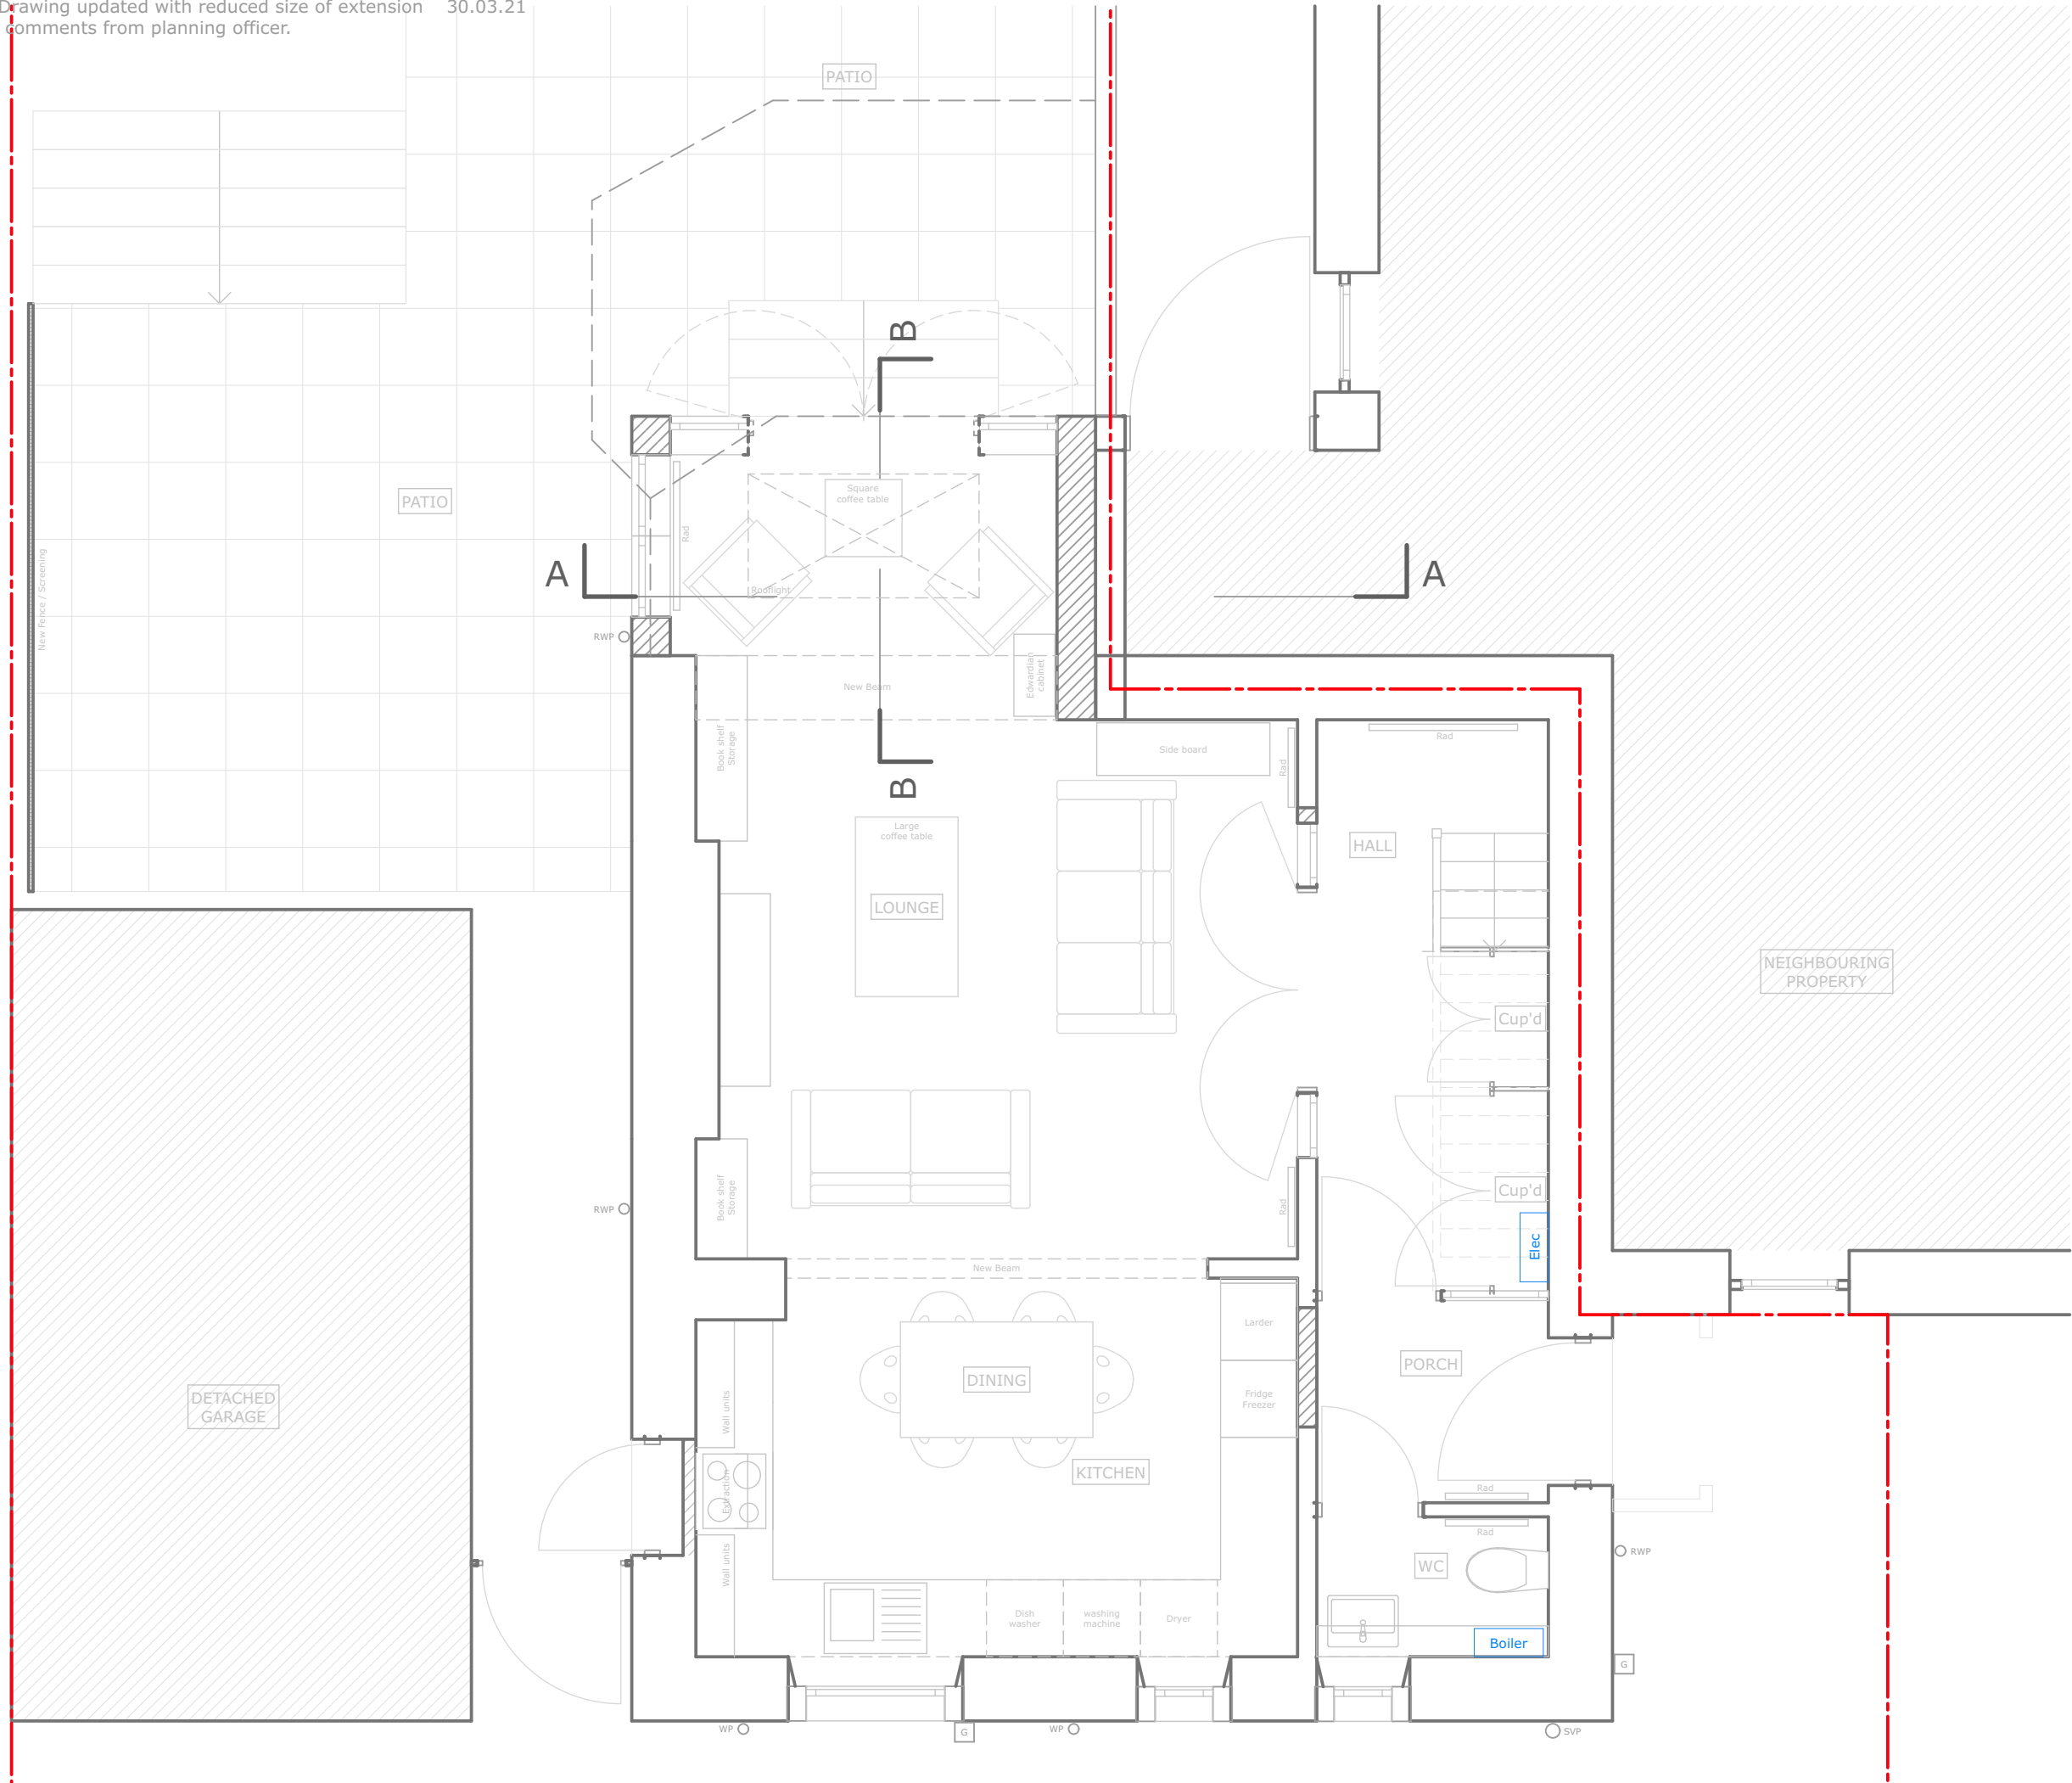

North:

January 2021

Date:

@ A3

1:50

Scale:

Proposed Ground Floor

Title:

2050 /G/800 Rev A

Drg No:

RWarchitects

Rob Westbrook Architects Ltd
28 Alsfield Way, New Mills, High peak SK22 3DD
Tel: 07944 207036
E: rob@robwestbrookarchitects.com
W: www.robwestbrookarchitects.com