





Location Plan 1:1250 _____

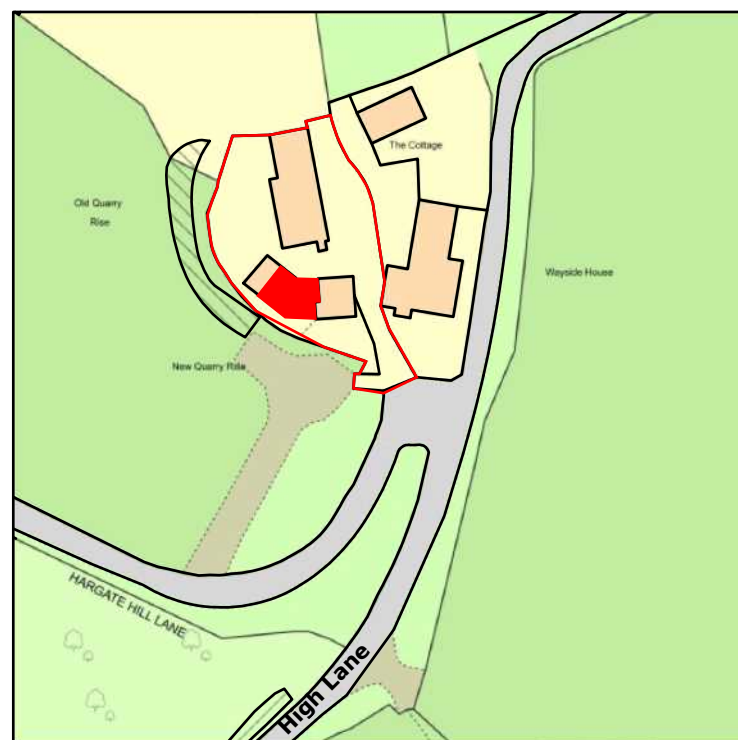

Proposed development filled in red

Site boundary outlined in red

Site Plan 1:500 _____

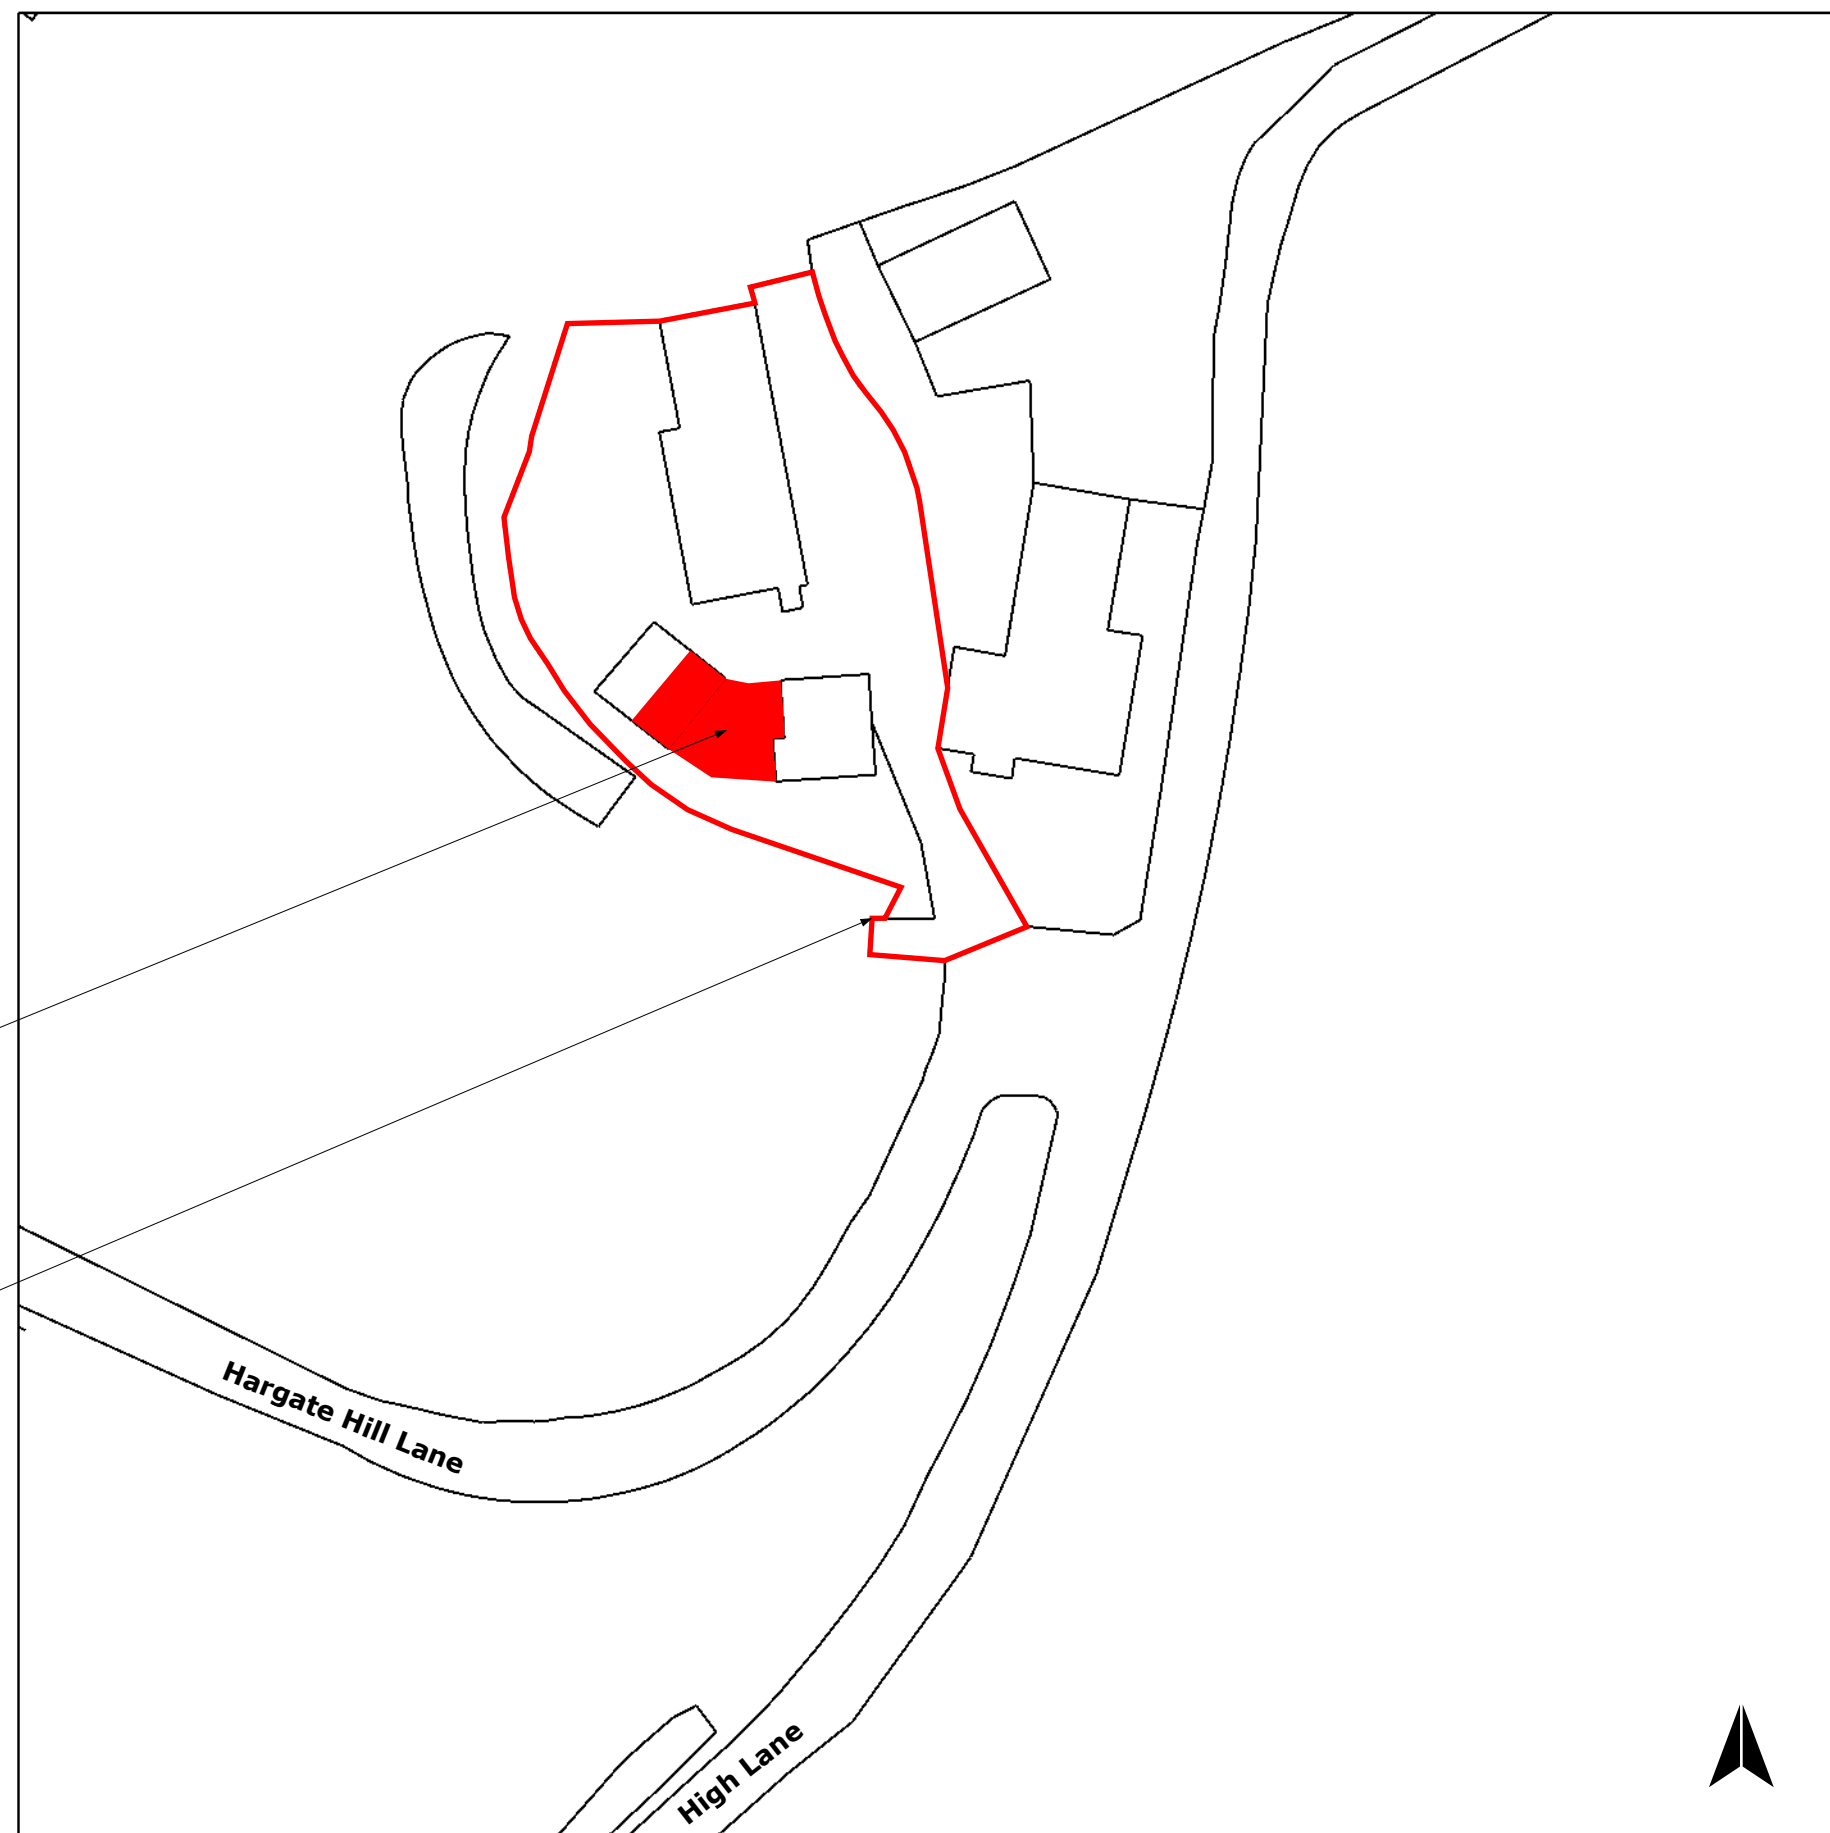

© Crown copyright and database rights 2020 Ordnance Survey 0100031673