UNITS 4-1 1:50 GROUND FLOOR PLAN

services and drainage to run in service trench to rear - allow 1500 to boundary to take into account retained boundary blocks and footings

WATER SUPPLY AND DRAINAGE

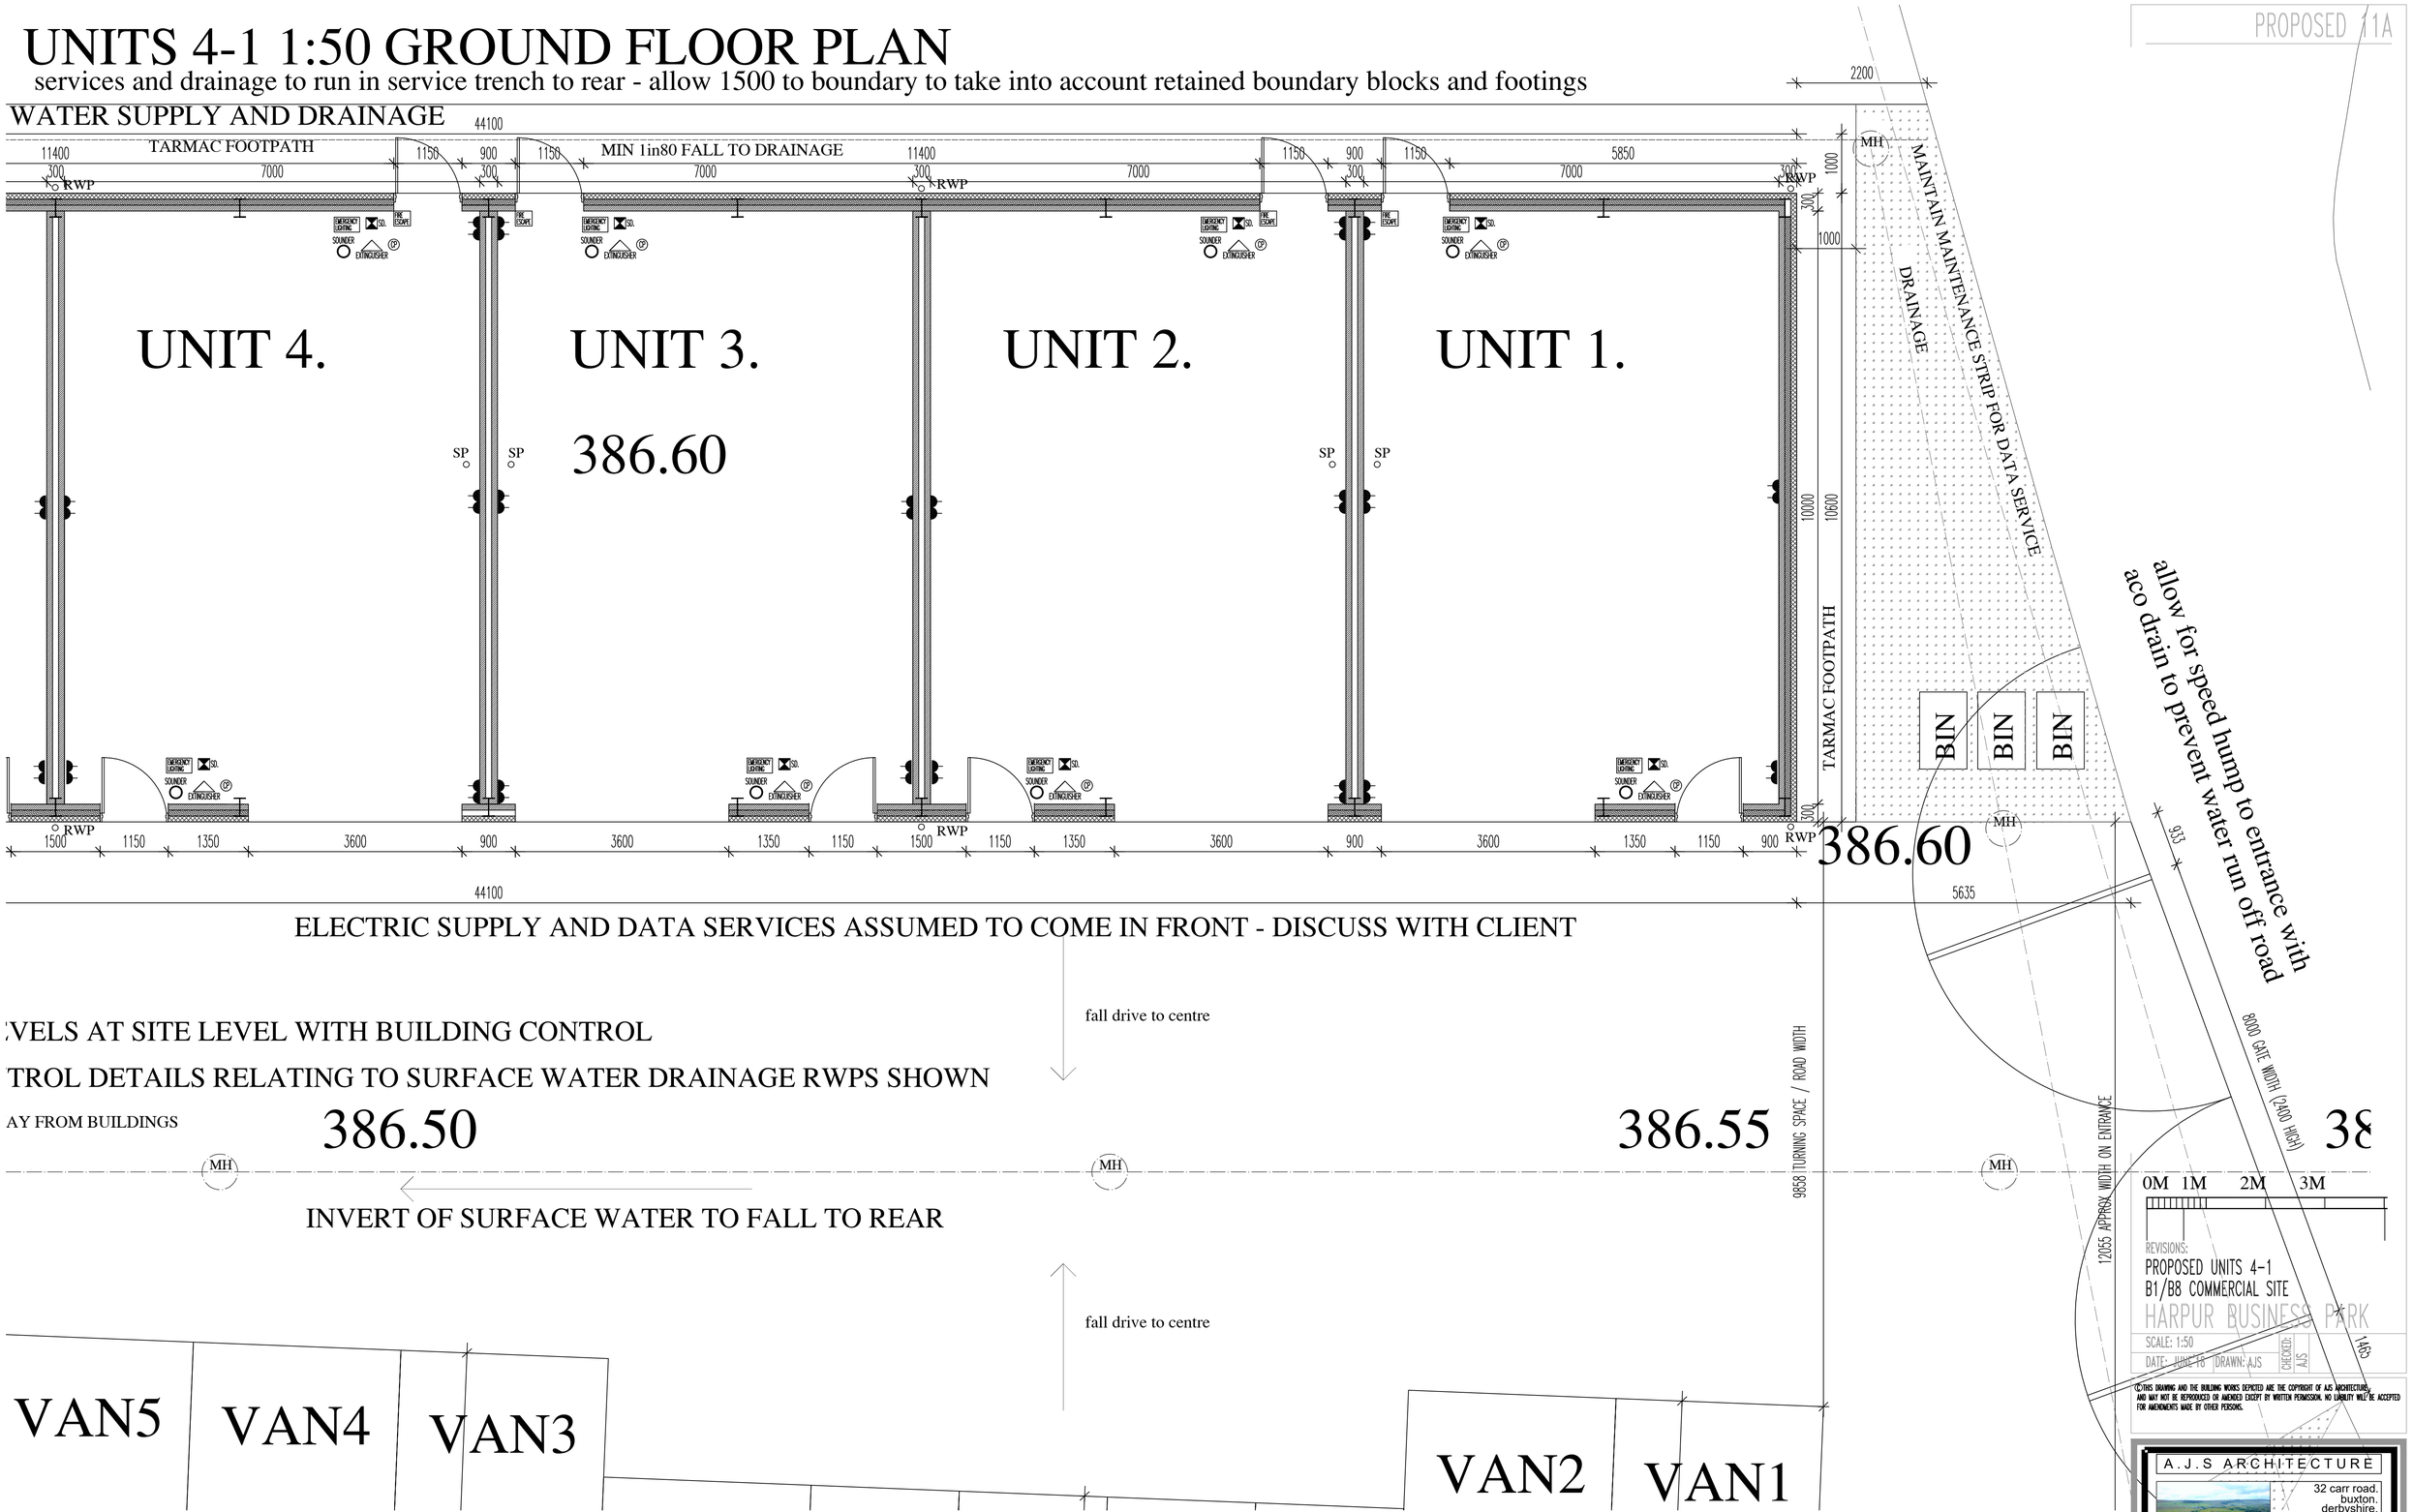

BI/B8, HARPUR HILL BUSINESS PARK

LAND OPPOSITE BUXTON AND LEEK COLLEGE SKILLSBASE CENTRE