


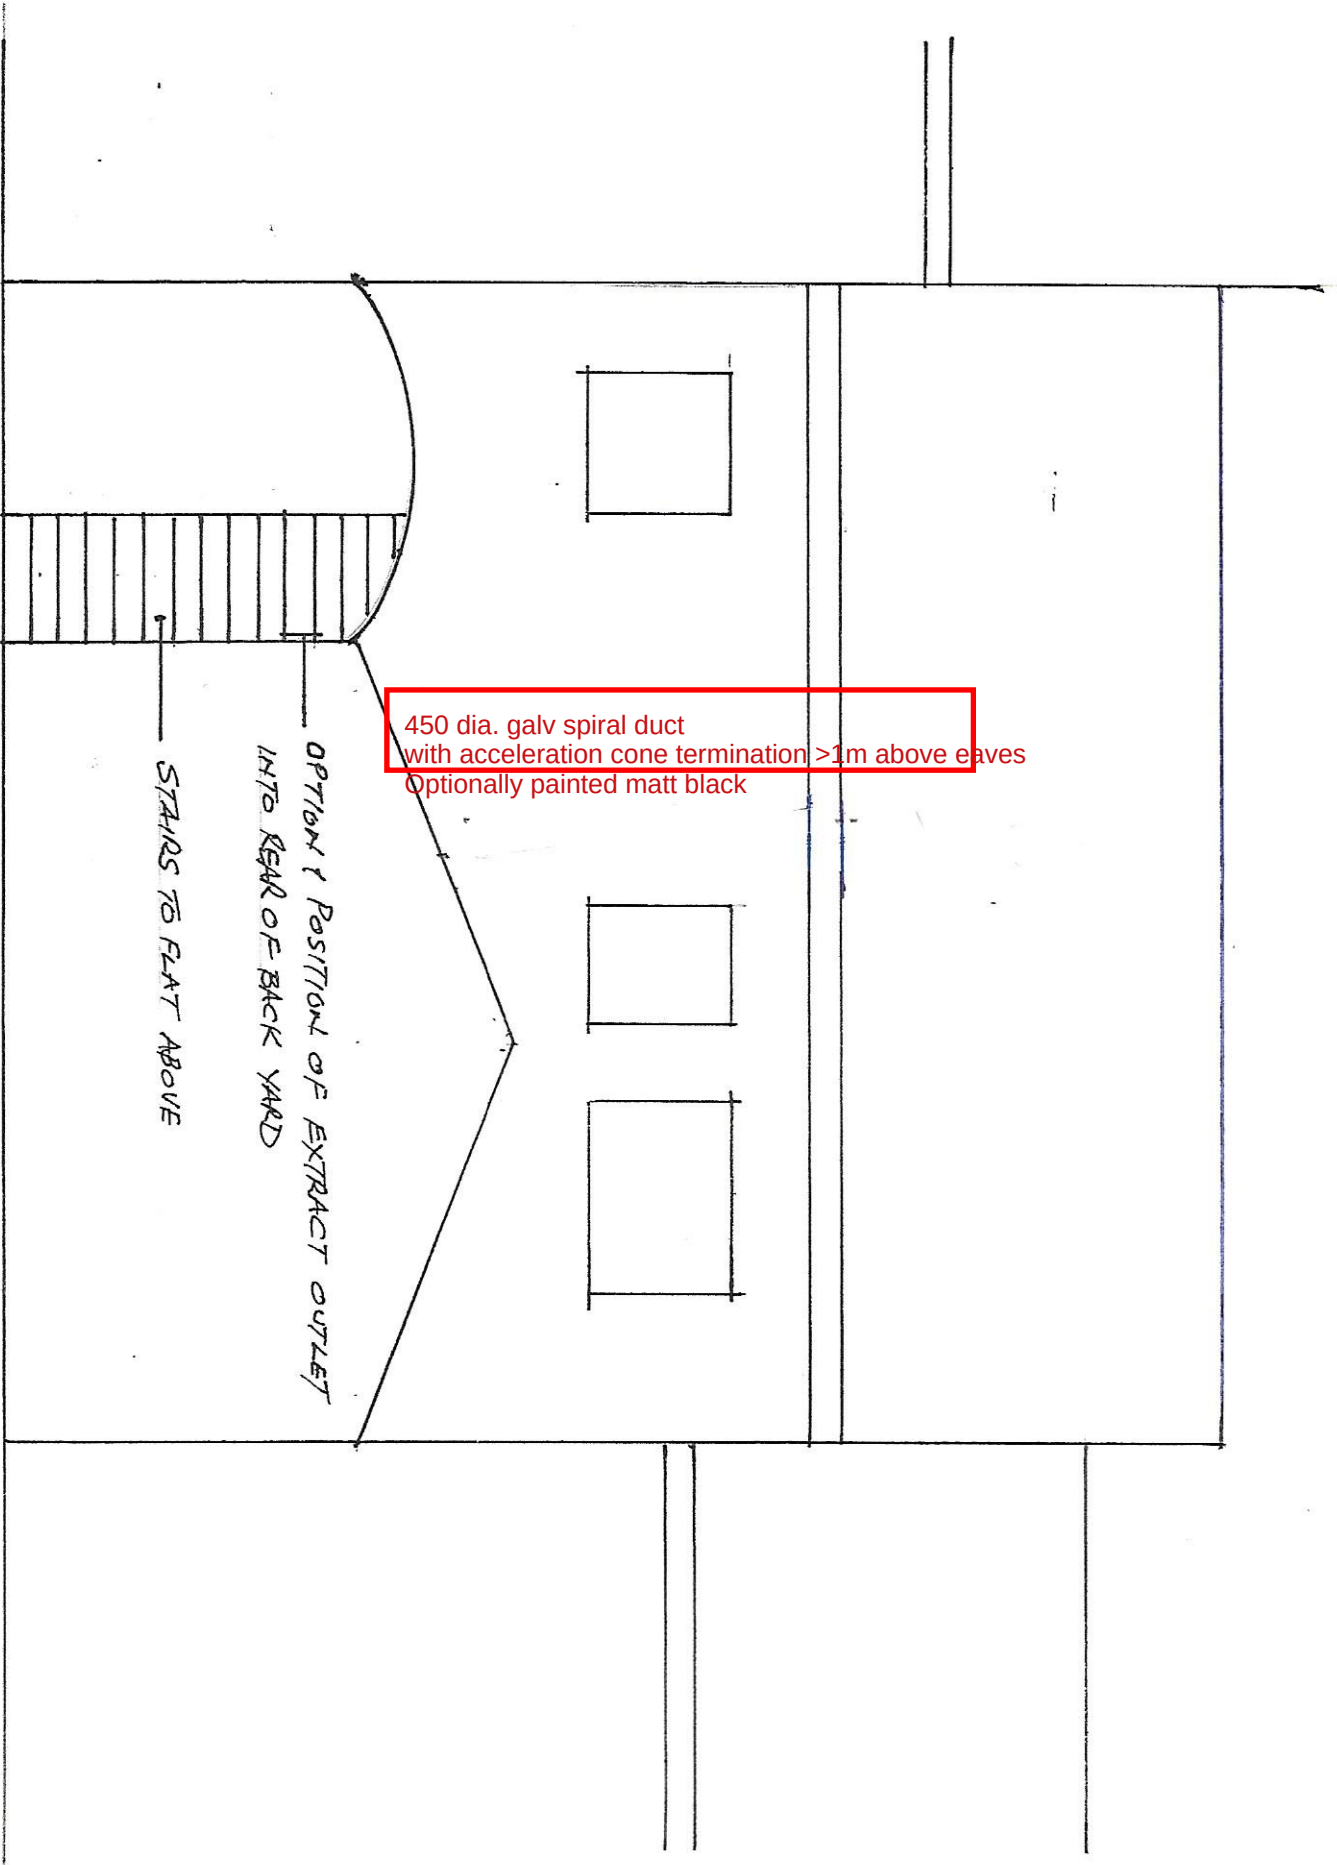

450 dia. galv spiral duct
with acceleration cone termination >1m above eaves
Optionally painted matt black

OPTION 1 POSITION OF EXTRACT OUTLET
INTO REAR OF BACK YARD

STAIRS TO FLAT ABOVE

39 STATION ROAD, HADFIELD, GLOSOP 1850 DEC. 2017

REAR ELEVATION [DIAGRAMATIC] FOR USE OF DESIGN OF EXTRACT VENTILATION 4-A0-589