


SPATIAL FILE

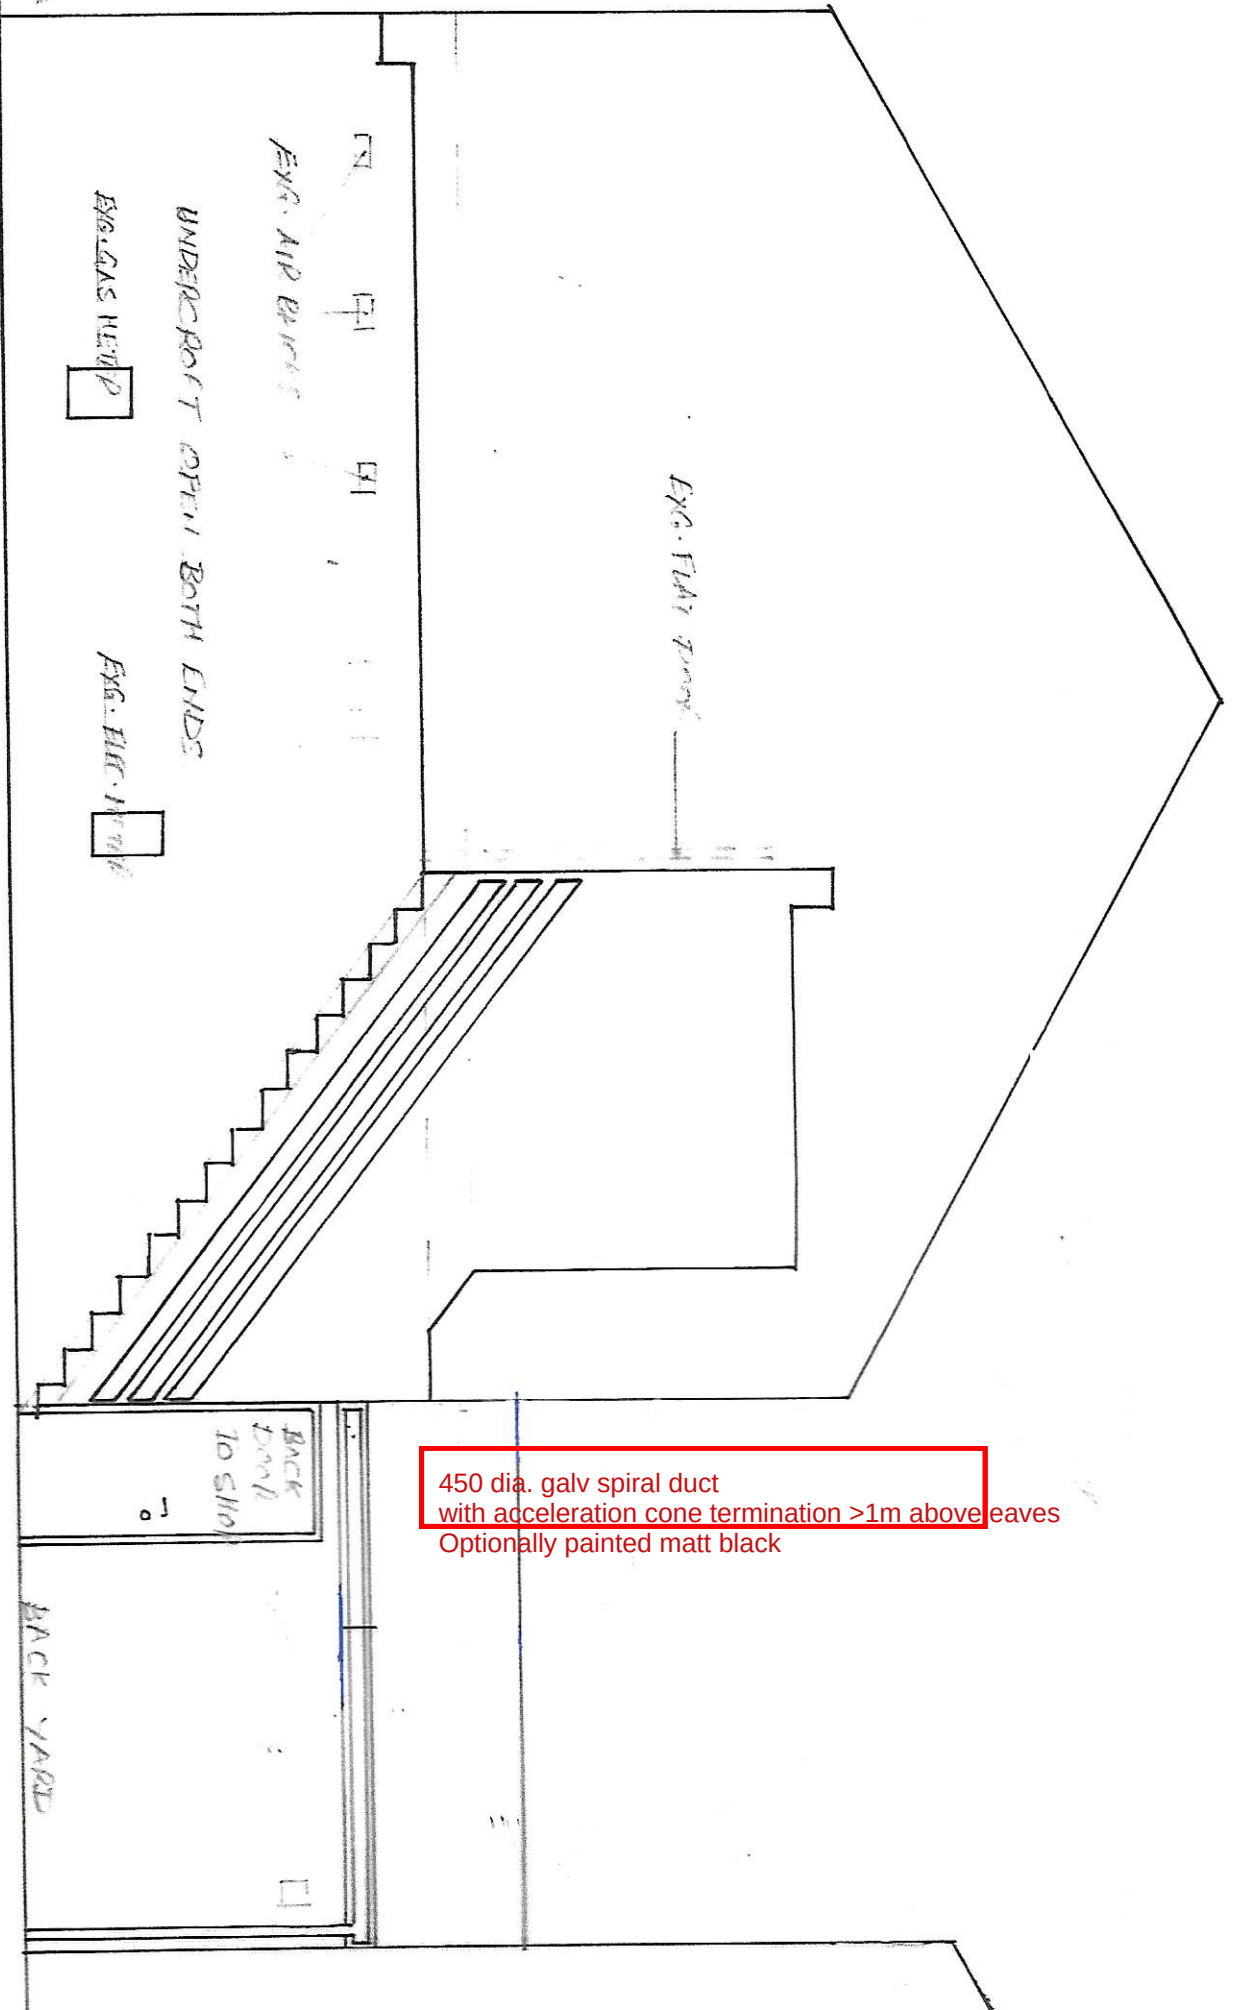

450 dia. galv spiral duct
with acceleration cone termination >1m above eaves
Optionally painted matt black

39 STATION RD, HADFIELD, GLOSSOP

1050

NOV. 2017

EXISTING SIDE ELEVATION FOR USE OF DESIGN OF EXTRACT VENTILATION JS99-D3-A3