


Land Registry
Official copy of
title plan

Ordnance Survey map reference **SK0580SE**
Scale **1:1250 enlarged from 1:2500**
Administrative area **Derbyshire : High Peak**



HPK/2021/0109

©Crown Copyright. Produced by Land Registry. Reproduction in whole or in part is prohibited without the prior written permission of Ordnance Survey. Licence Number 100026316.

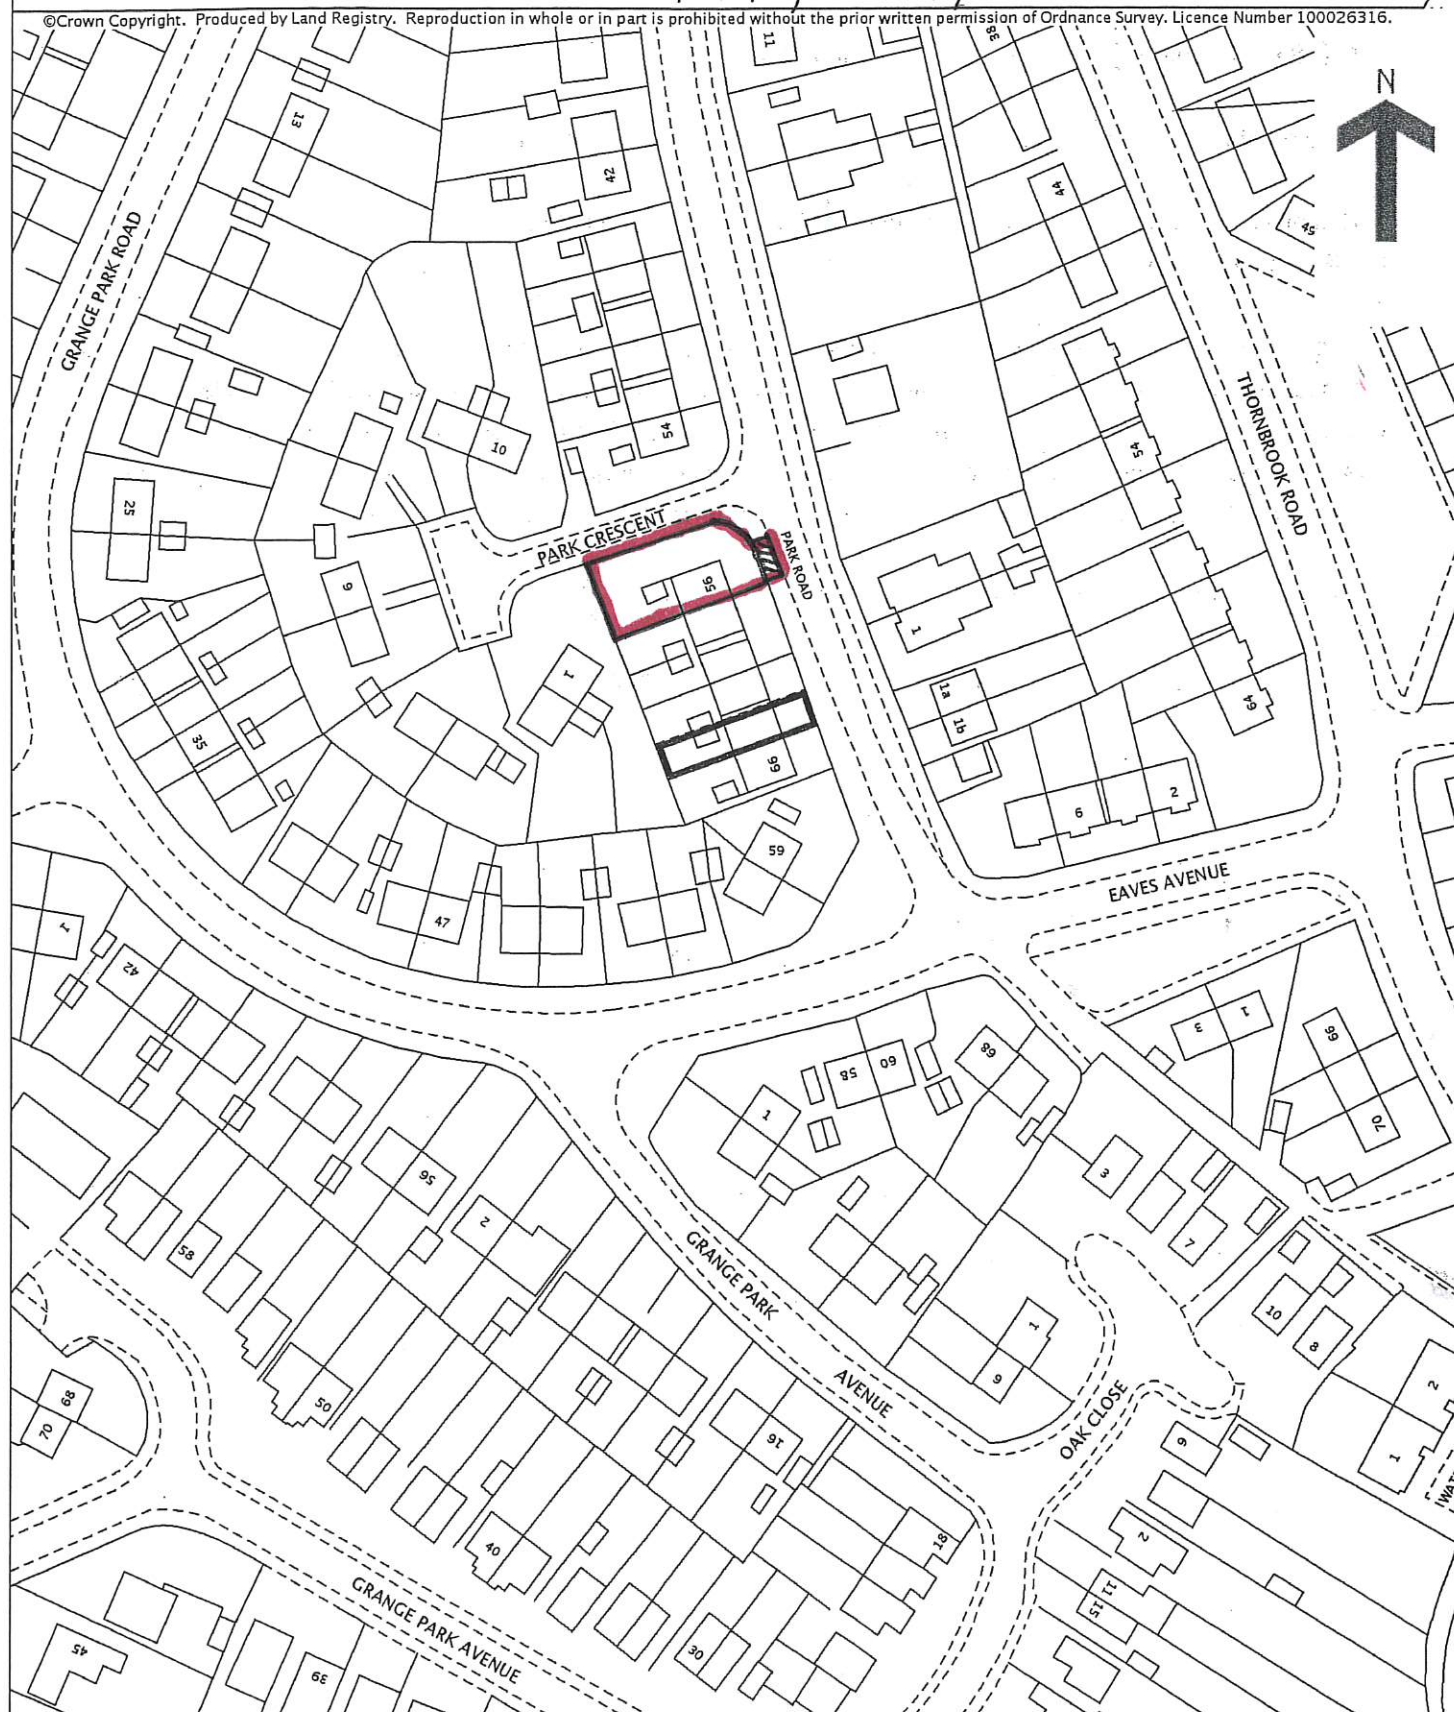

LOCATION PLAN