


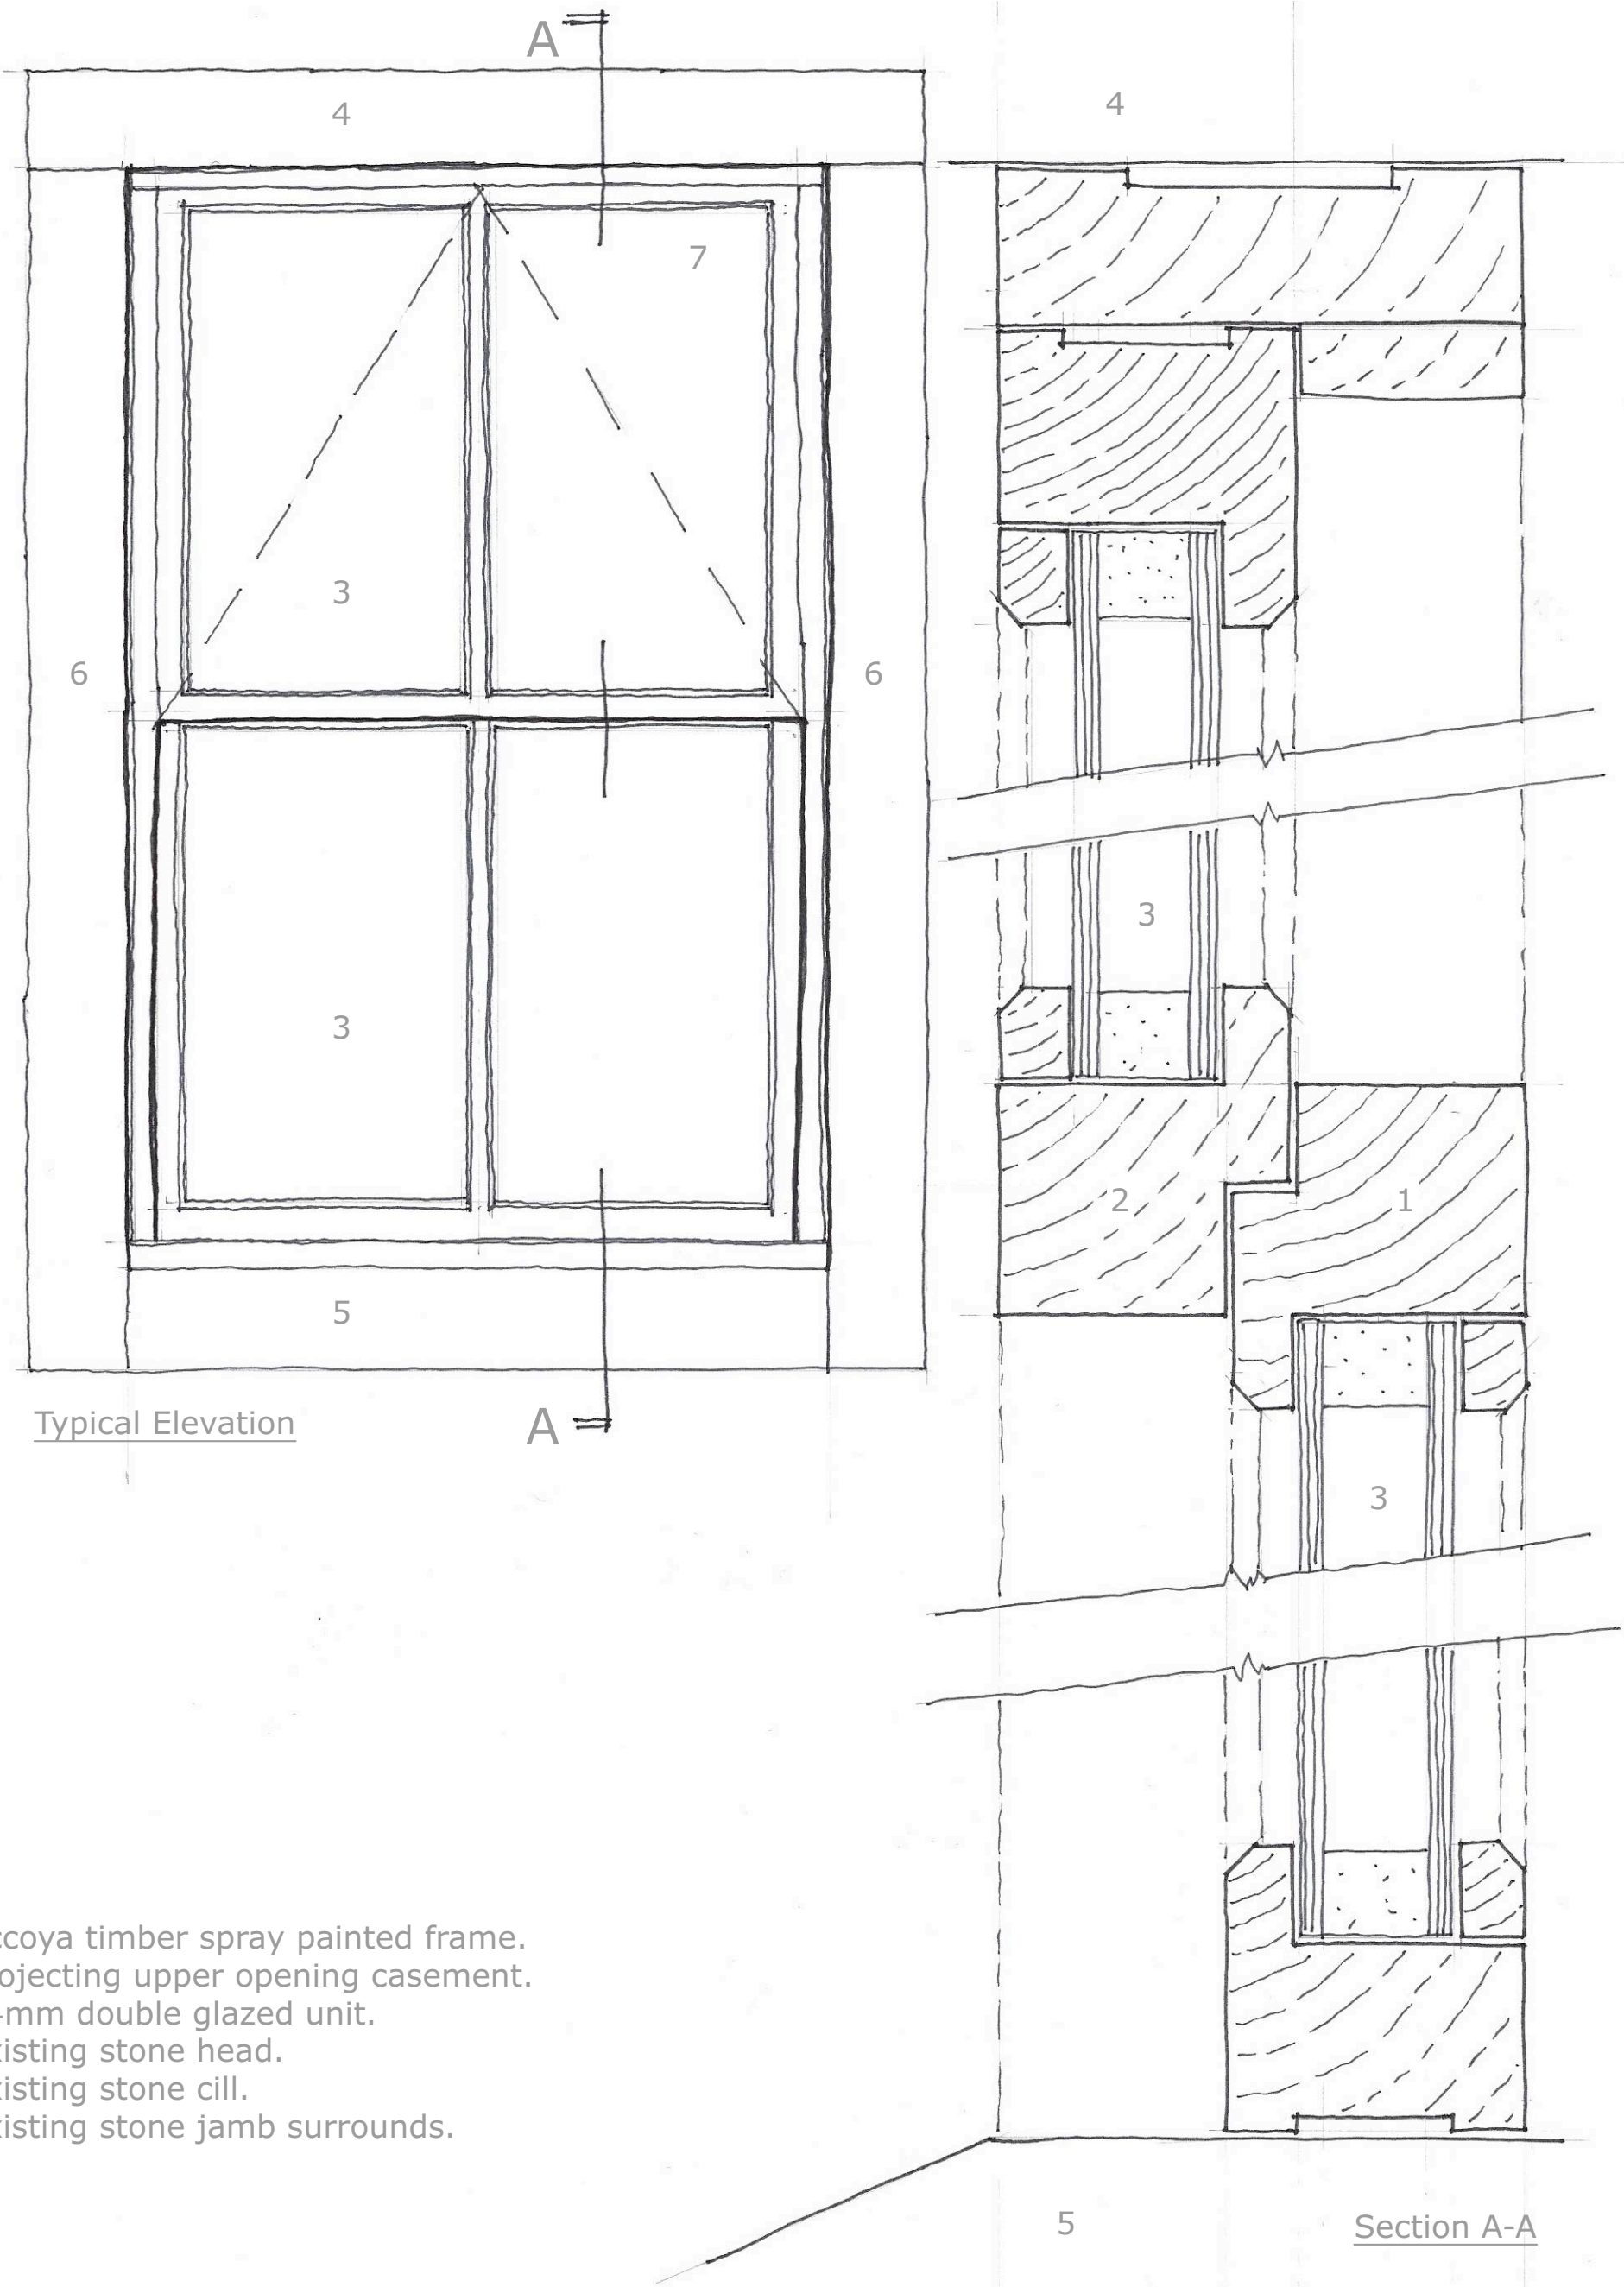

- 1. Accoya timber spray painted frame.
- 2. Projecting upper opening casement.
- 3. 24mm double glazed unit.
- 4. Existing stone head.
- 5. Existing stone cill.
- 6. Existing stone jamb surrounds.

Timber Mock Vertical Sliding Sash
Casement Windows with Projecting
Upper Panes

RWarchitects