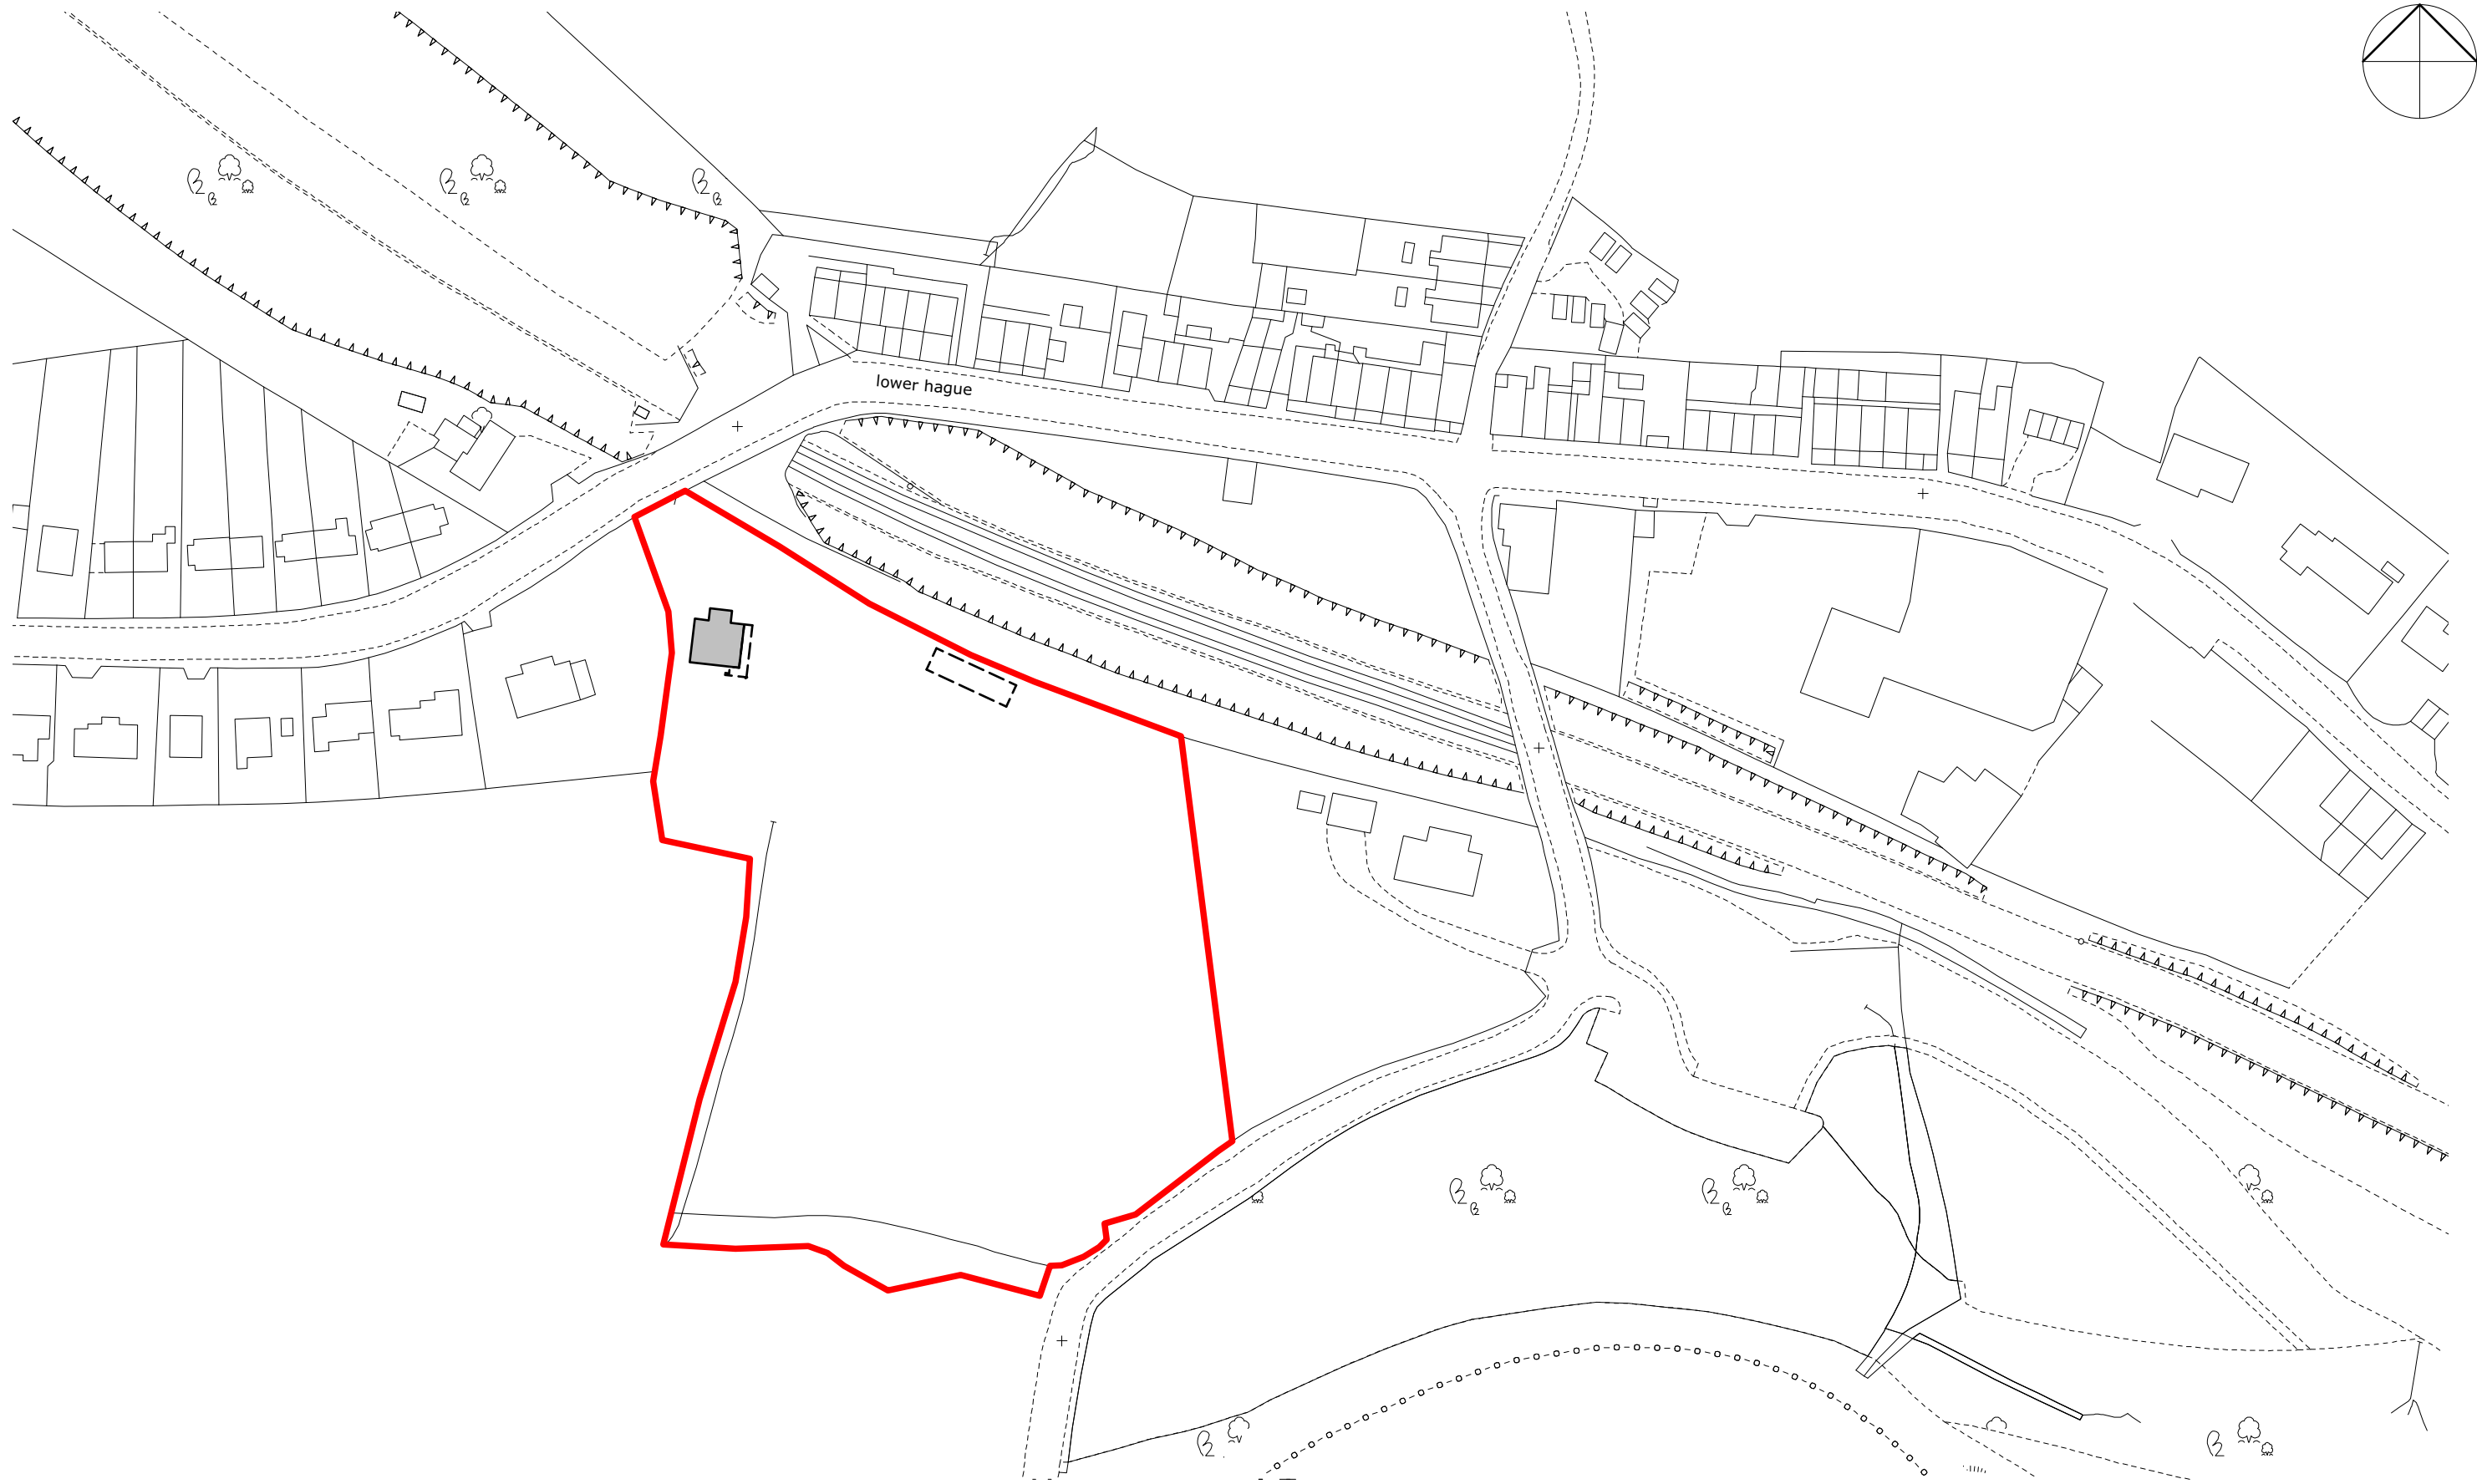


P1 21/08/20 MMJ Preliminary Issue

paul testa architecture

This drawing is the copyright of Paul Testa Architecture and should not be reproduced in whole or in part without their written permission.	Paul Testa Architecture Limited 283 Glossop Road Sheffield S10 2HB 0114 442 0123 info@paultestaarchitecture.co.uk www.paultestaarchitecture.co.uk	Scale @ A3: 1:1250		Project: Lower Hague	
		Purpose: For Information		Client: Keith Povah	
		Status: S2	Revision: P1	Drawing Title: Site Location Plan	
		Drawn: PT	Checked: PT	Drawing no: PT138-PTA-00-ZZ-DR-A-00001	

PT138-PTA-00-ZZ-M3-A-00101.vwx