



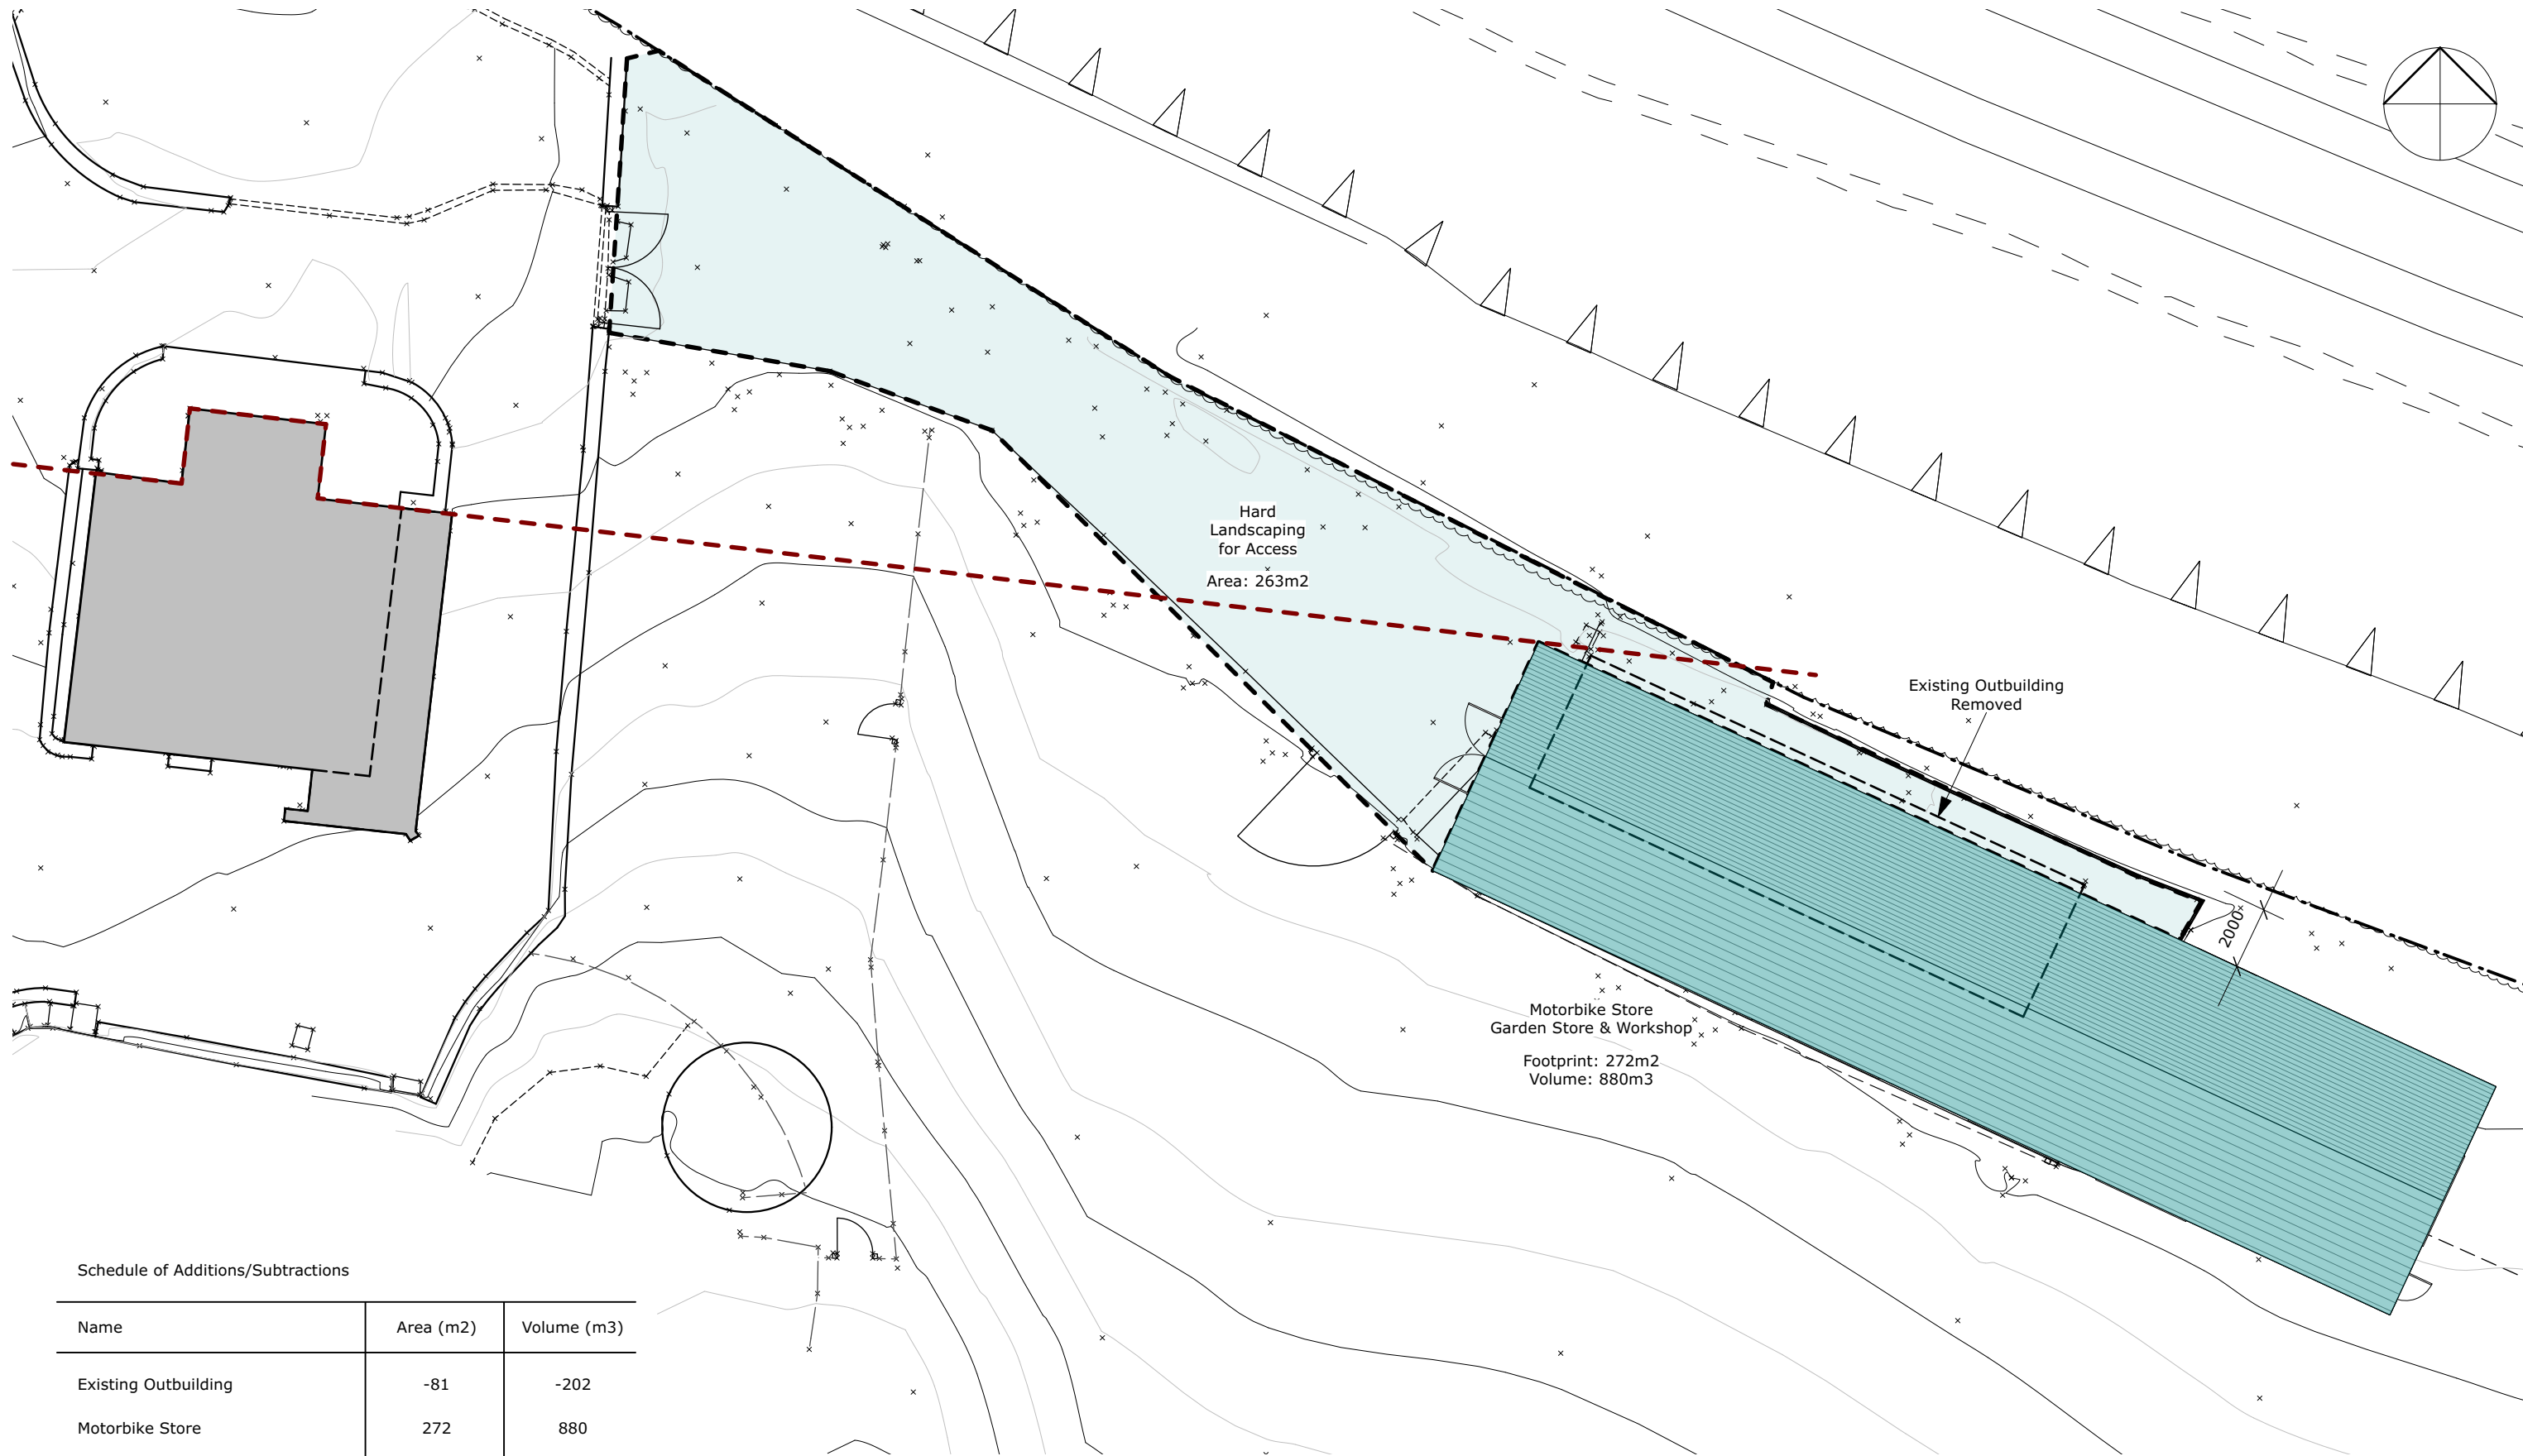

Schedule of Additions/Subtractions

Name	Area (m2)	Volume (m3)
Existing Outbuilding	-81	-202
Motorbike Store	272	880
Existing hardstanding	-139	0
Proposed hardstanding	263	0
Totals	315	678

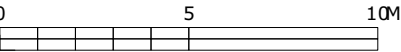

P4 15/04/21 JT Additions / schedule updated
P3 08/10/20 PT Workshop reduced

paul testa architecture

This drawing is the
copyright of Paul Testa
Architecture and should
not be reproduced in
whole or in part without
their written permission.

Paul Testa Architecture Limited
Parkhead House, Carver Street
Sheffield S1 4FS
0114 442 0123
info@paultestaarchitecture.co.uk
www.paultestaarchitecture.co.uk

Scale @ A3: 1:200

Purpose: For Information

Status: S2

Revision: P4

Drawn: PT

Checked: PT

Project: Lower Hague

Client: Keith Povah

Drawing Title: Proposed Site/Block Plan

Drawing no: PT138-PTA-00-ZZ-DR-A-00102