
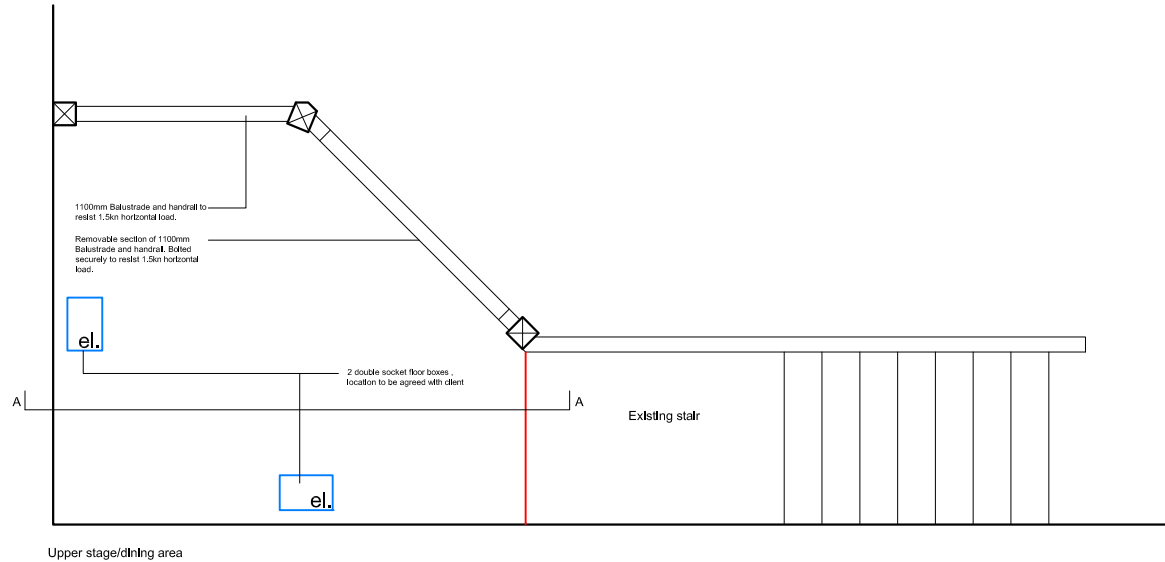
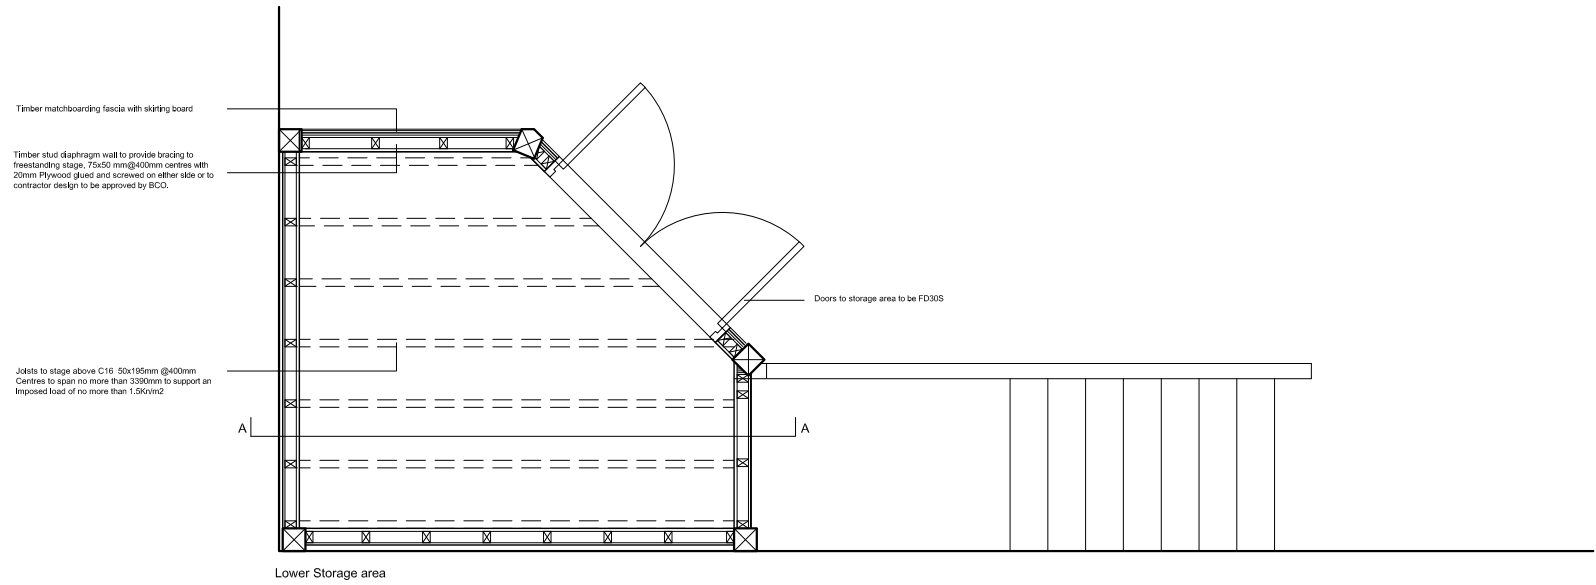
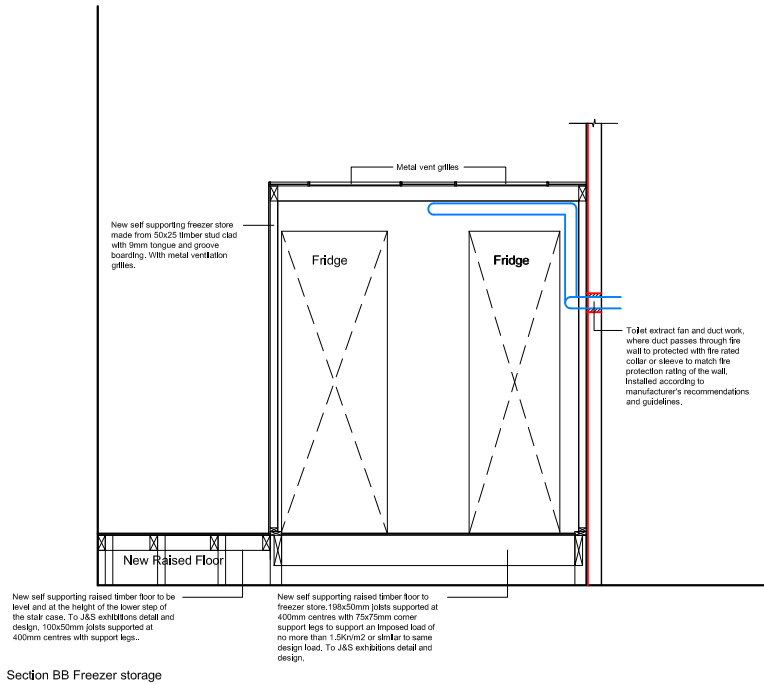
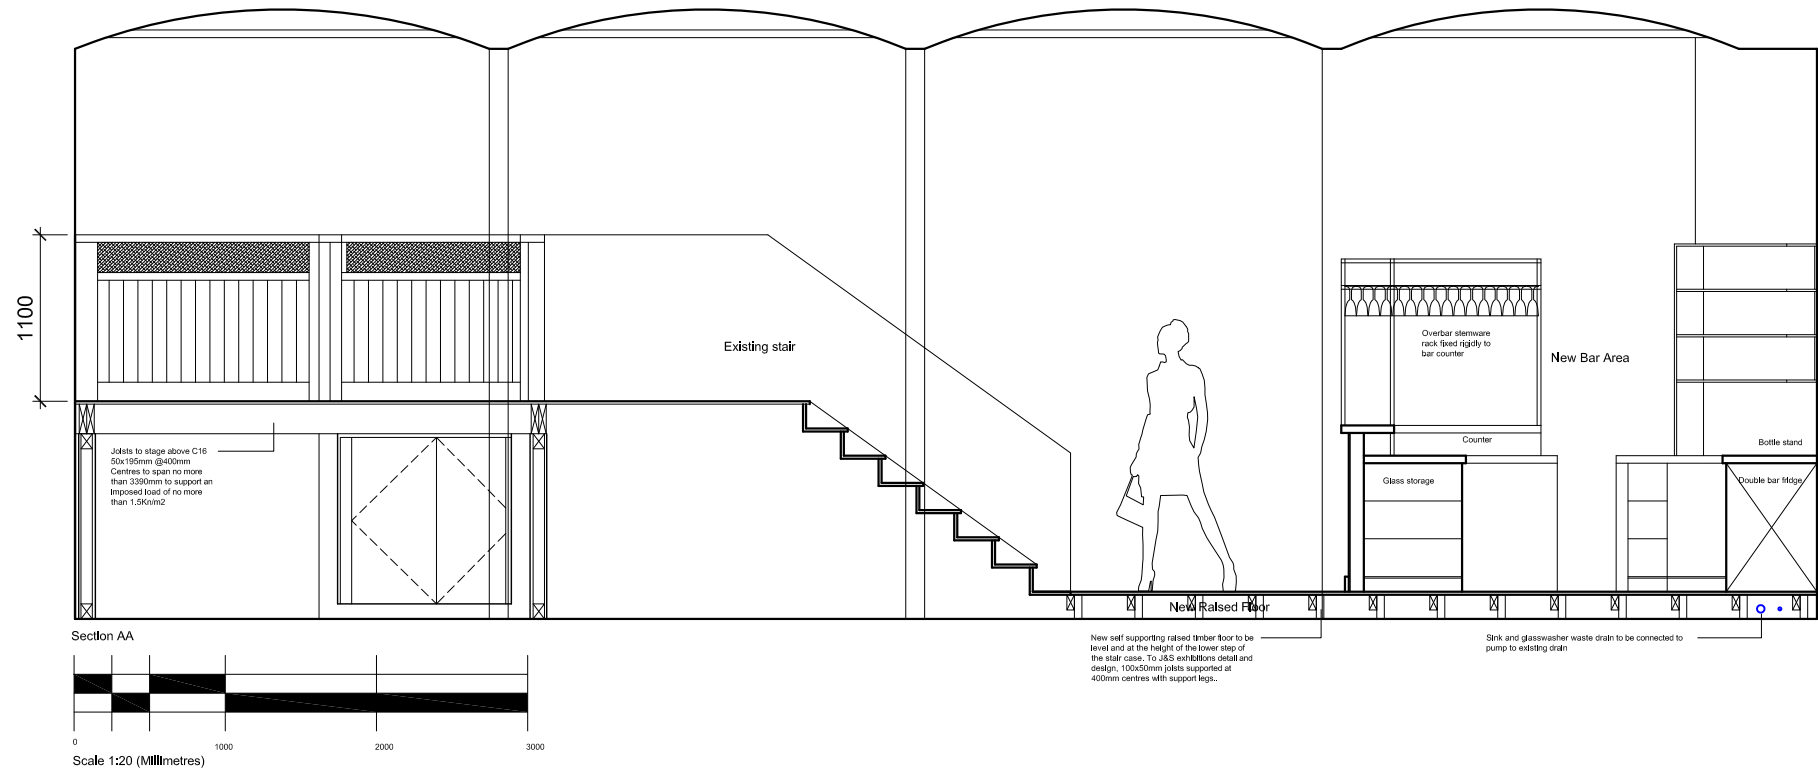


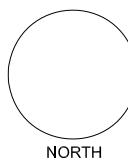

All dimensions are to be checked on site, any discrepancies are to be reported to the Architect before work commences. This drawing is to be read in conjunction with all relevant consultants and specialists drawings / documents, any discrepancies are to be reported to the Architect before the affected work commences. All structural components shown are Indicative only. Details / calculations of structural members are to be provided by the Structural Engineer. Drawing based on recieved information not surveyed THIS DRAWING NOT FOR CONSTRUCTION	Revisions A 10/02/21 Fire protection removed, Bar plan added B 05/03/21 Service Bar amended, vaulting added to section C 08/03/21 Freezer store added, leg supports on raised floor D 23/03/21 Do not scale note removed/scale bar added to Planners request	 NORTH		Project, location Torr Vale Mill, New Mills	Up North Architects Up North Architects Ltd. Plane Tree House, Oldham Street, Manchester UK M1 1JG Company No. 10437056 TEL: 0161 237 1871 E-MAIL: mail@upnortharchitects.com				
				RIBA Workstage 3 Developed Design	Client The Shrub Club		Drawing Title Proposed Stage & Serv.Bar		
				Drawing purpose -	Job No. M849	Drawing no. 011	Revision D	Scale 1:50 @ A3	Date Feb 2021
				This drawing copyright 2021 by Up North Architects Ltd. and is licensed to the client for the purposes related to the RIBA work stage above only					