
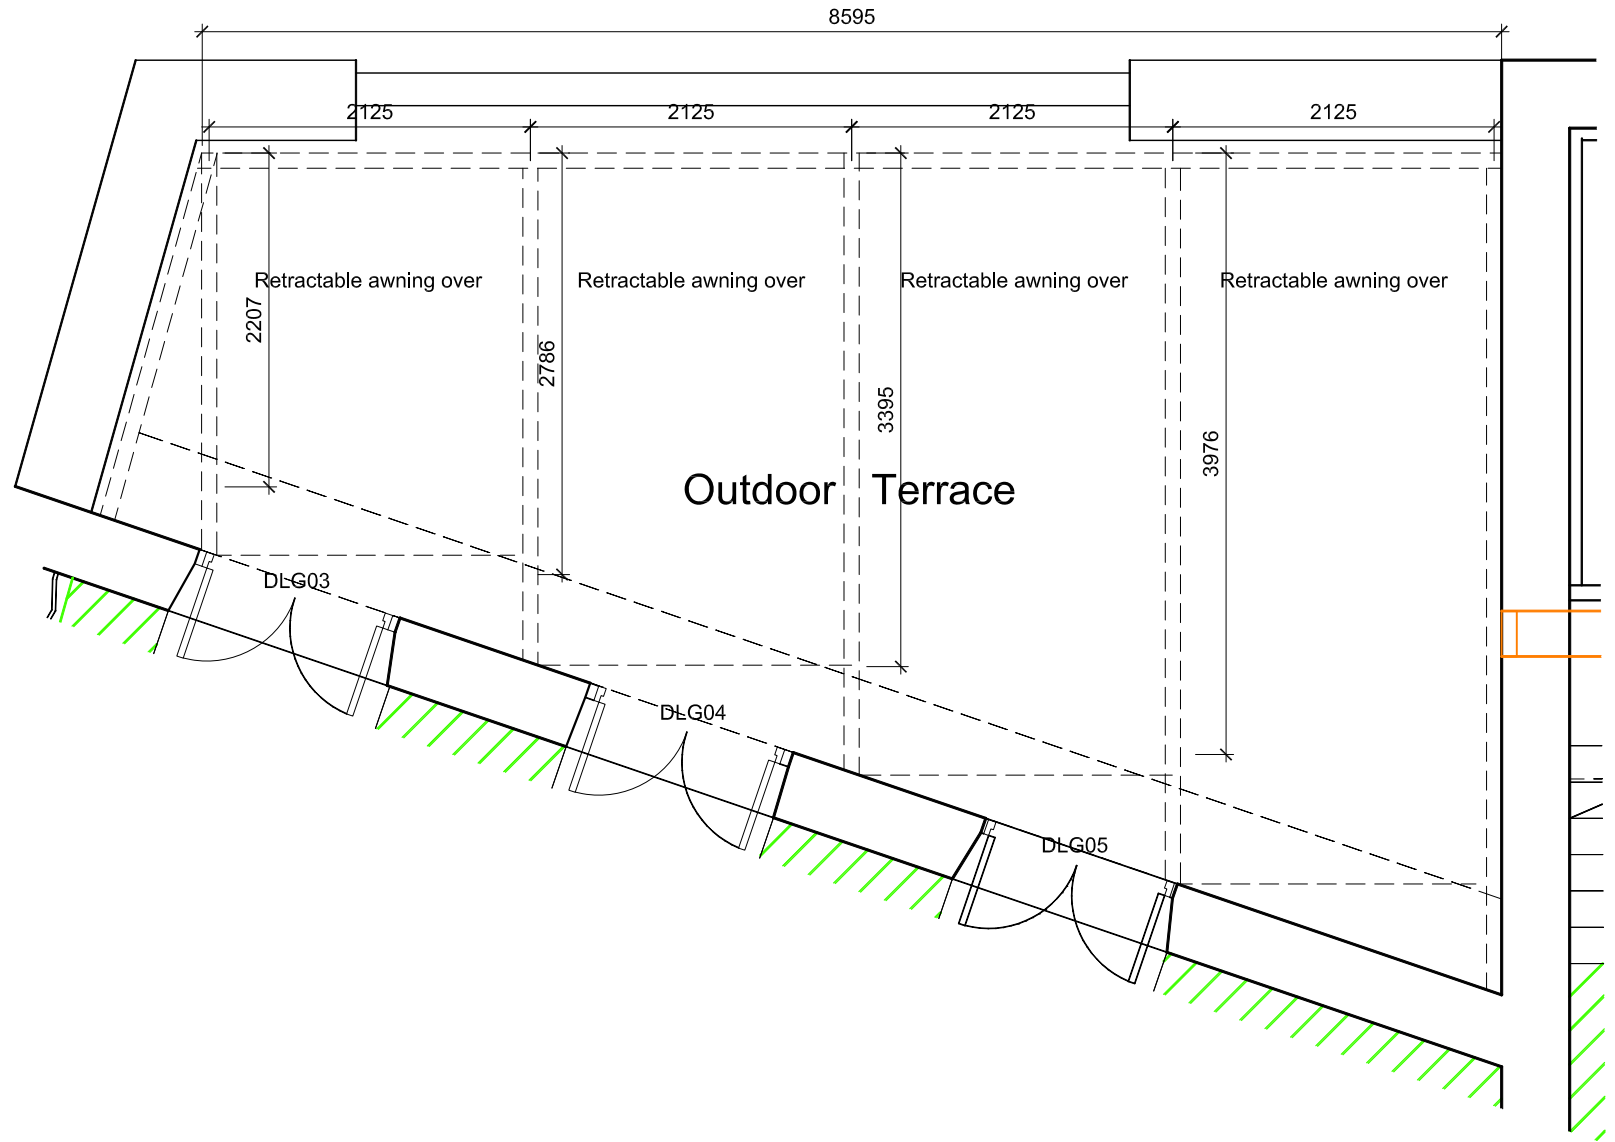
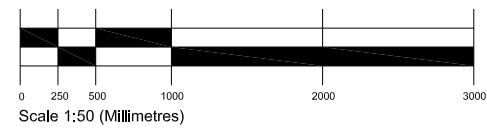


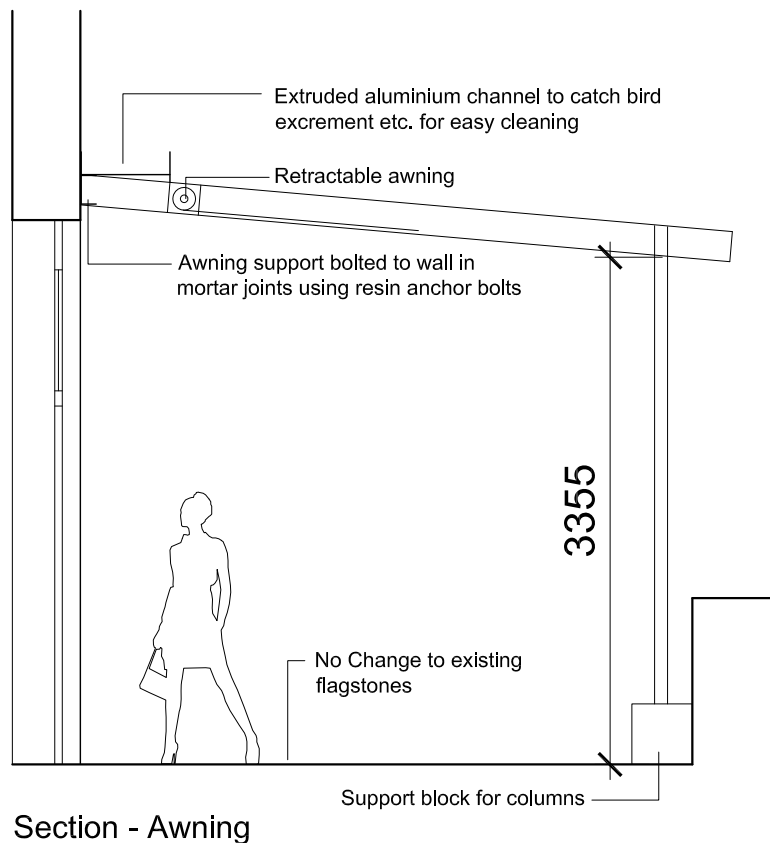

All dimensions are to be checked on site, any discrepancies are to be reported to the Architect before work commences. This drawing is to be read in conjunction with all relevant consultants and specialists drawings / documents, any discrepancies are to be reported to the Architect before the affected work commences. All structural components shown are Indicative only. Details / calculations of structural members are to be provided by the Structural Engineer. THIS DRAWING NOT FOR CONSTRUCTION	Revisions A 08/03/21 Section height options shown B 09/03/21 Sloping Retractable awning shown C 23/03/21 Do not scale note removed/scale bar added to Planners request			Project, location Torr Vale Mill, New Mills		Up North Architects Up North Architects Ltd. Plane Tree House, Oldham Street, Manchester UK M1 1JG Company No. 10437056 TEL: 0161 237 1871 E-MAIL: mail@upnortharchitects.com				
				RIBA Workstage 3 Developed Design		Client The Shrub Club		Drawing Title Proposed Awning Area		
				Drawing purpose -		Job No. M849	Drawing no. 021	Revision C	Scale 1:50 @ A3	Date Mar 2021
				This drawing copyright 2021 by Up North Architects Ltd. and is licensed to the client for the purposes related to the RIBA work stage above only						