
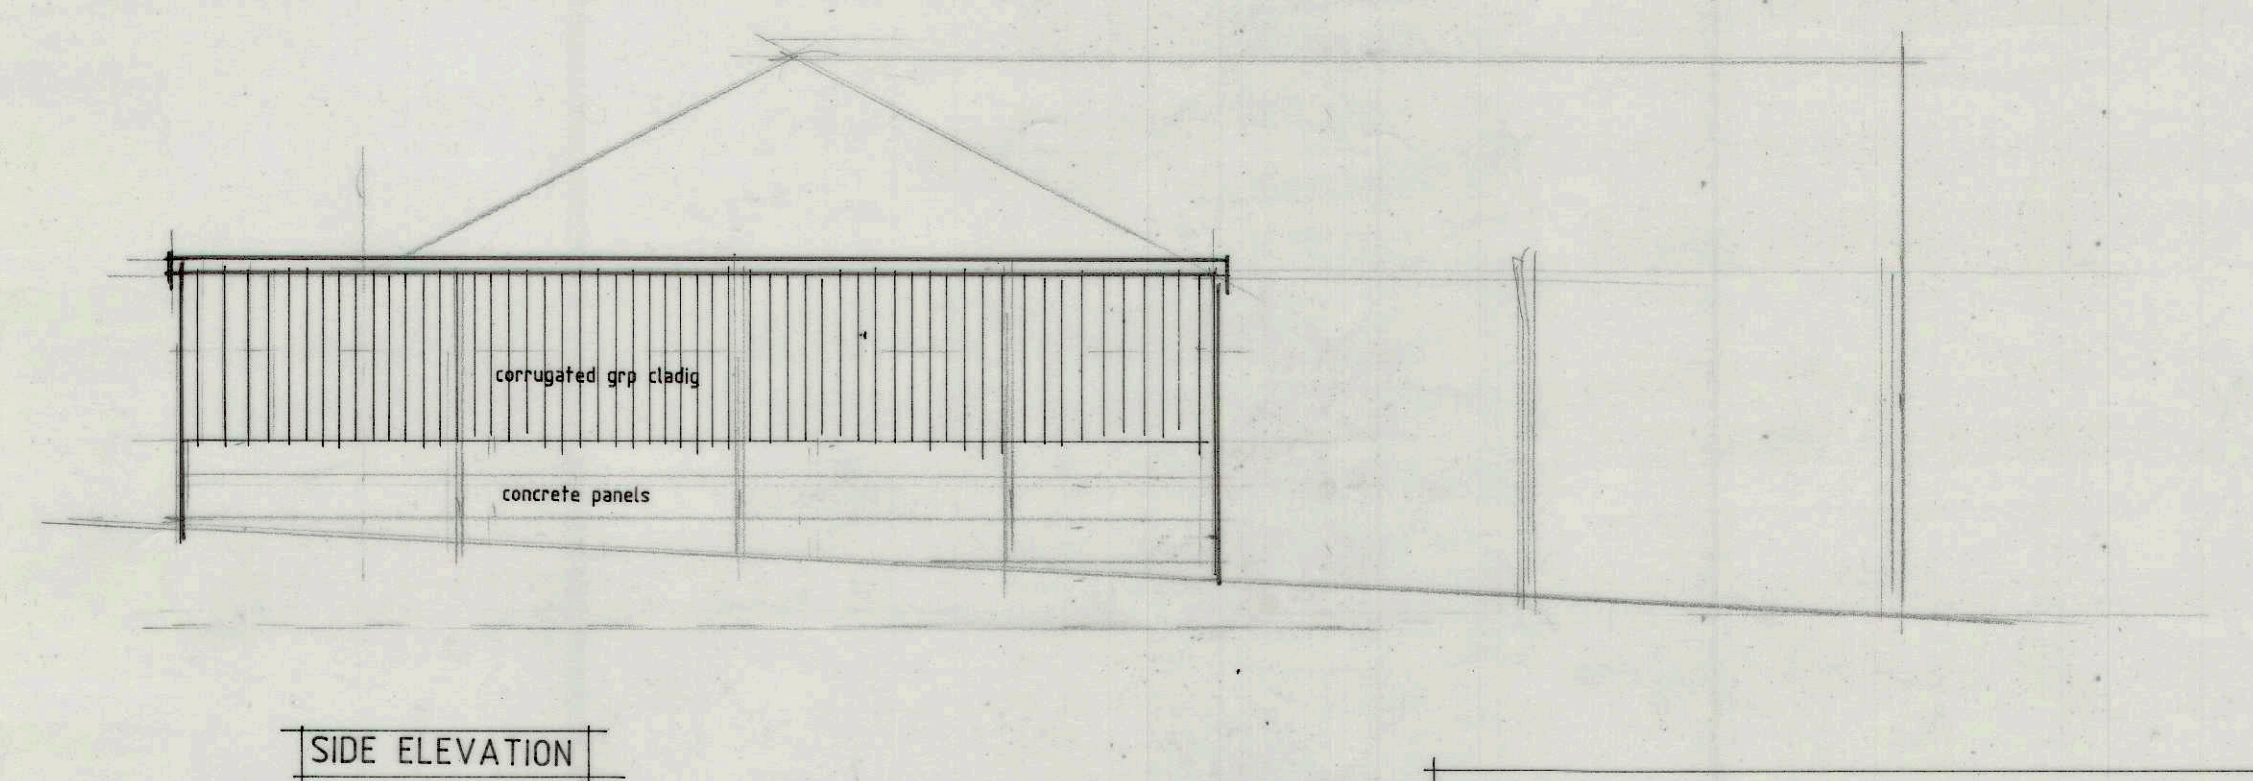
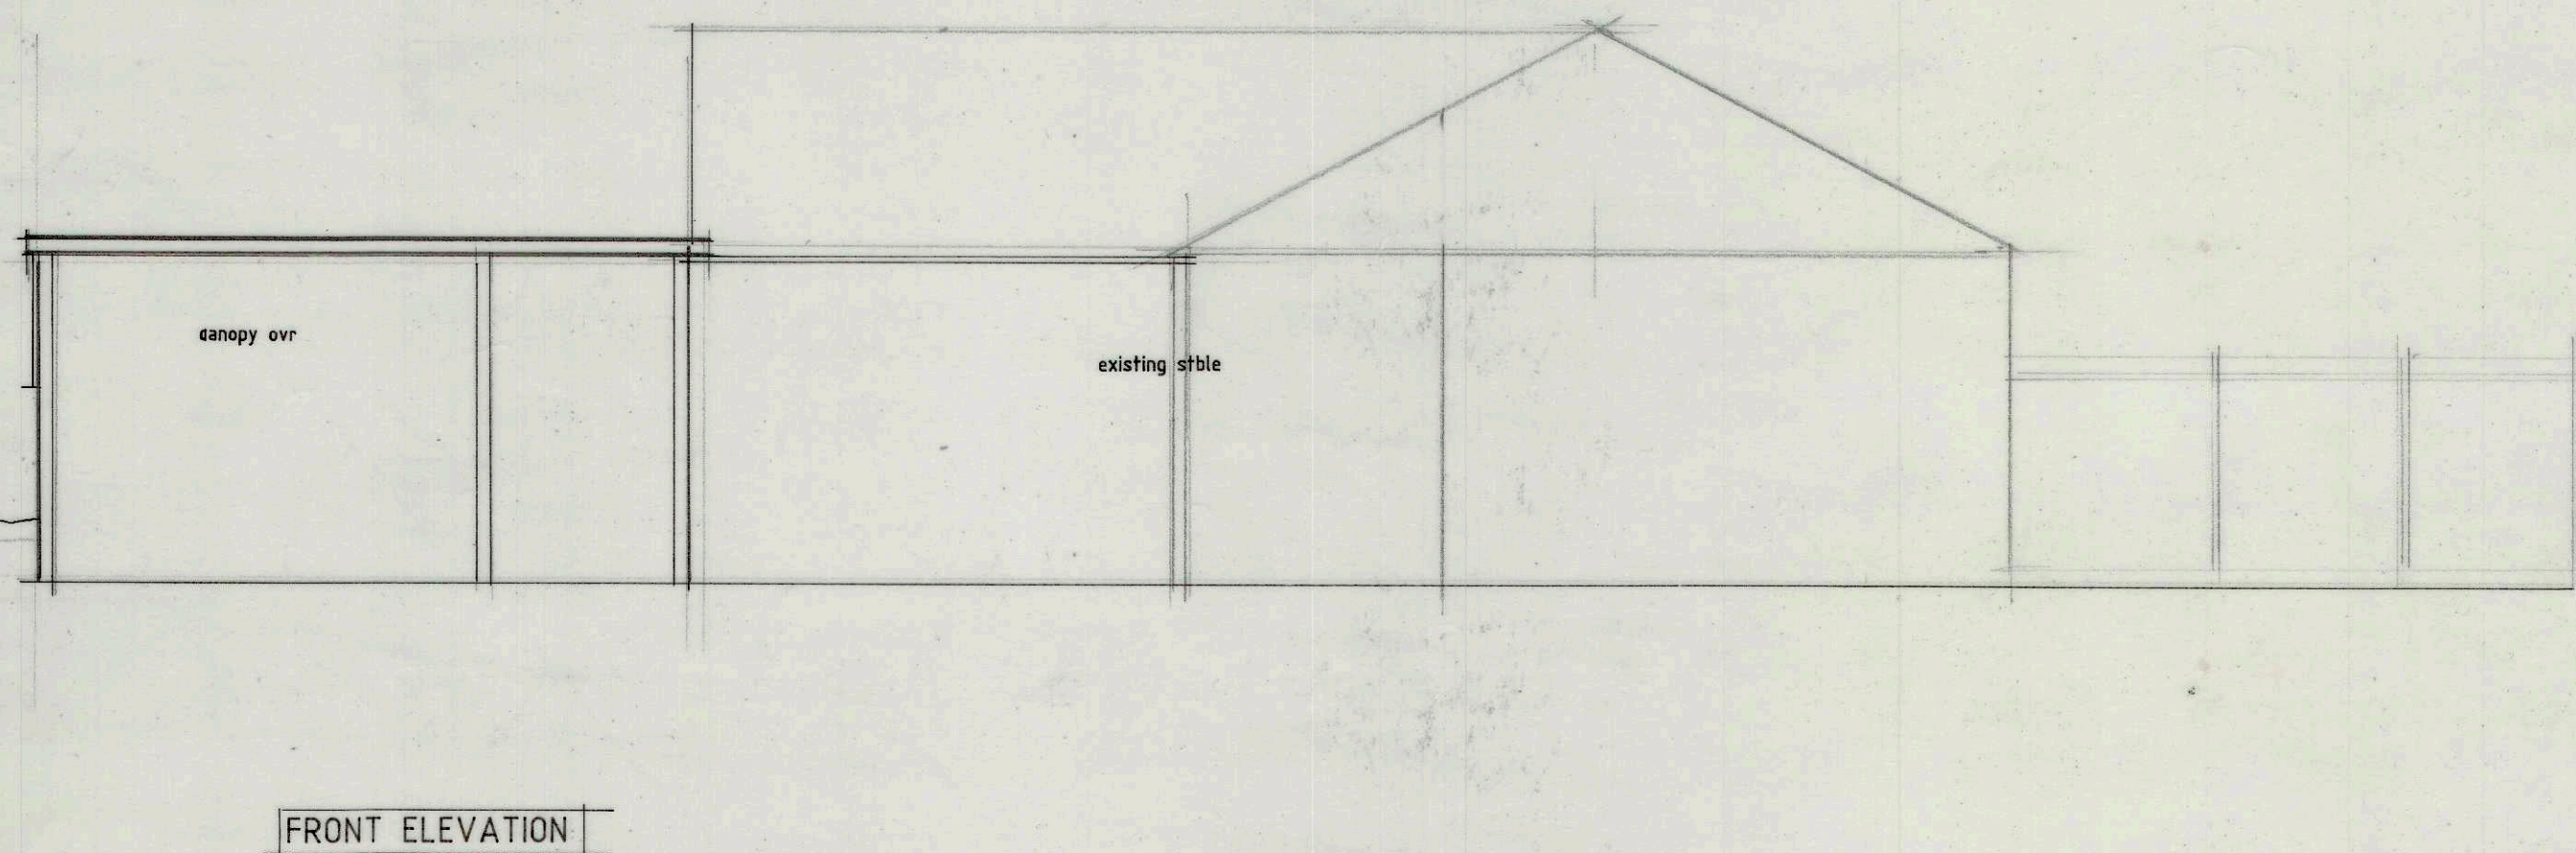
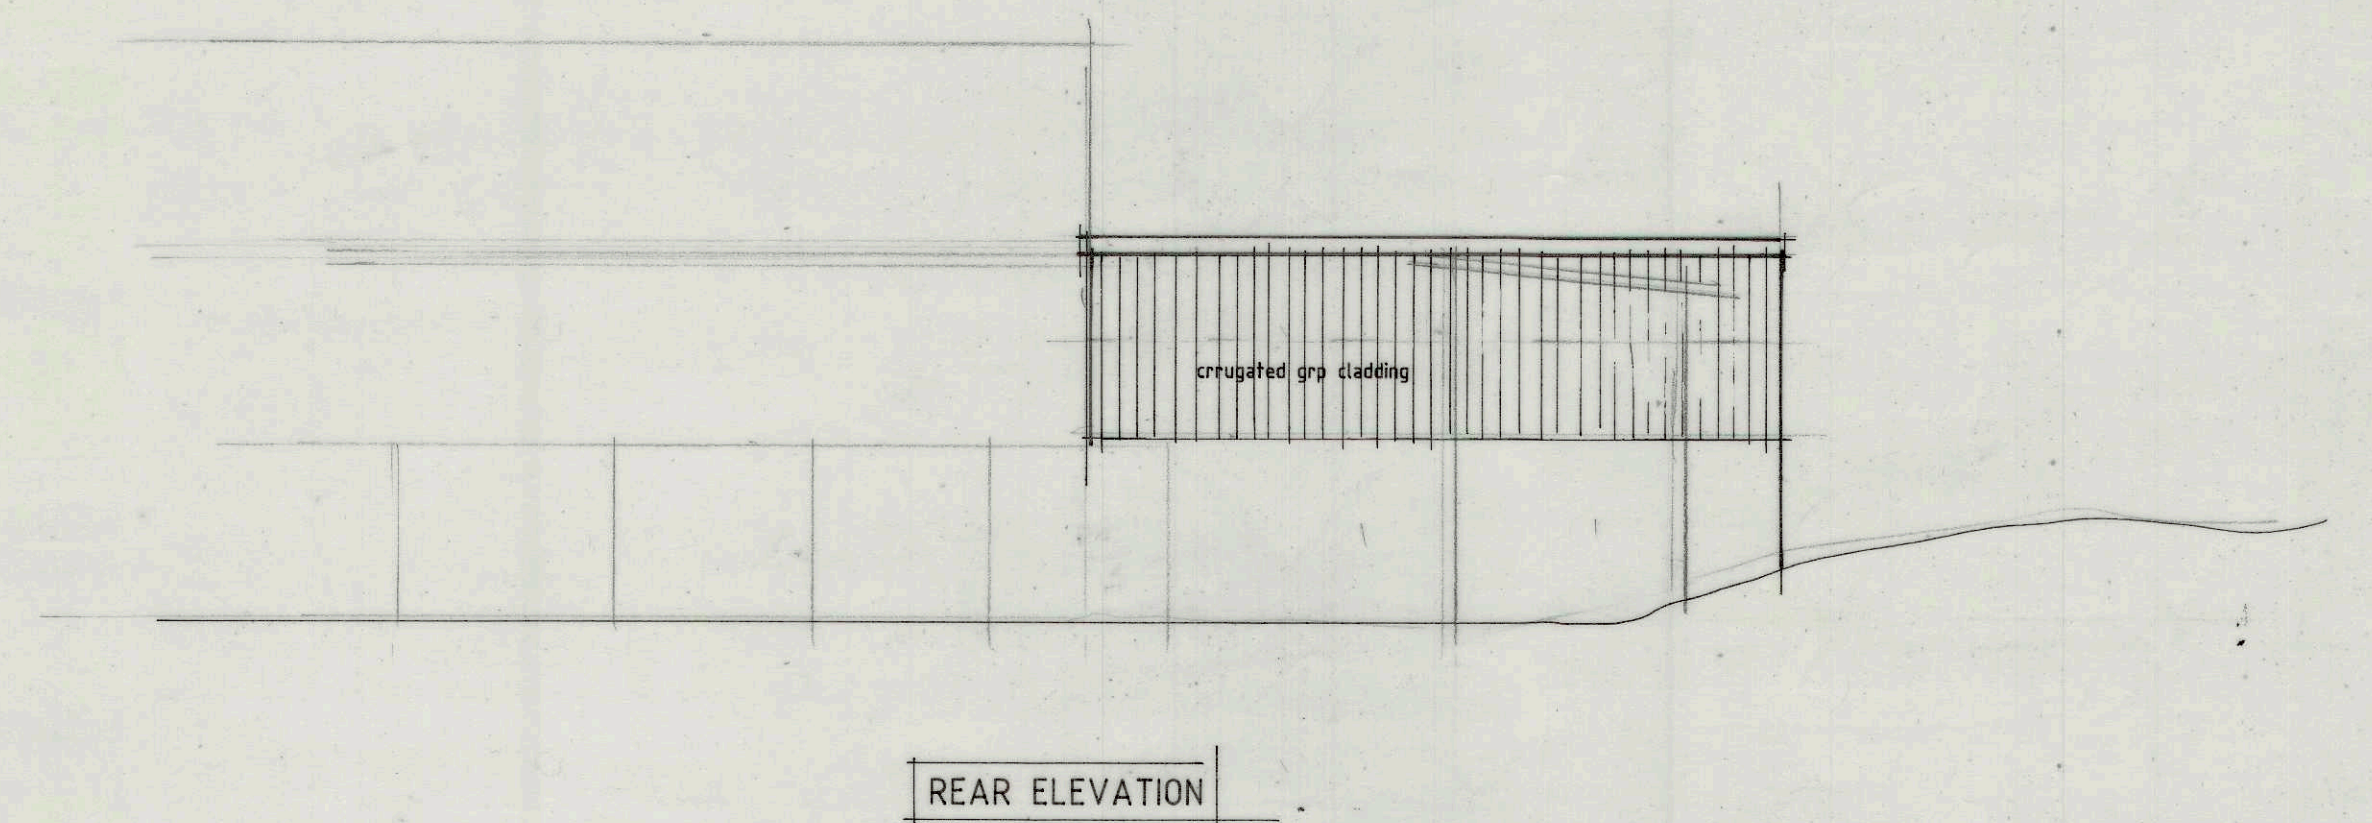


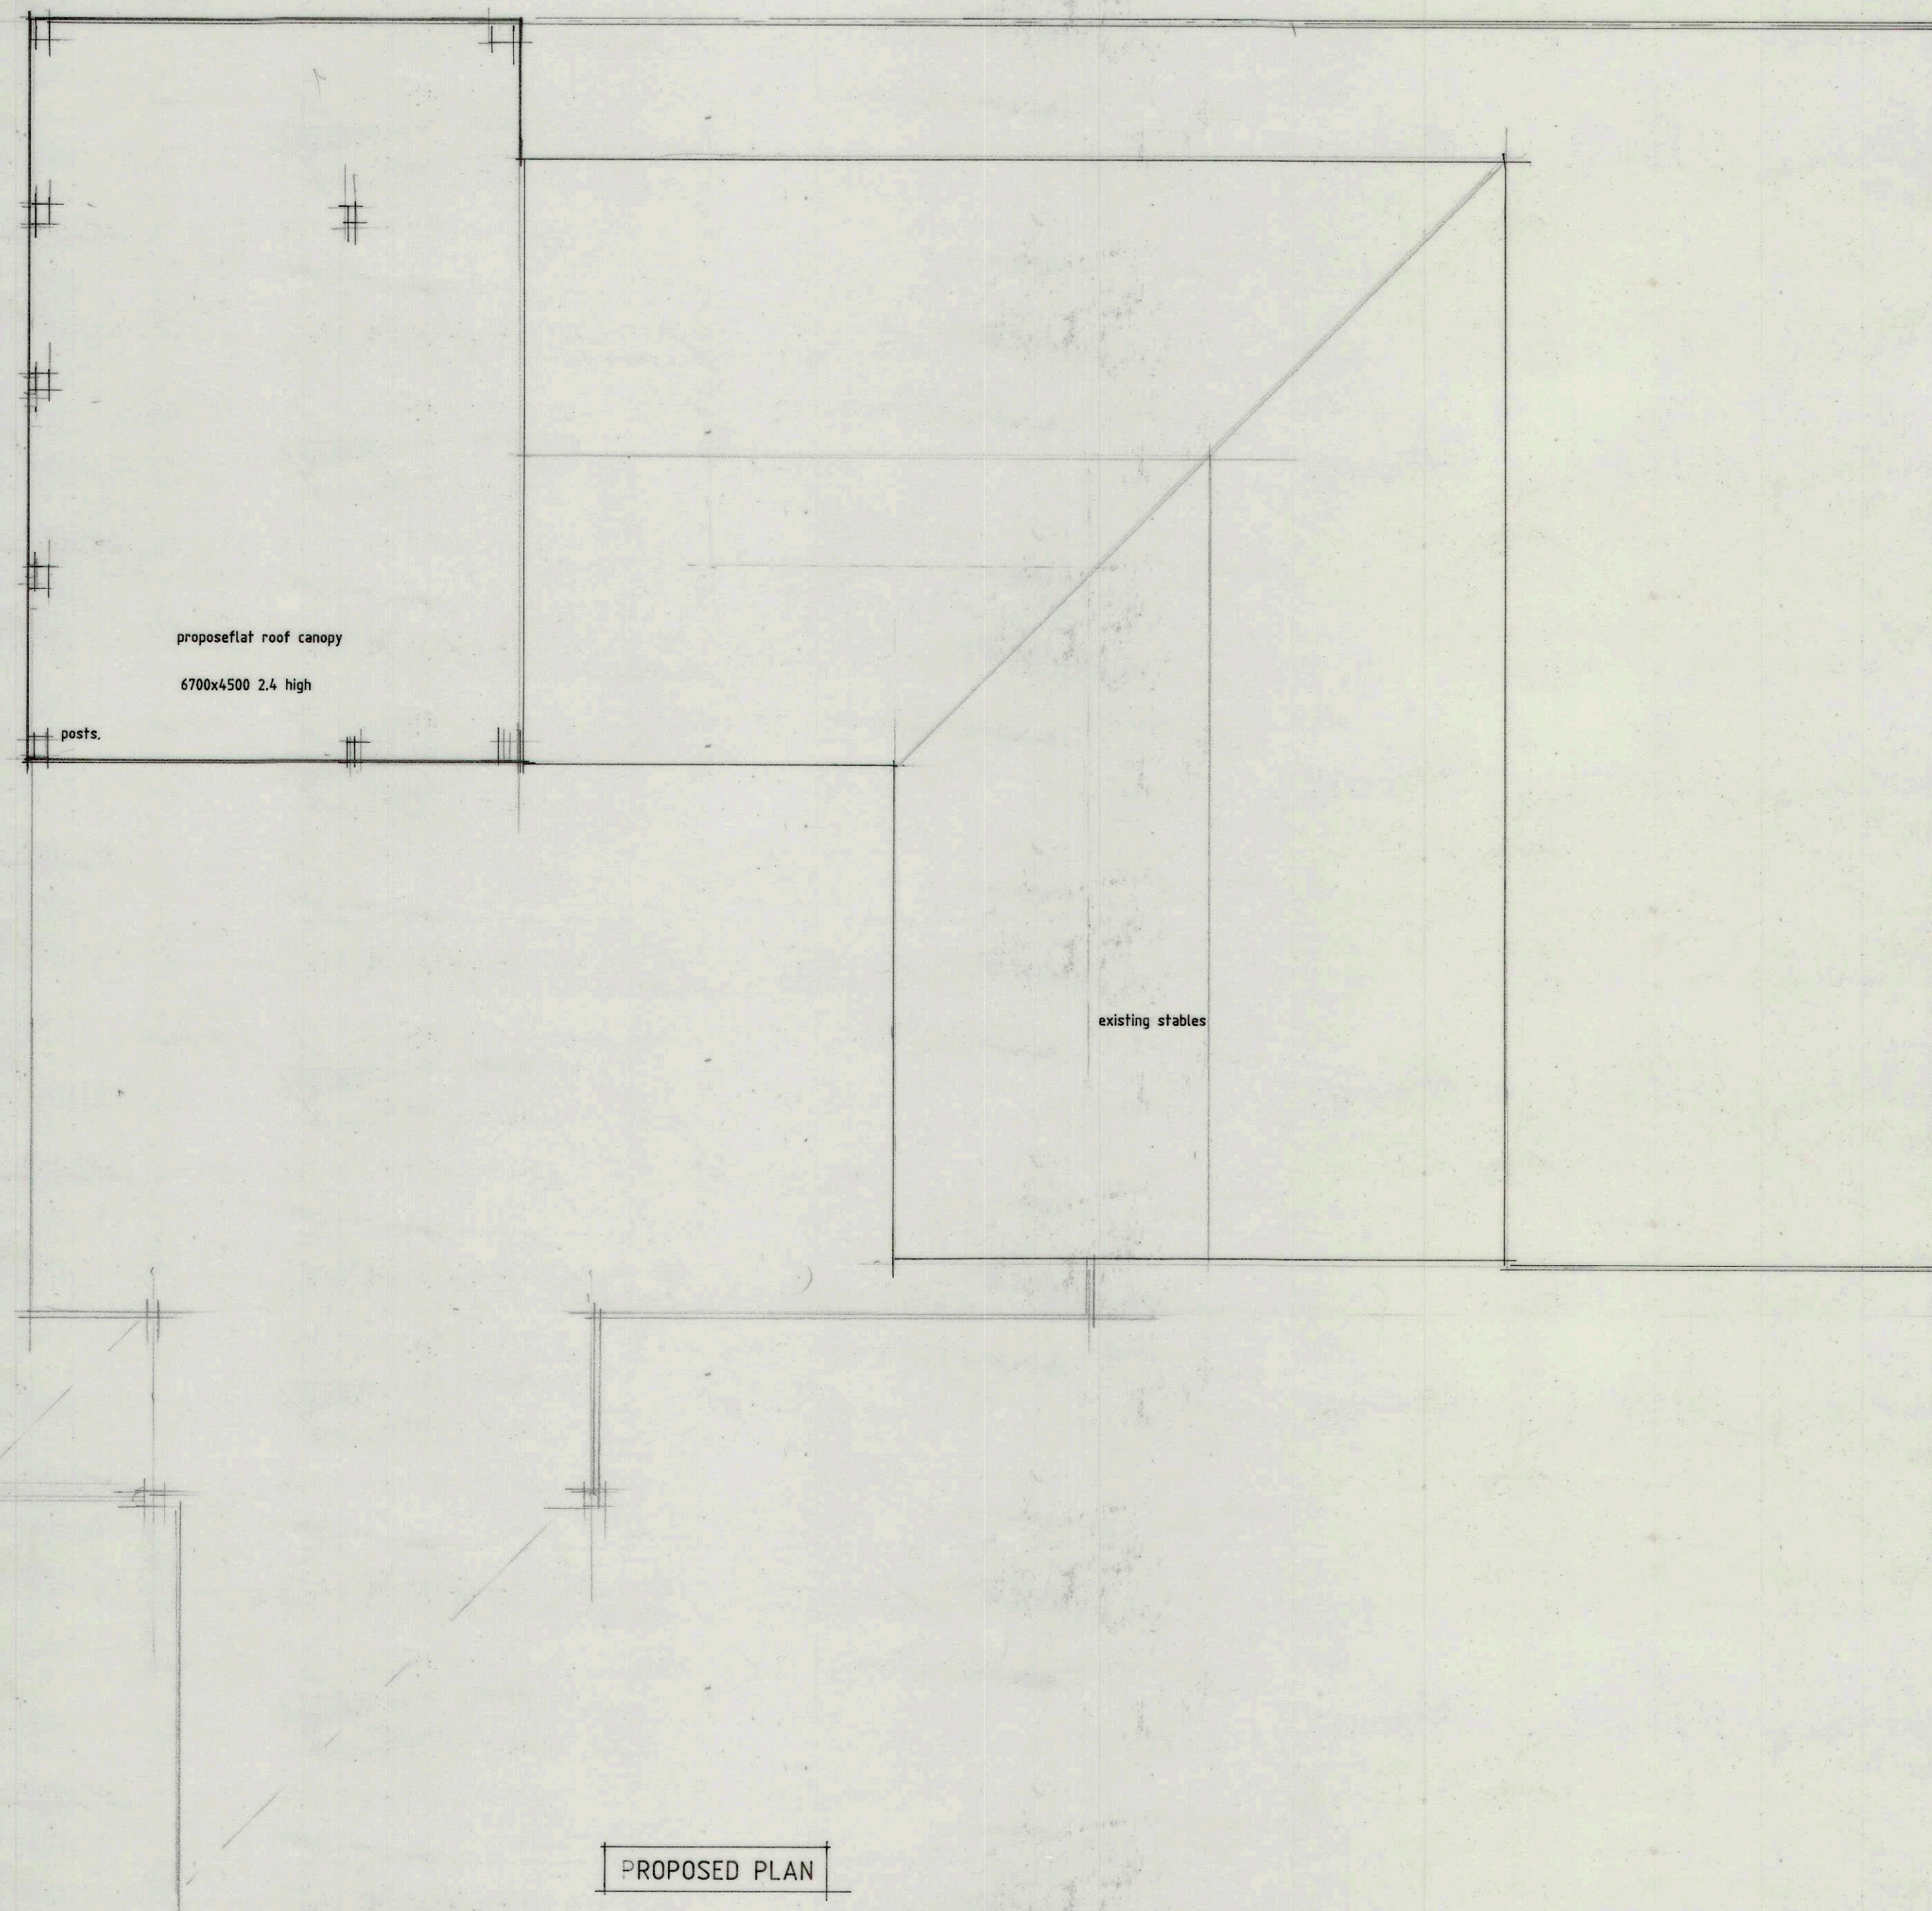

PROPOSED CANOPY ATTACHED TO EXISTING STABLE
TO REAR OF 28 RHODES TOP PADFIELD
PROPOSED PLANS AND ELEVATIONS SCALE 1/50@A1 print