


DRAWING NOT TO BE USED FOR CONSTRUCTION.

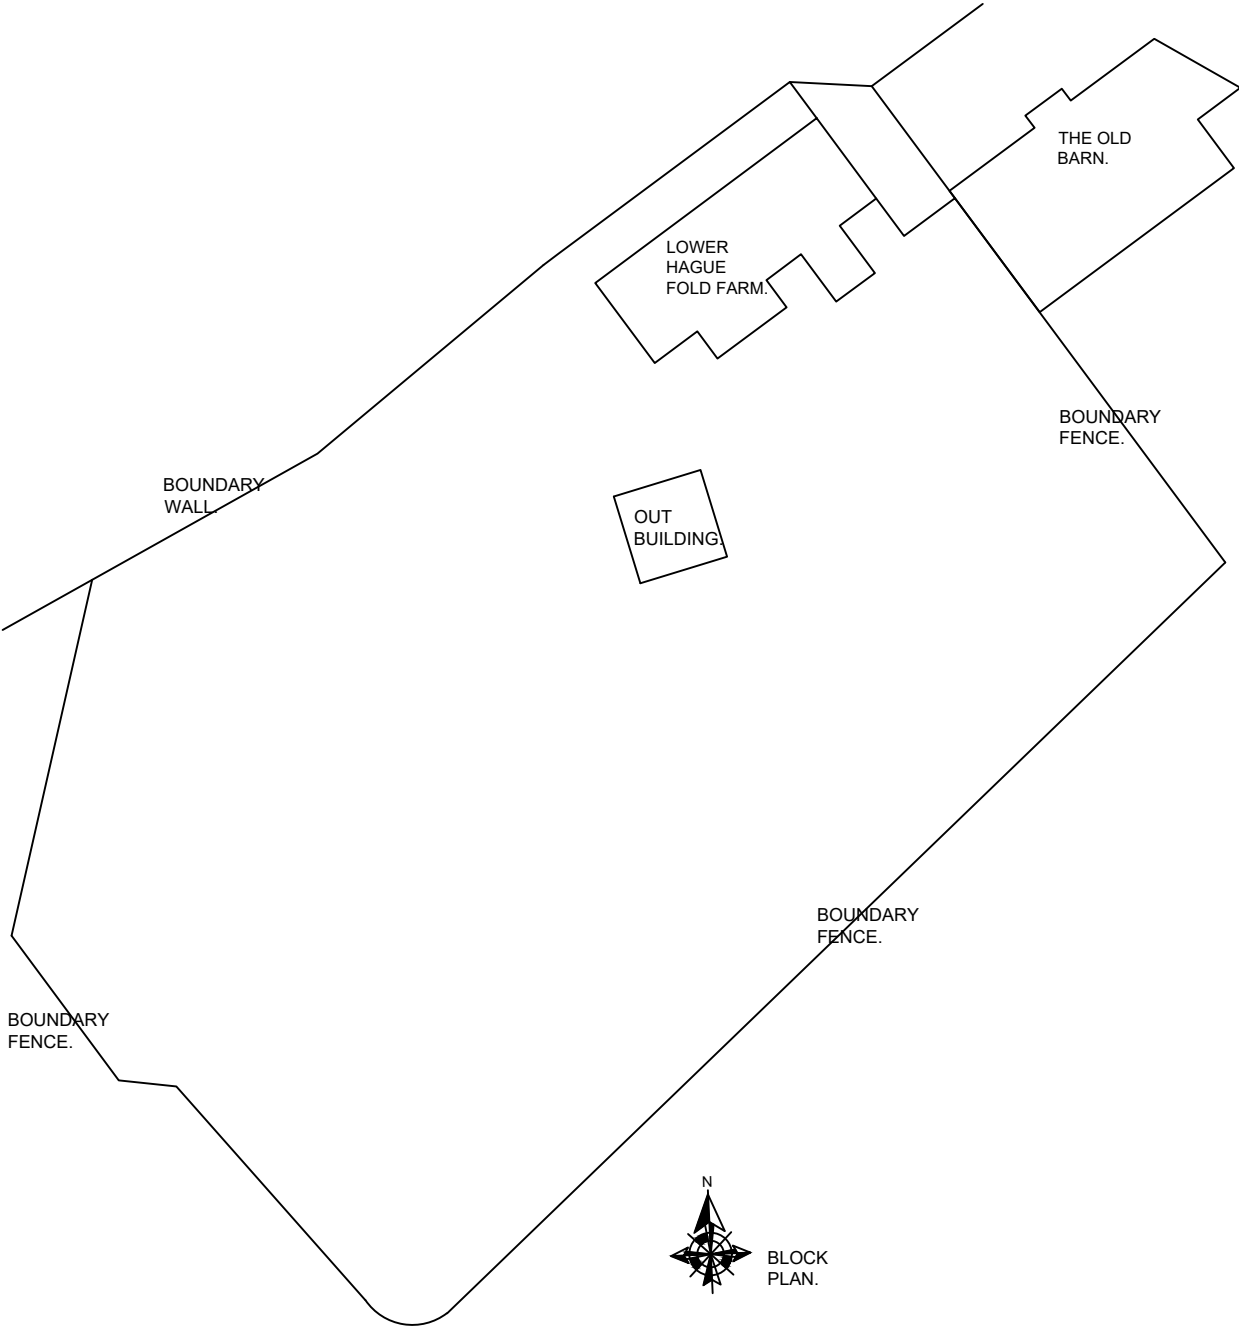

Copyright. This drawing and design and all the information contained therein is the sole copyright of Blik, and reproduction in any form is forbidden unless permission is obtained in writing.

CONTRACTORS PLEASE NOTE:

2) This drawing must be read in conjunction with the Specification/Bill of Quantities and related drawings. Any structural work must be carried out to the exact specification and requirements of the Client's appointed Structural Engineer, and any amendments must have his express prior written authority.

3) All structural work must be inspected at all relevant stages by the Structural Engineer and the Local Authority's Building Surveyor and comply with their requirements. Any costs and claims for damages, loss of trade, etc. incurred by failing so to do are the sole liability of the Contractor.

4) Any discrepancies between drawings and specification should be reported to the Designer prior to any work commencing.

Revision:		Date:	
blik INTERIOR DESIGN ■ ARCHITECTURE ■ FUSION ■ FANCY			
Job title R Parry, Lower Hague Fold Farm, Hague Fold, New Mills.			
Drawing title Block Plan			
Scale 1:500	Drawing No. 1079 / 05		
Date Oct. 2020			
Drawn by			