


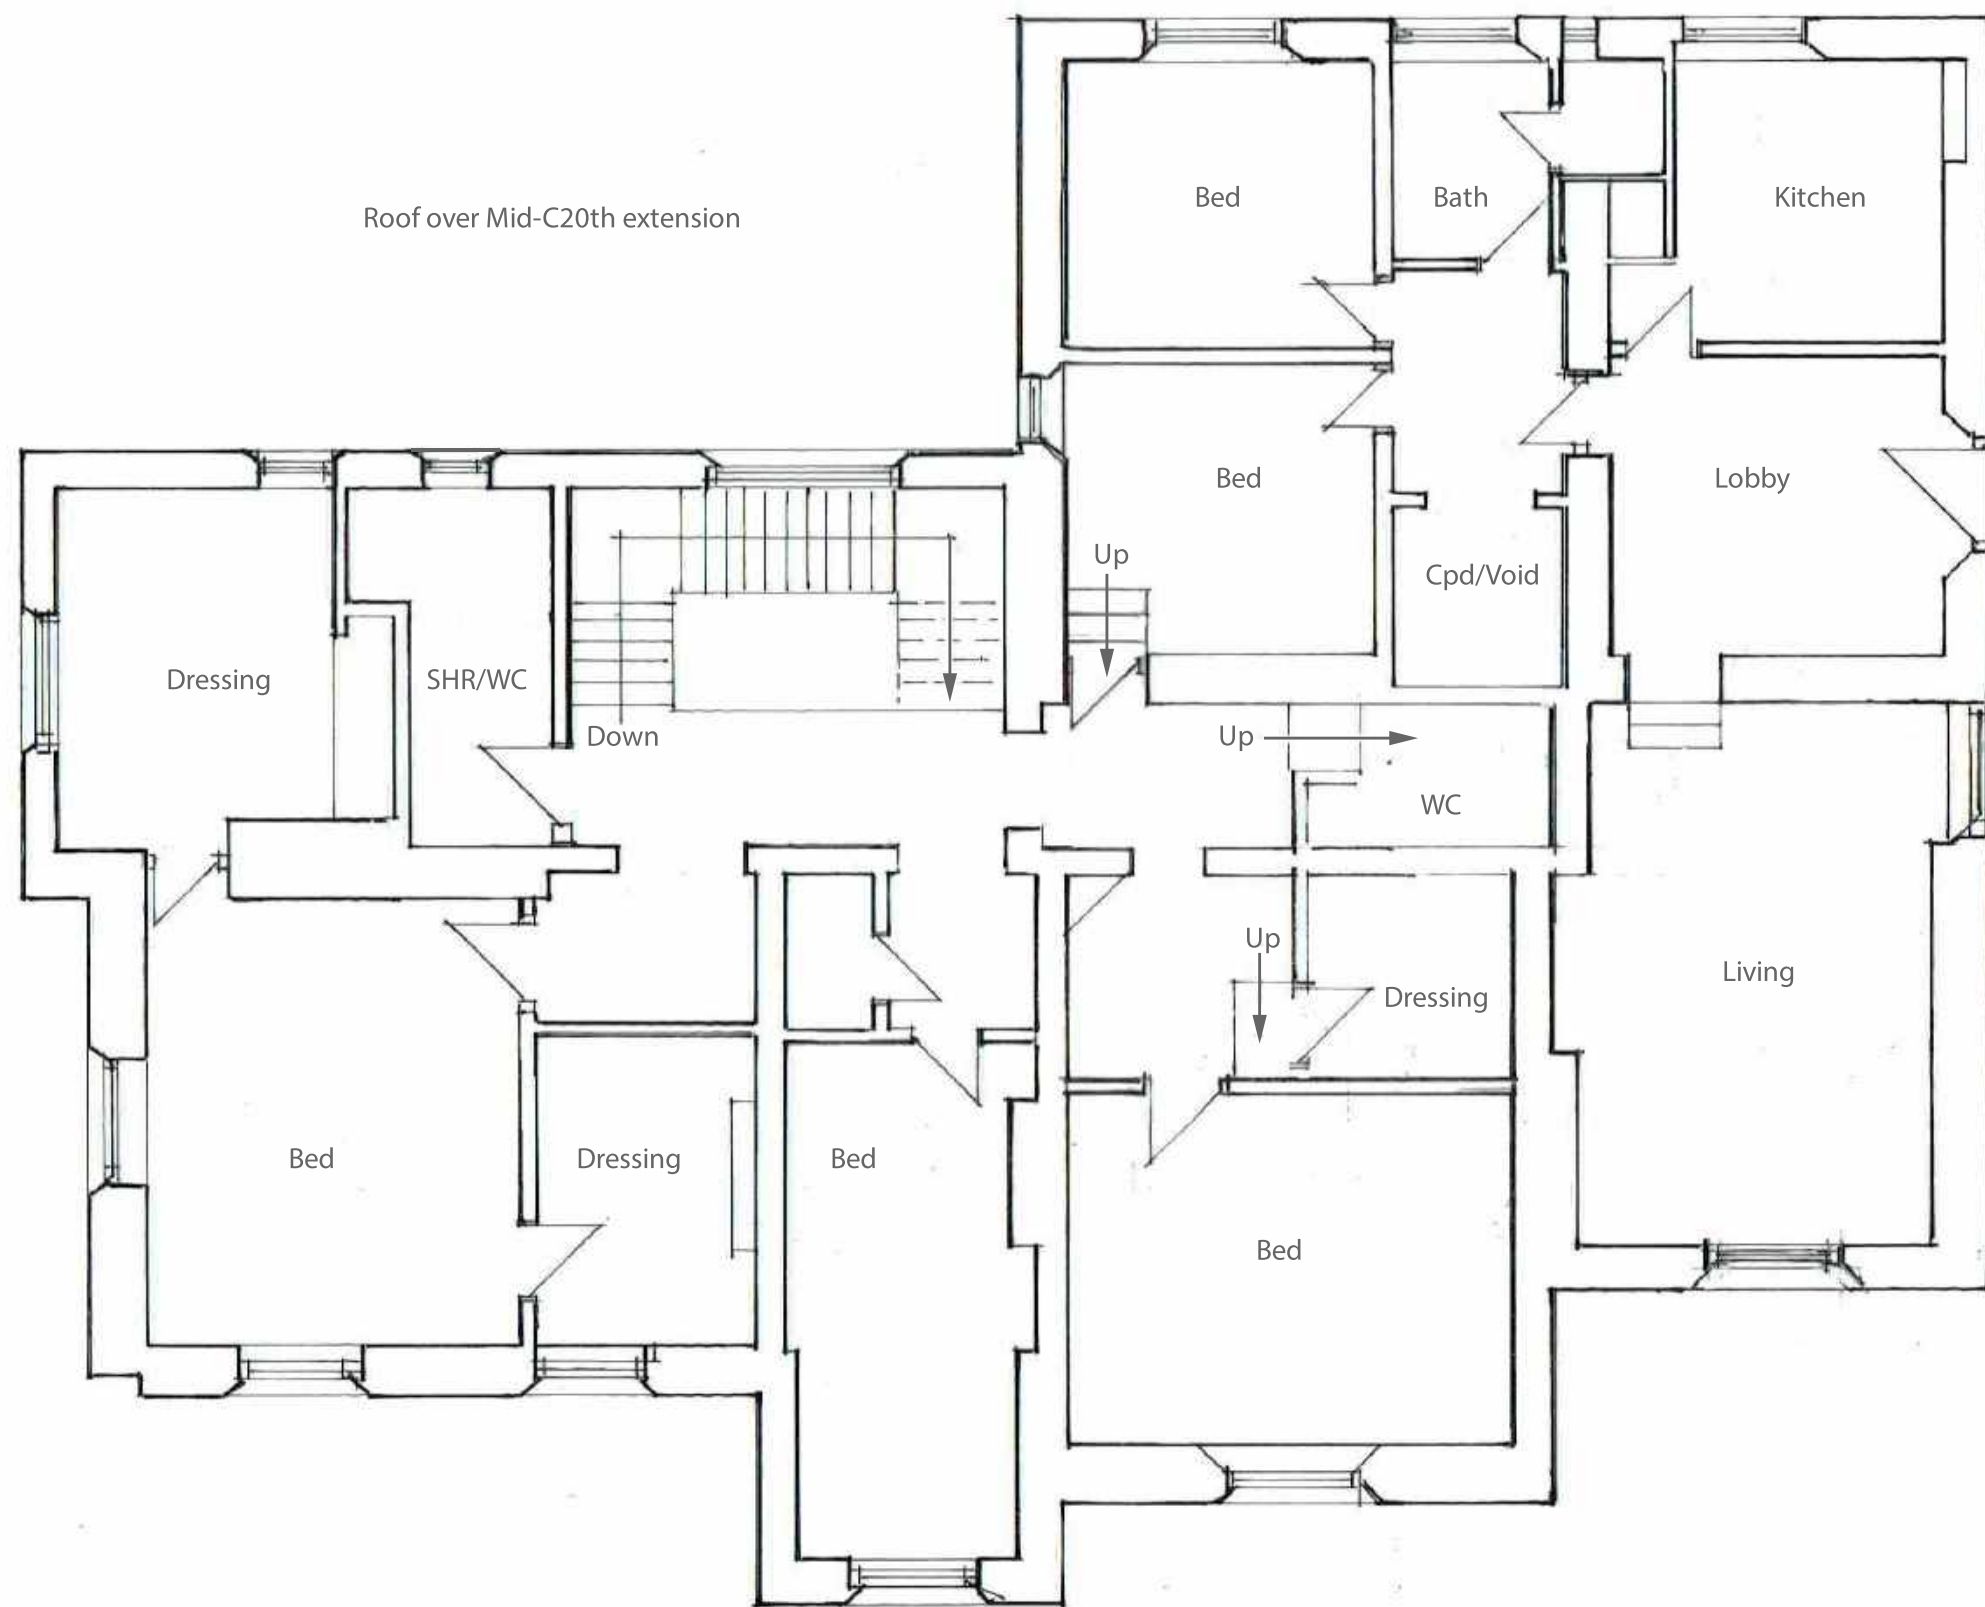

6m at 1:100

CAMplan



NOTES:

Planning Drawing Only

All dimensions must be checked on site

Client

c/o Agent

Job Title

Bowden East

Scale

1:100@A3L

Drawn by

ML

Date

APR2021

Drawing Title
FF Plan

Drg No. 081.D.0302

Rev