


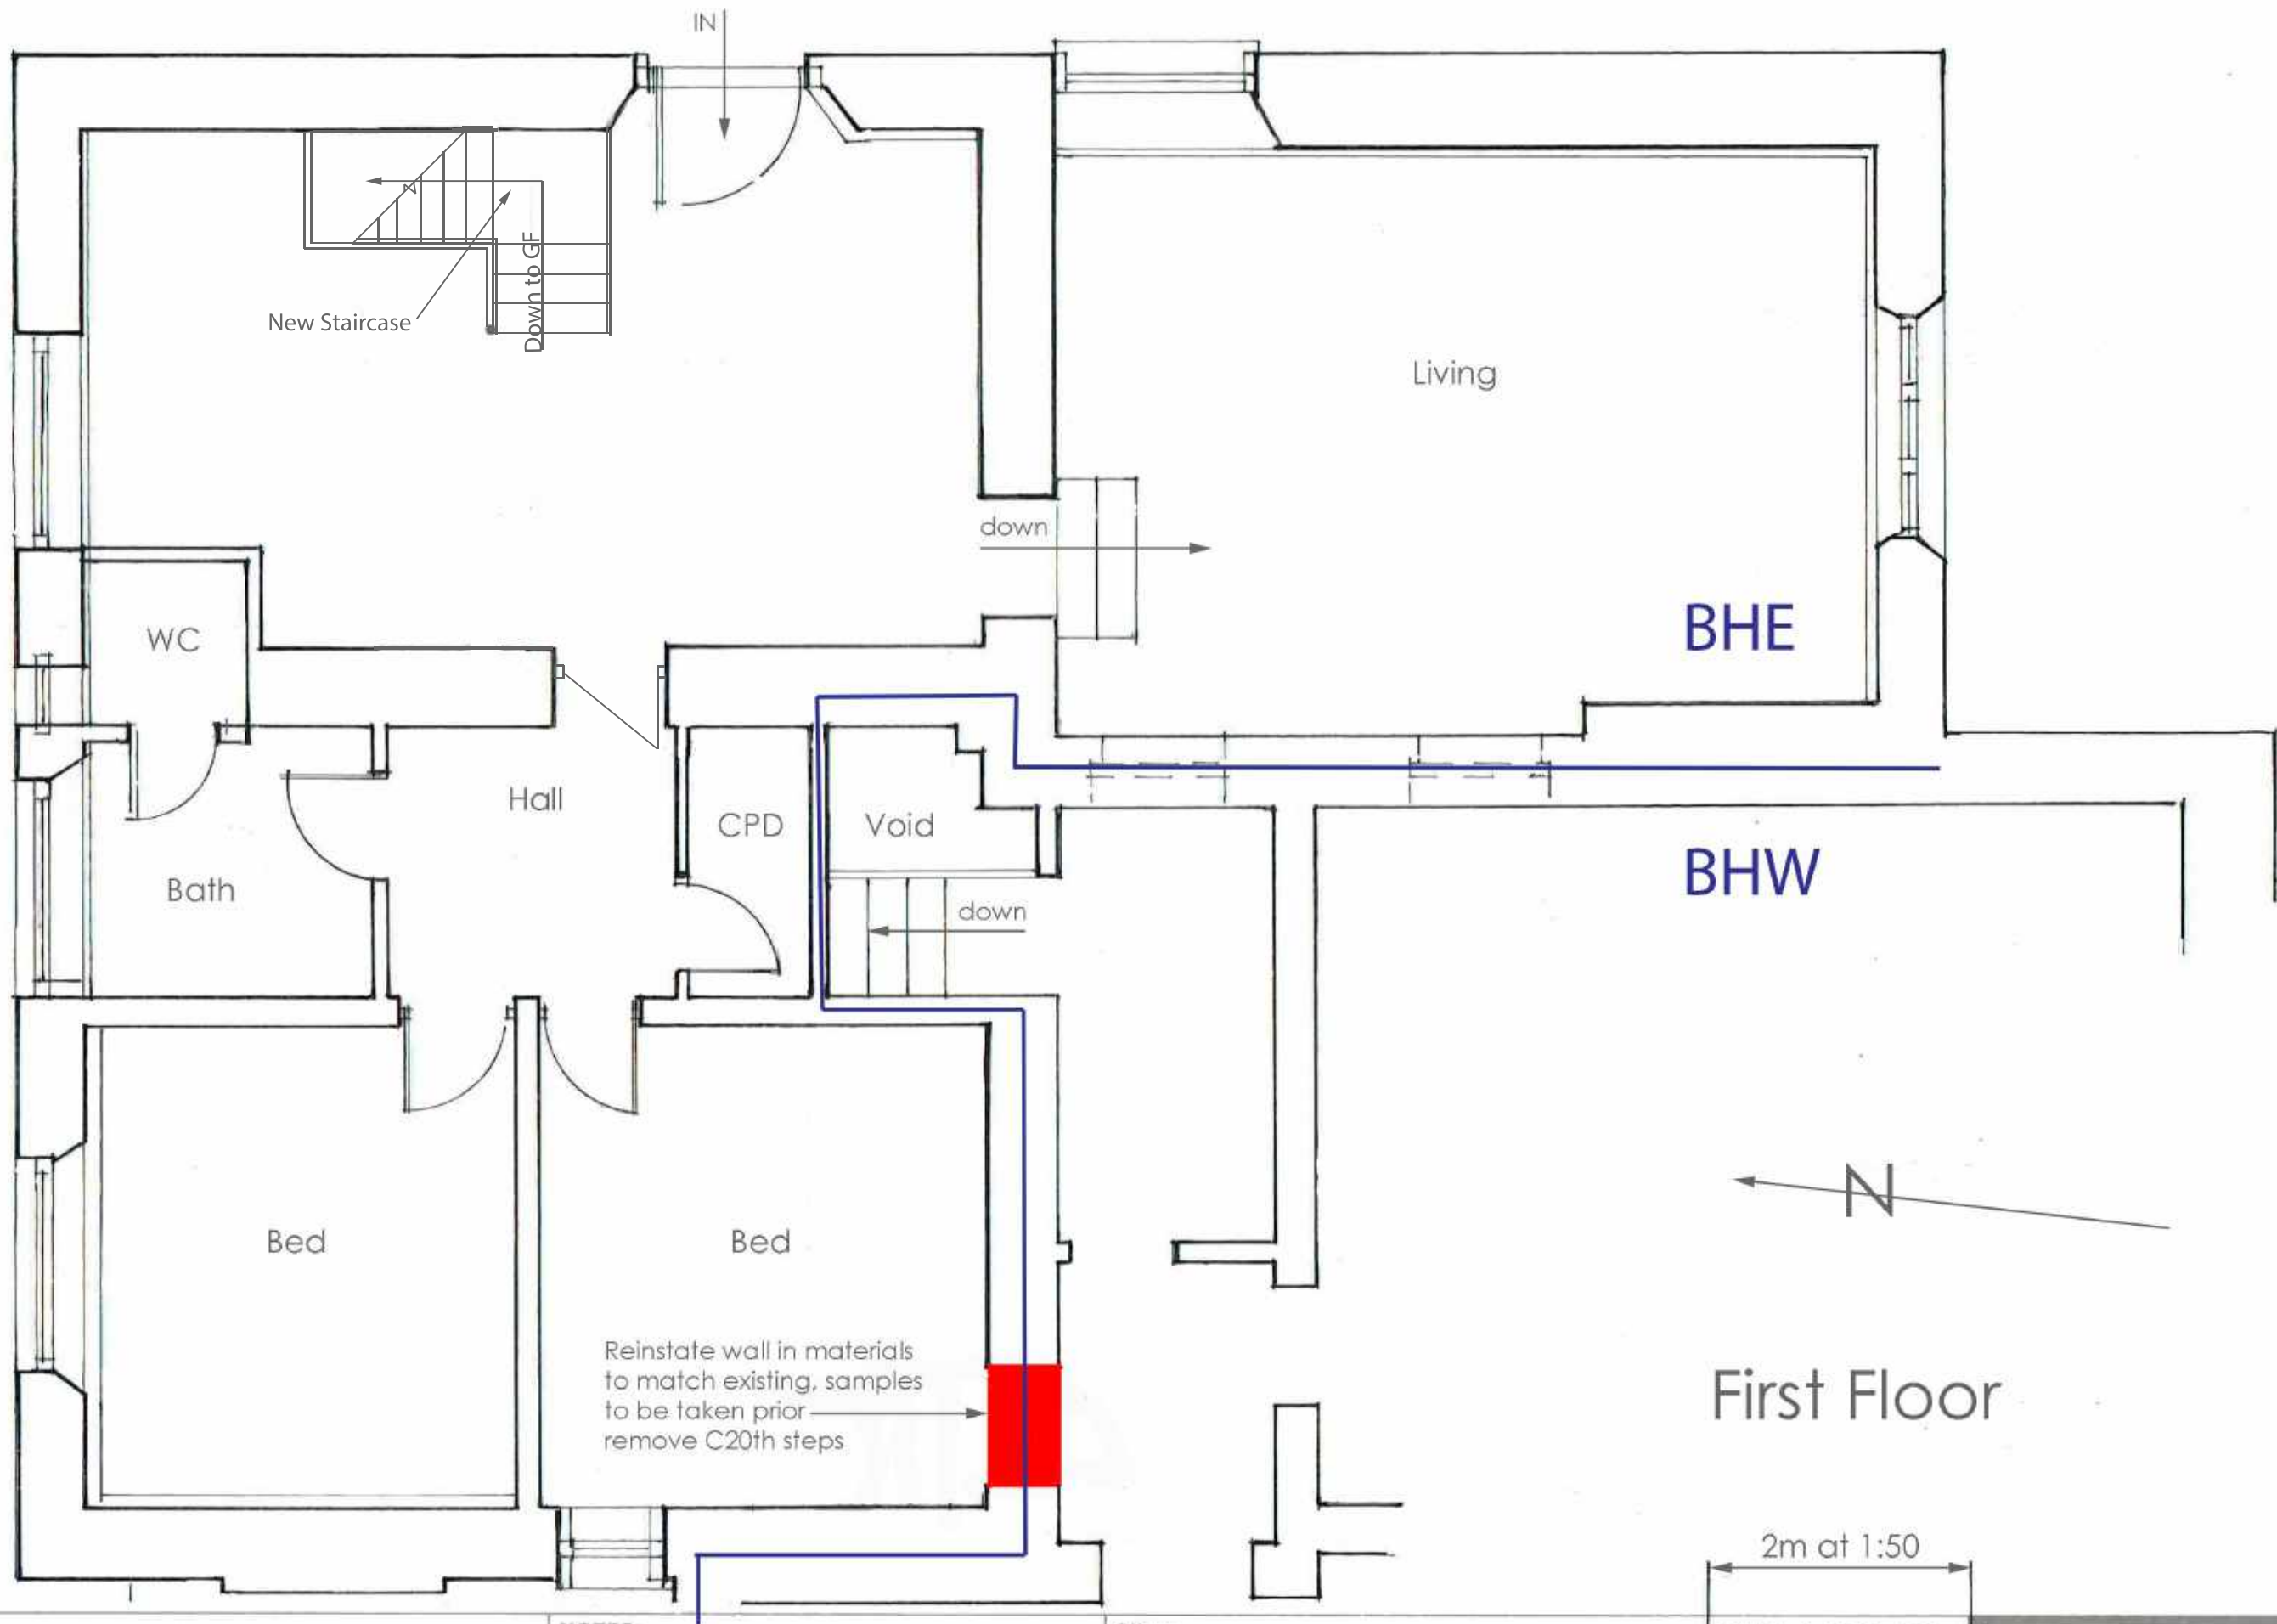

BHE

BHW



First Floor

2m at 1:50

CAMplan

NOTES:
Planning Drawing Only
Part survey
All dimensions must be checked on site and
not scaled from this drawing.

Client Webb
Job Title Bowden Hall East

Scale 1:50@A3L
Derived from 1:40
Imperial Plan by others
Drawn by
Date OCT2019

Drawing Title
Plan as Proposed
Drg No. 081.RA.0882
Rev B