


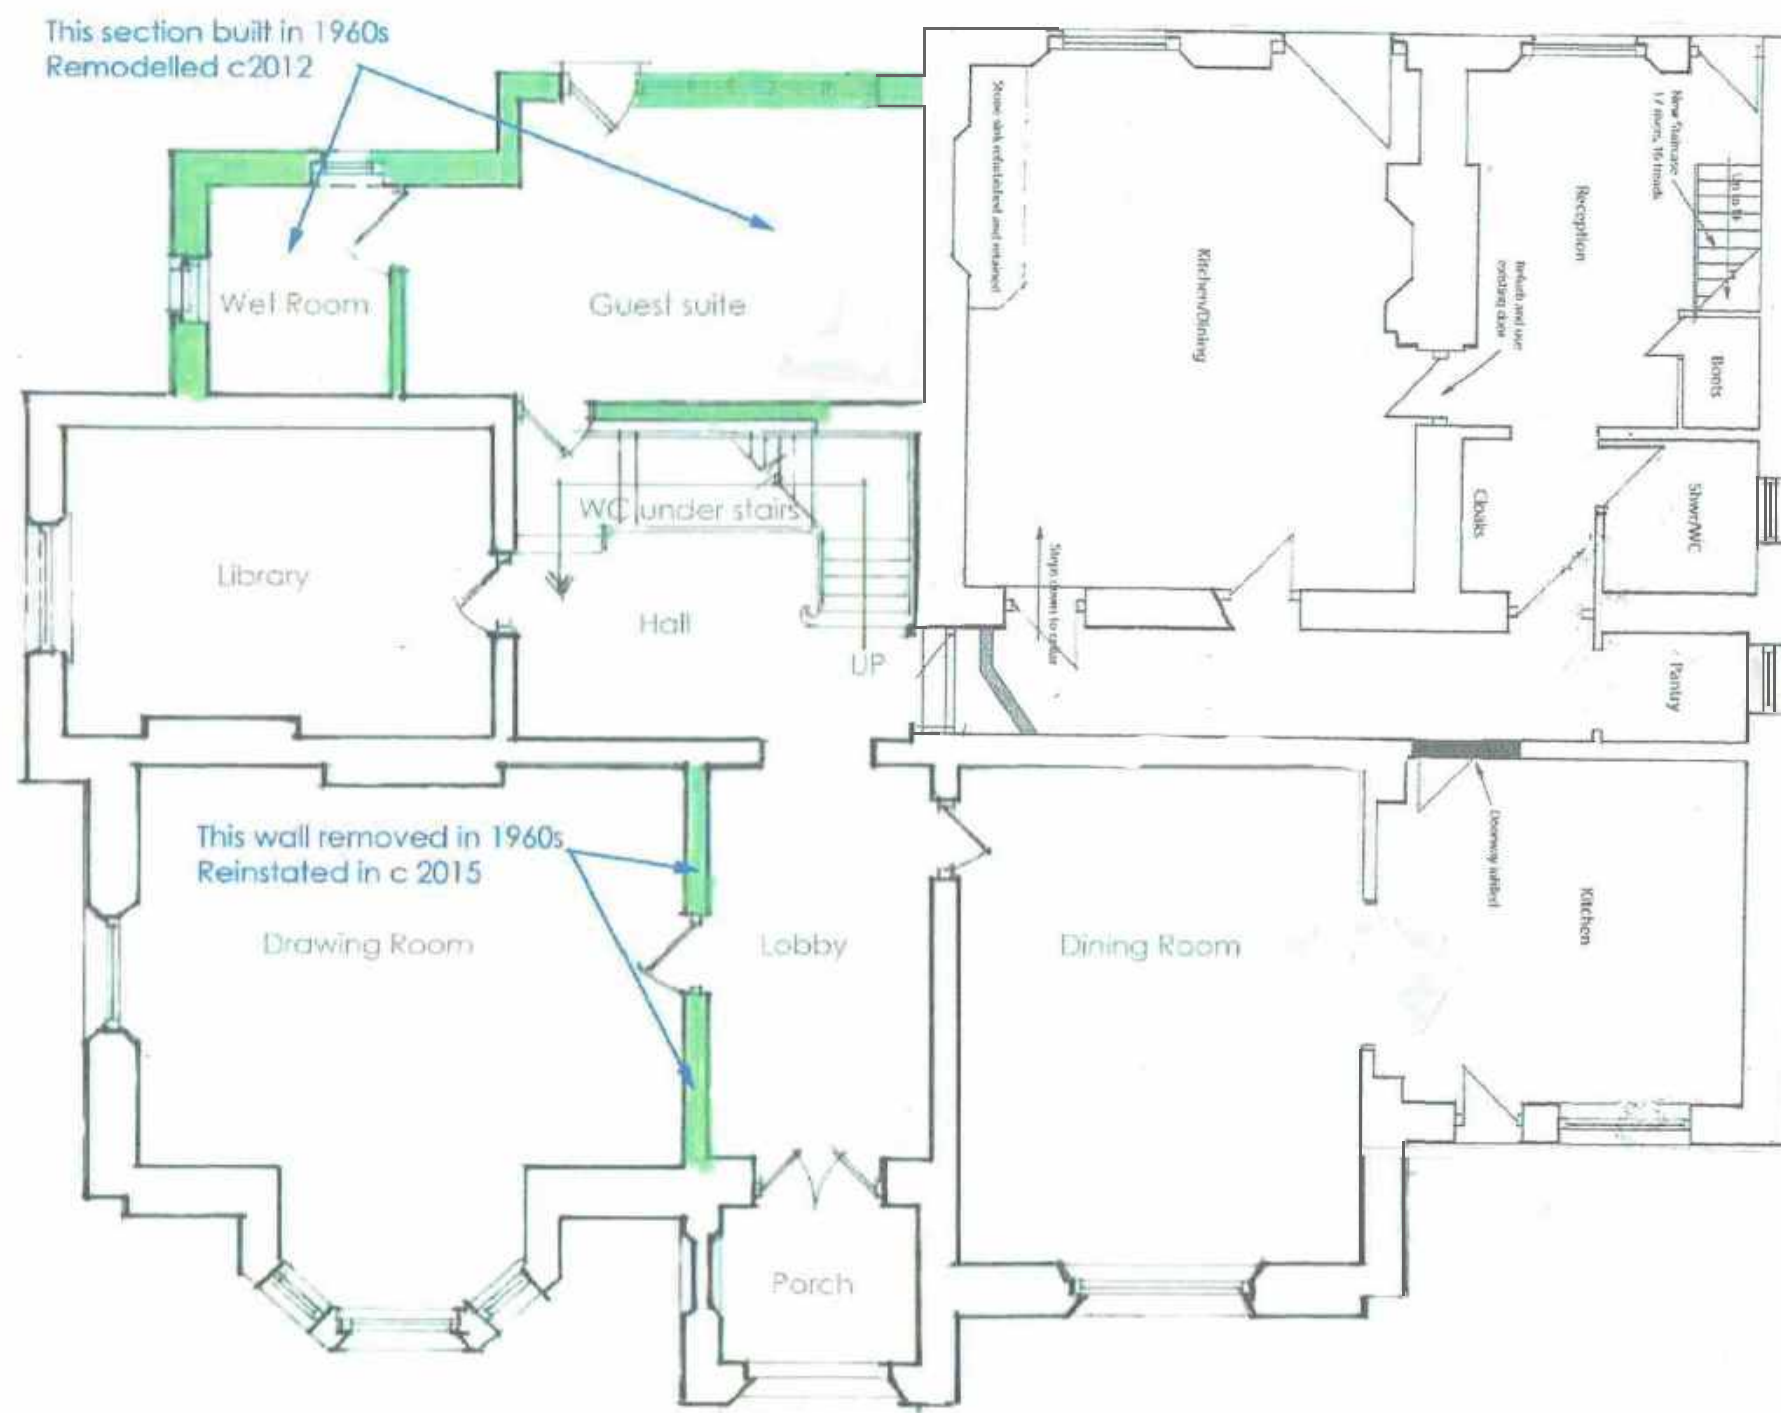

Read in conjunction with
Drawing 081.RA.0882 rev B

4m at 1:100

NOTES:

Planning Drawing Only

All dimensions must be checked on site

Client

Webb

Job Title

Bowden Hall

Scale

1:100@A3L

Drawn by

Date

MAY 2021

Drawing Title

GF Proposed (All)

Drg No.

081.RA.0885

Rev

CAMplan