


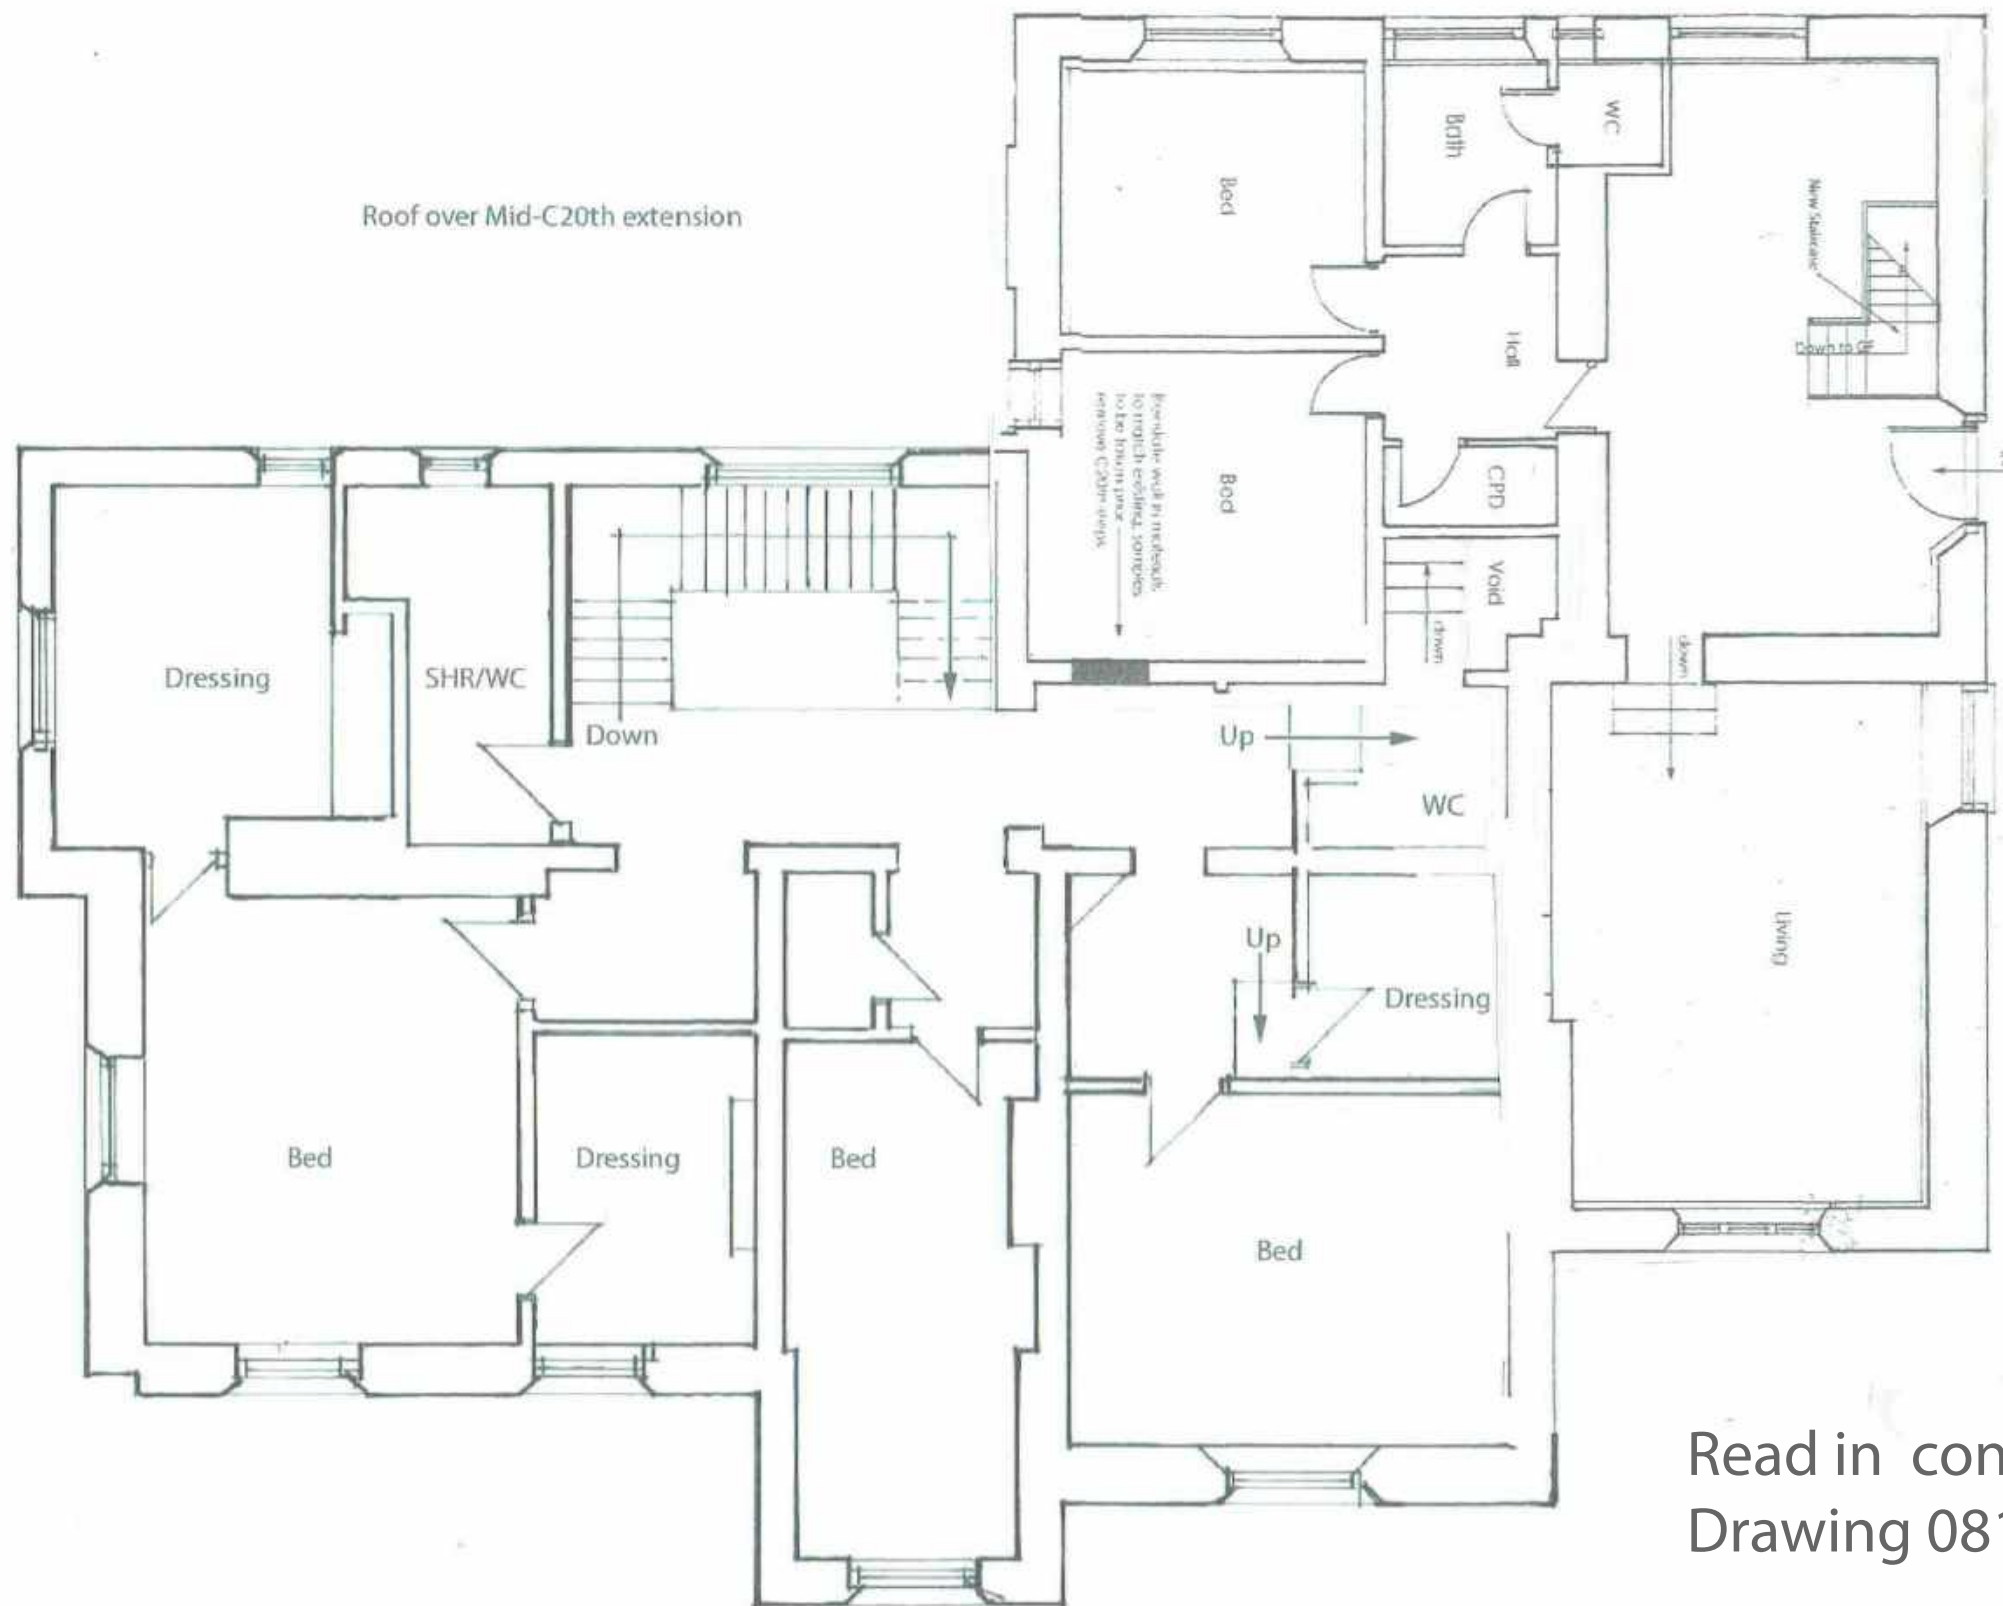

Read in conjunction with
Drawing 081.RA.0882

CAMplan



NOTES:

Planning Drawing Only

All dimensions must be checked on site

Client

c/o Agent

Job Title

Bowden East

Scale

1:100@A3L

Drawn by ML

Date APR2021

Drawing Title

FF Plan Proposed (All)

Drg No.

081.RA.0886

Rev