


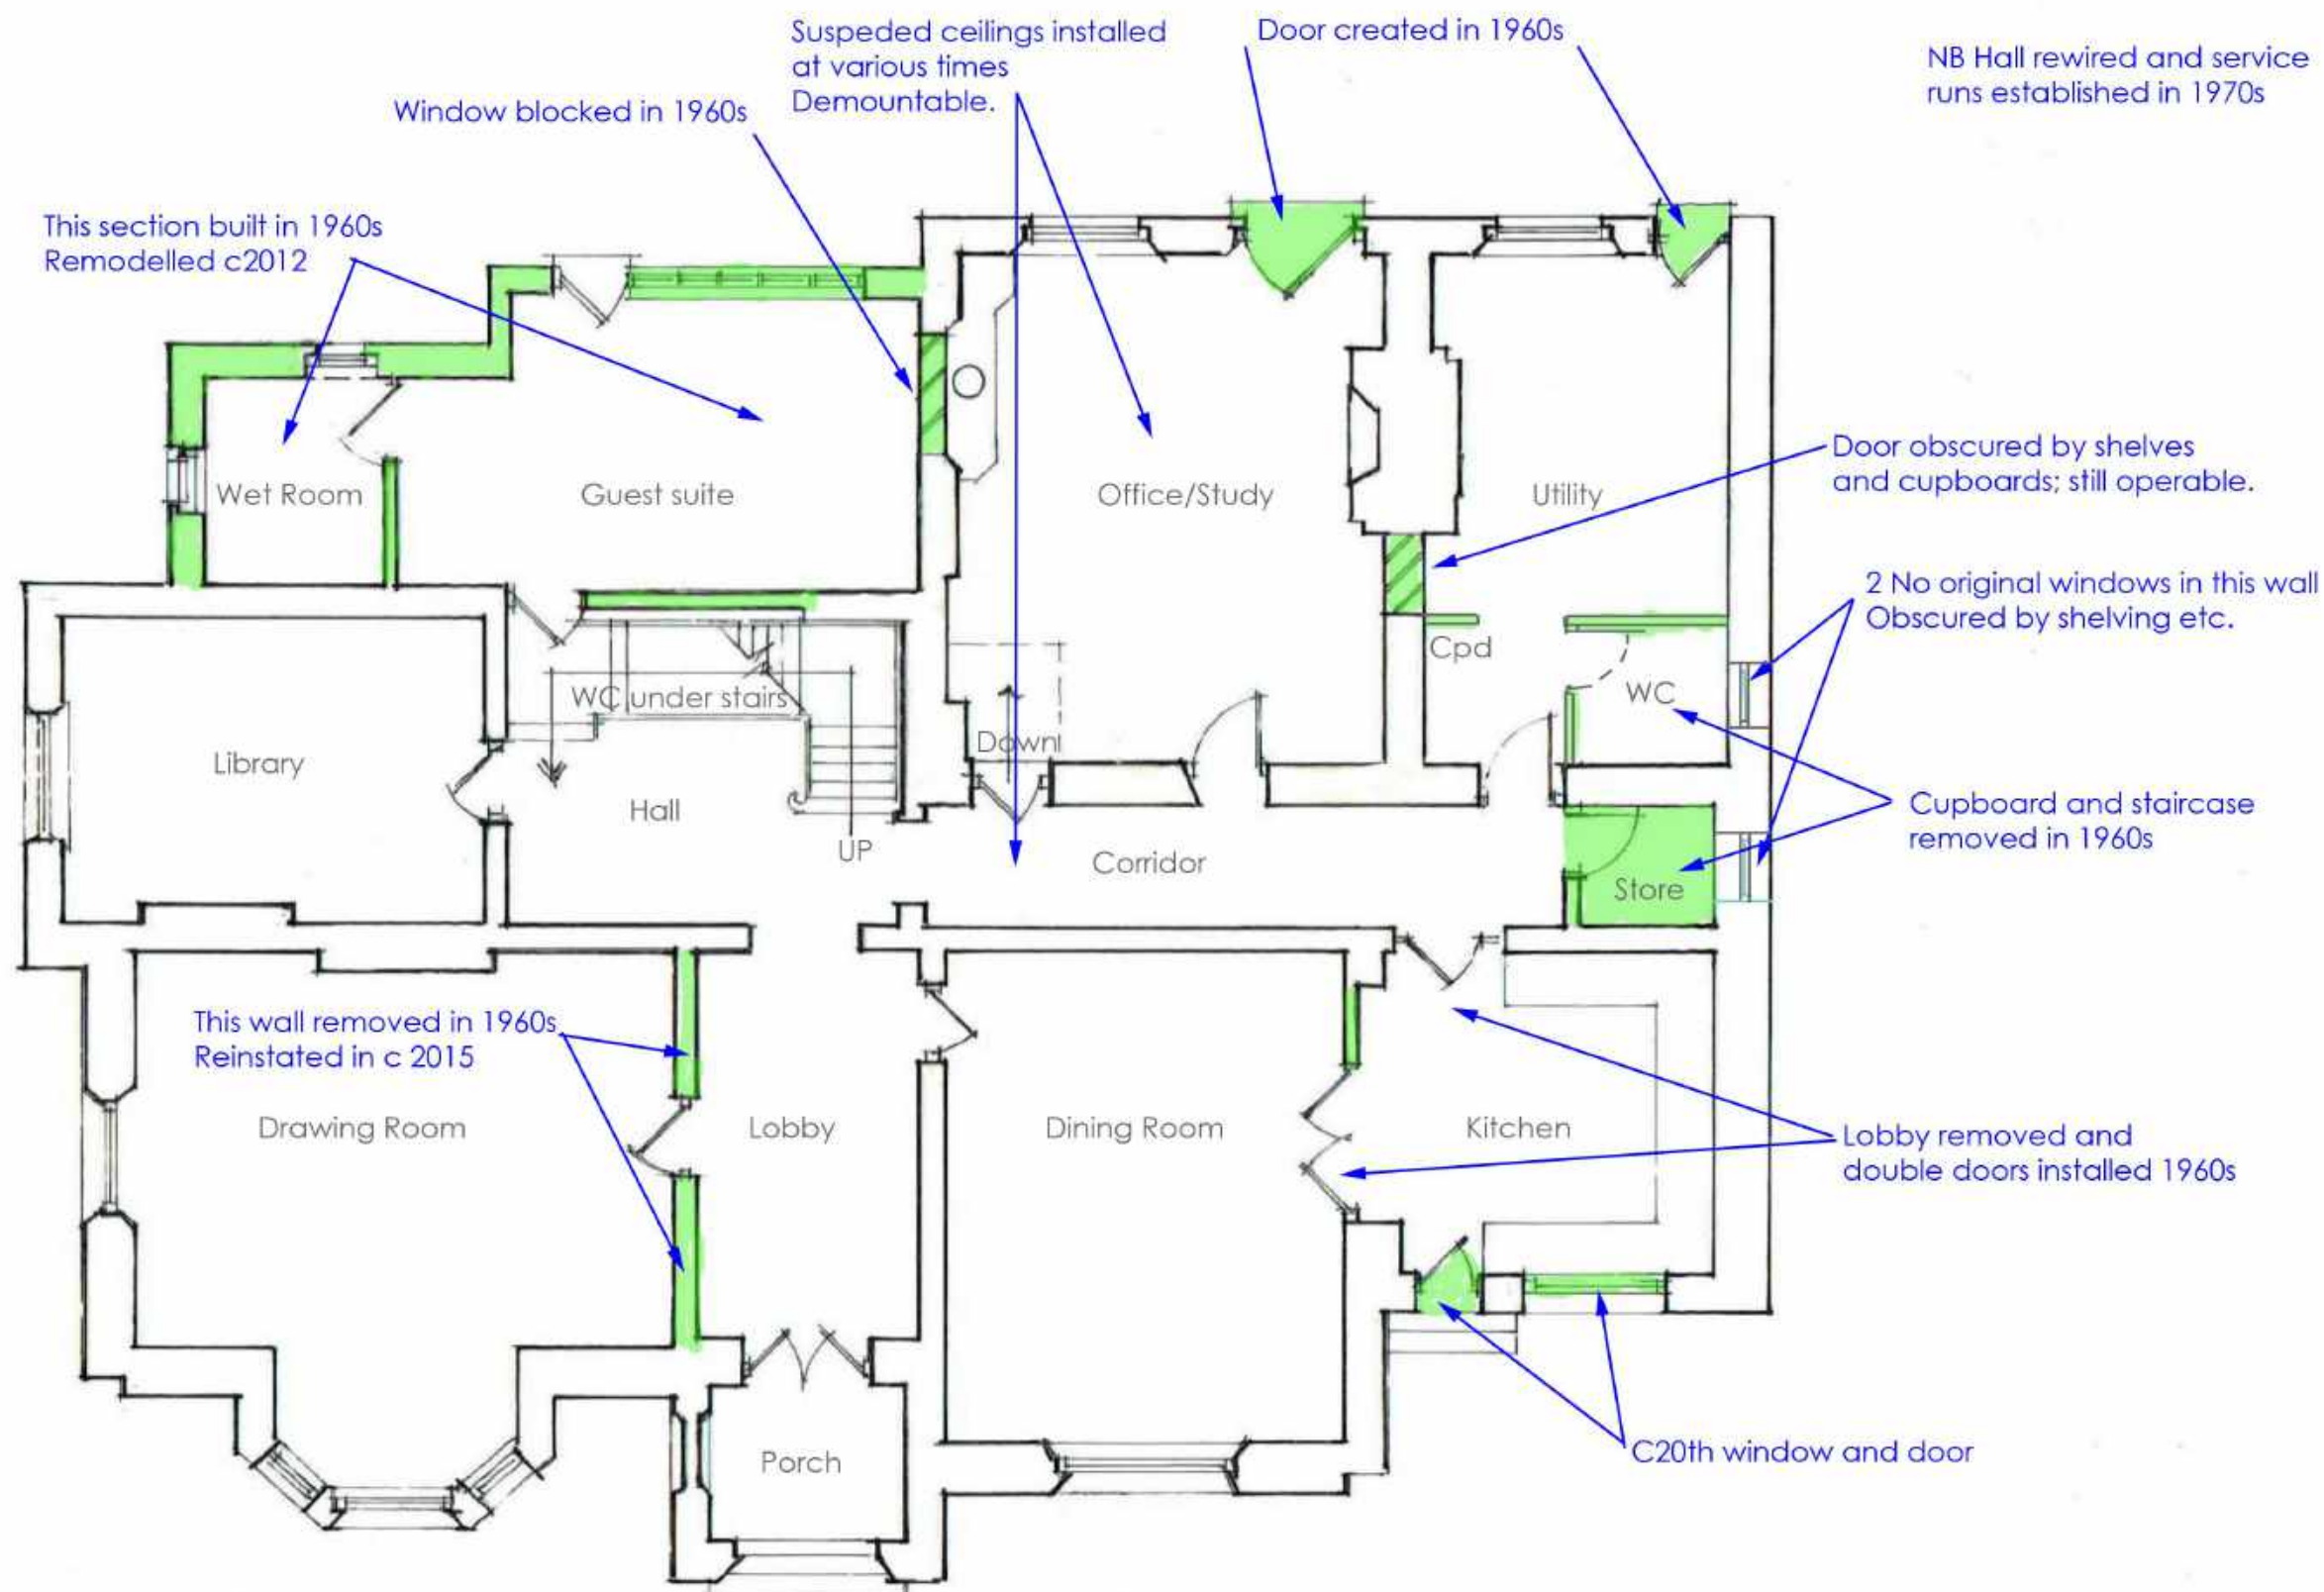

4m at 1:100

CAMplan

NOTES:

Planning Drawing Only

All dimensions must be checked on site

Client

Webb

Job Title

Bowden Hall

Scale

1:100@A3L

Drawn by

Date OCT2019

Drawing Title

GF Existing

Drg No.

081.D. 0301

Rev

D