


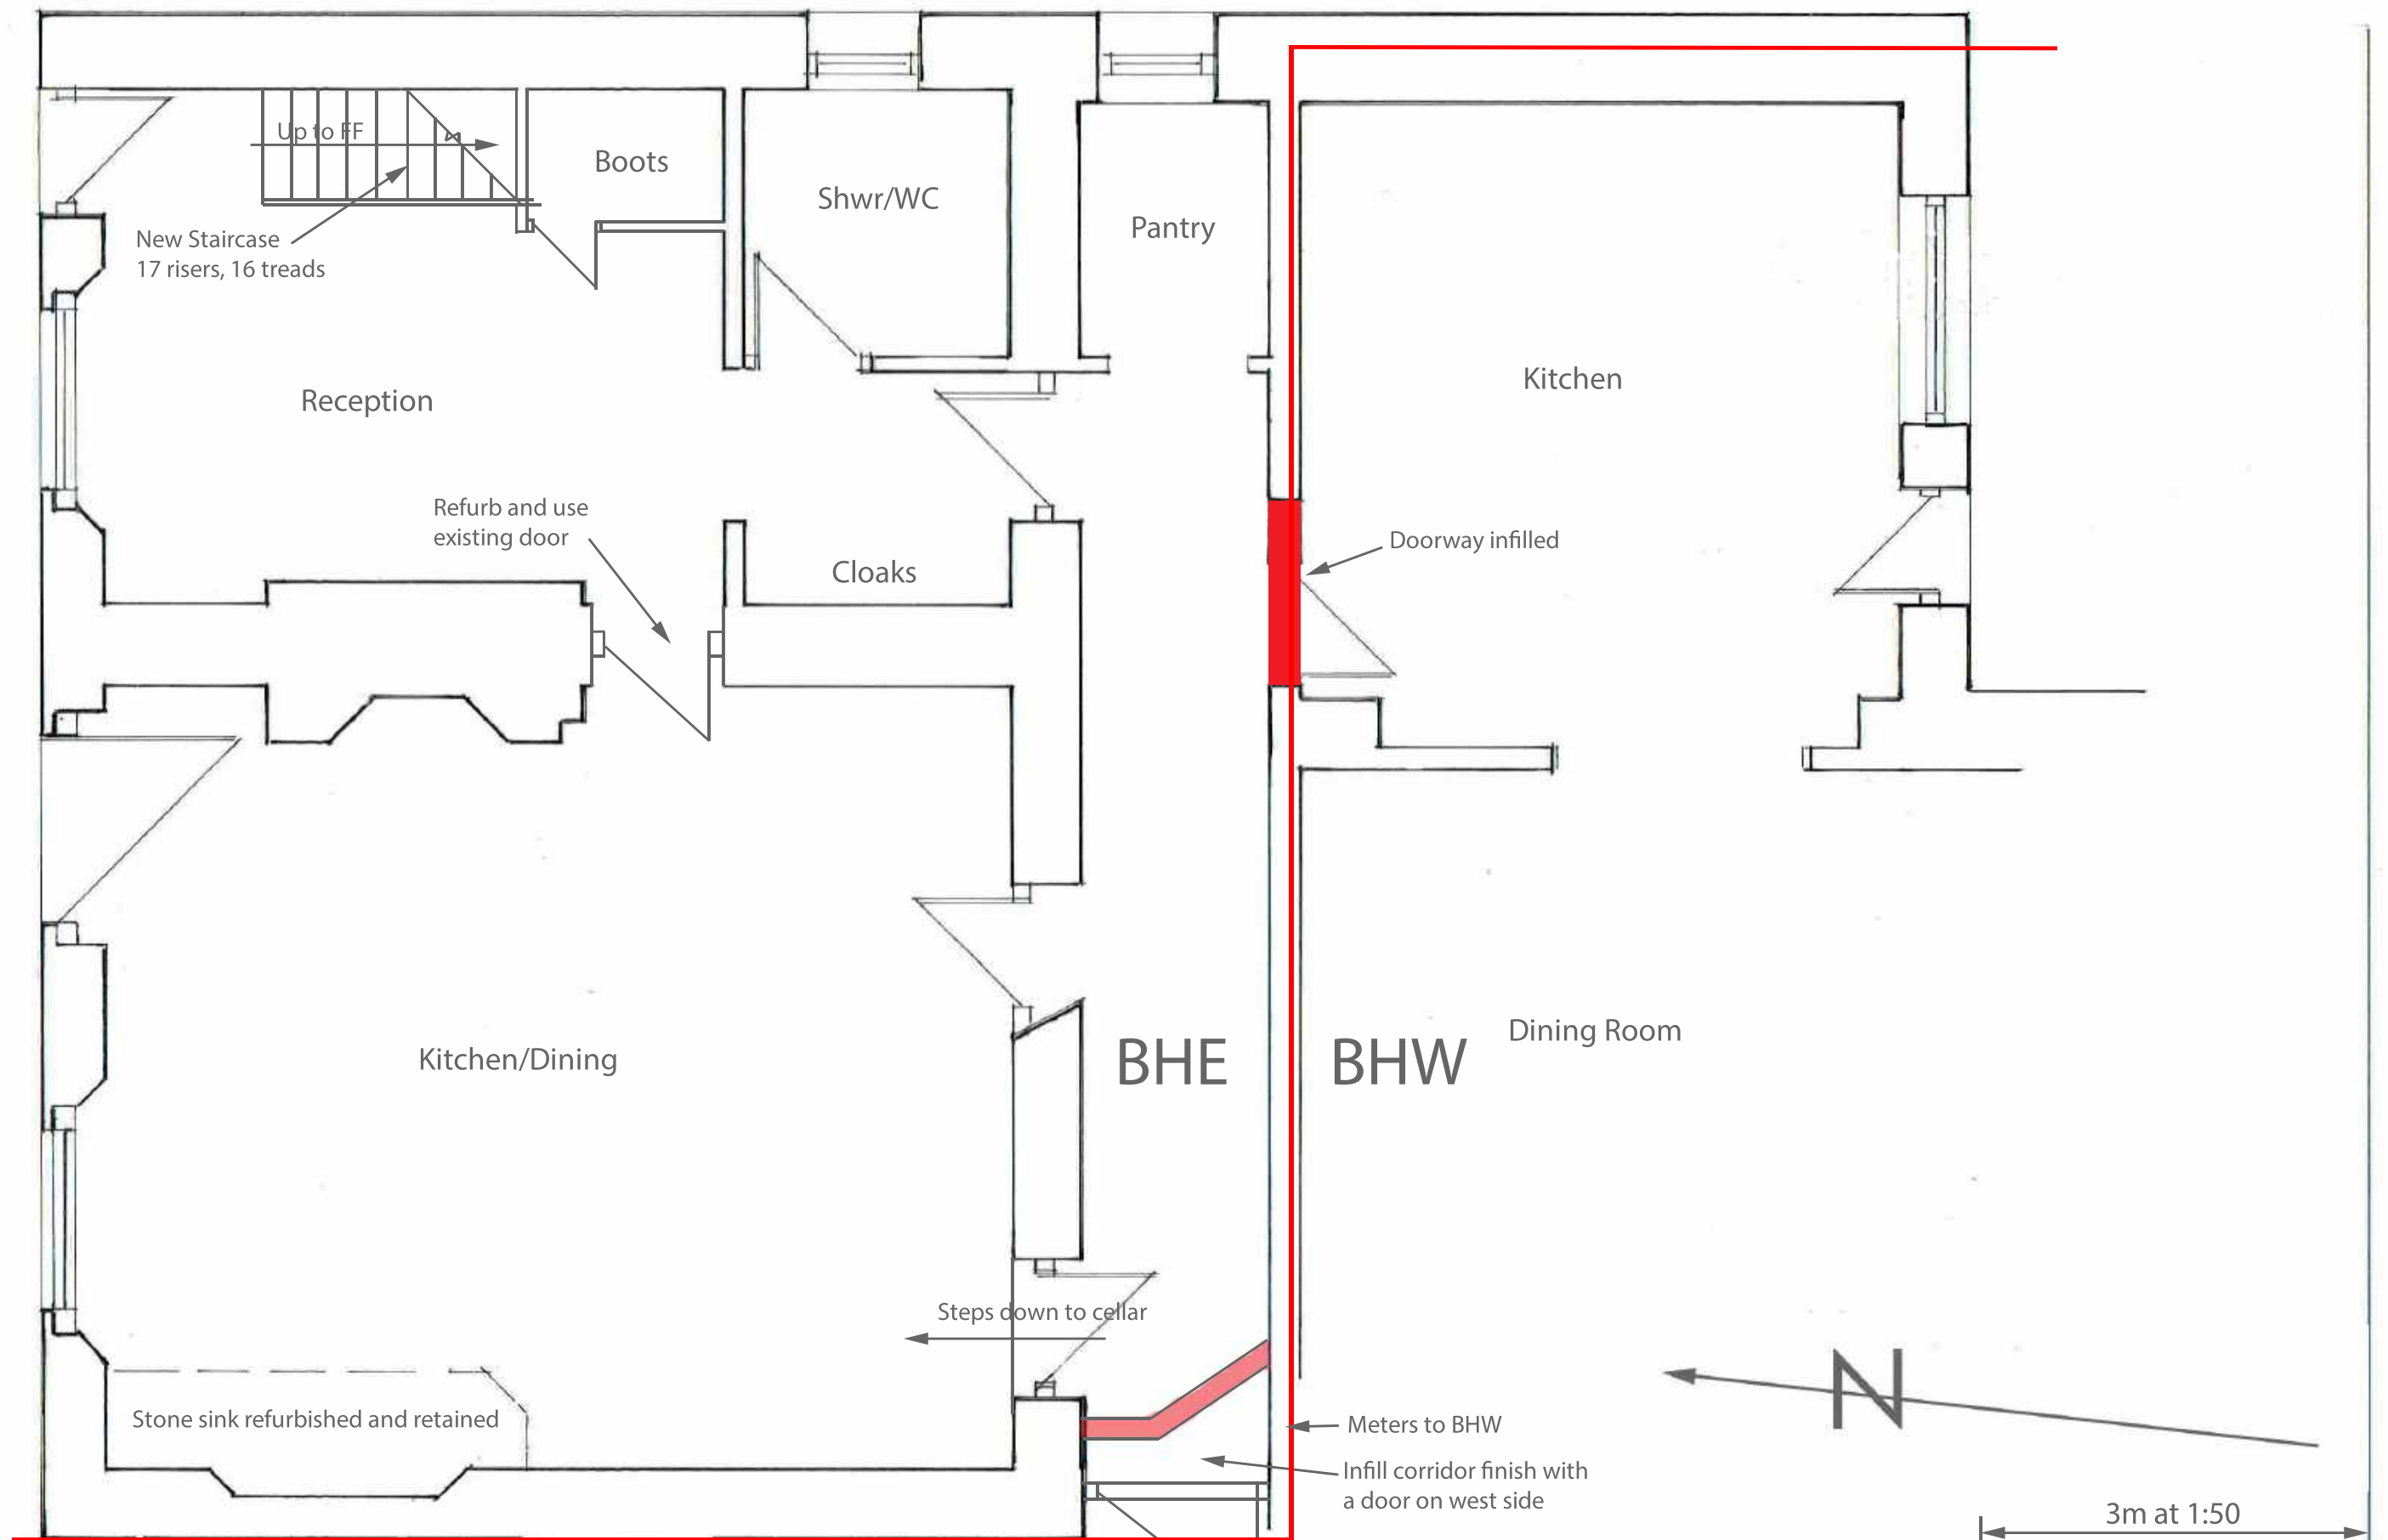

CAMplan

NOTES:

Planning Drawing Only

All dimensions must be checked on site

Client

Webb

Job Title

Bowden Hall East

Scale

1:50 @A3L

Drawn by

MS

Date

MAR2021

Drawing Title

GF Proposed (pt)

Drg No.

081.RA.0884

Rev

A