HPK/ 2006 /0561

HIGH PEAK BOROUGH COUNCIL
GLOSSOP SITE
RECEIVED
14 JUL 2006
FILE REF.
REPLY REQUIRED

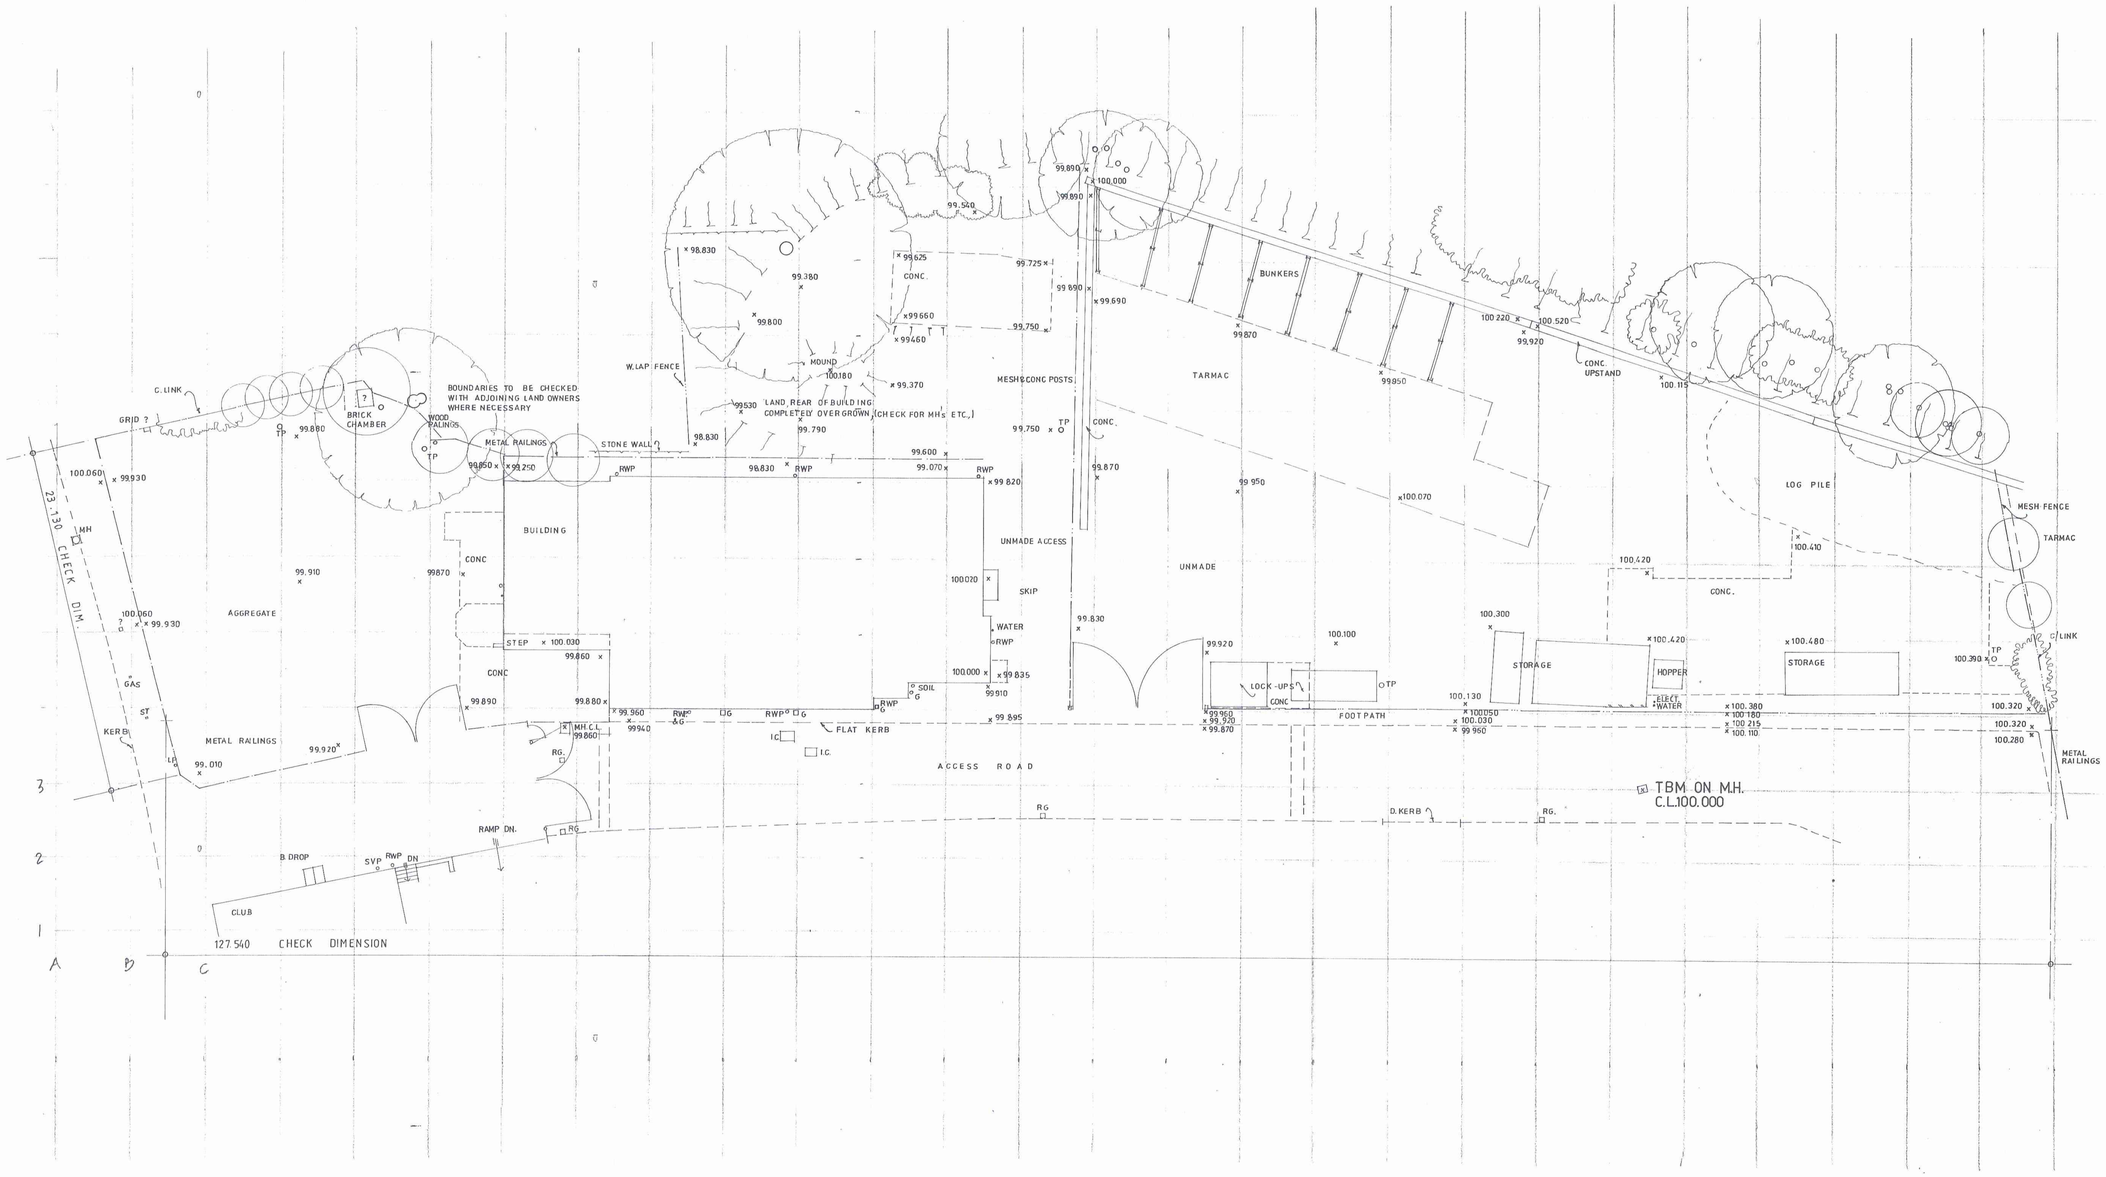

SITE PLAN

1 · 200

PROJECT
UNIT 1./SITE -
ETHEROW INDUSTRIAL ESTATE
WOOLEY BRIDGE ROAD
HADFIELD - GLOSSOP

CLIENT
REALTY ESTATES.

DRAWING
SITE SURVEY.

DRAWING No	REVISION	SCALE
2008.07.09.1.		1:200.
DATE	DRAWN BY	CHECKED
JULY 2008.	RE/A.C.Gate	

INSIDE OUT DESIGN ASSOCIATES LIMITED
CHARTERED ARCHITECTS & DESIGN CONSULTANTS
RIBA
The Old Bank 358 Manchester Road
Hollinwood Oldham Lancashire OL9 7NU
telephone: 0161 697 3555
facsimile: 0161 697 3553
e-mail: design@insideoutdesign.co.uk
website: www.insideoutdesign.co.uk

DO NOT SCALE FROM THIS DRAWING
COPYRIGHT INSIDE OUT DESIGN ASSOCIATES LIMITED