


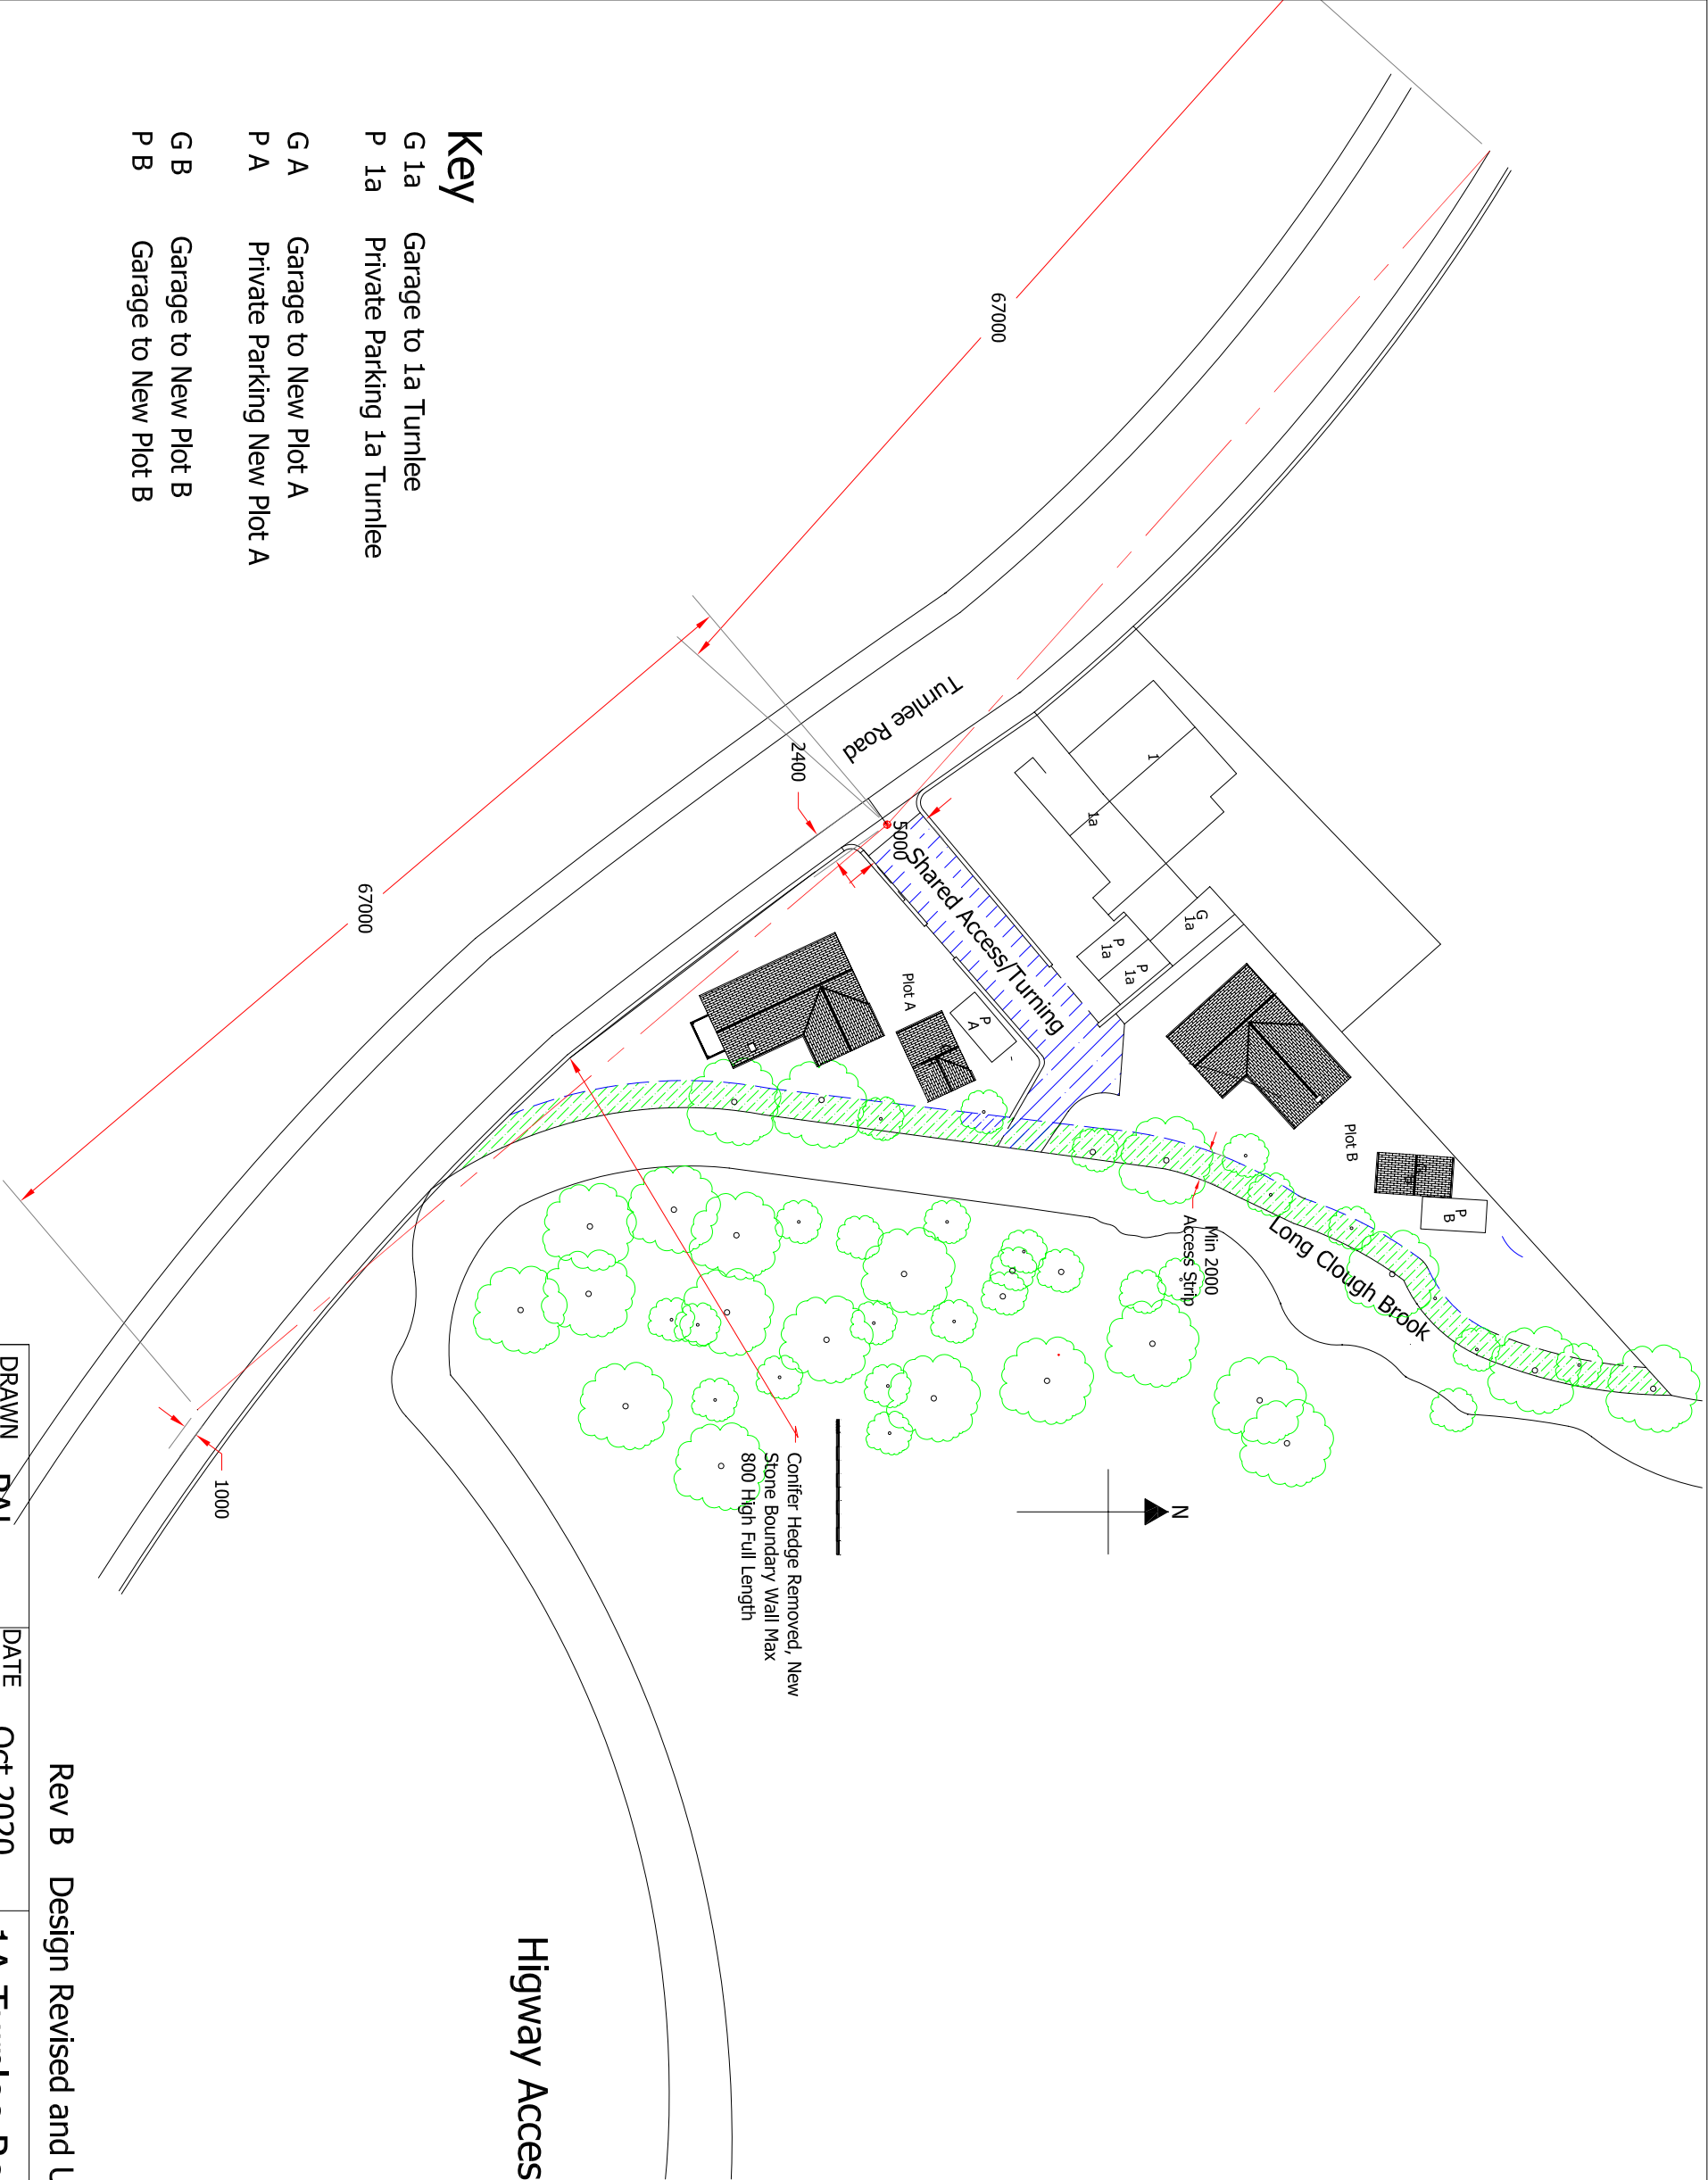

Key

- G 1a Garage to 1a Turnlee
- P 1a Private Parking 1a Turnlee
- G A Garage to New Plot A
- P A Private Parking New Plot A
- G B Garage to New Plot B
- P B Garage to New Plot B

NF-PALOMA

Philip A Lomas B Sc, 7 Park Crescent Furness Vale, High Peak, SK23 7PU

Rev B Design Revised and Updated	
DRAWN PAL	DATE Oct 2020
JOB No DC/01/2020	SCALE As Shown@ A3
DWG No 03	Rev B
1A Turnlee Road Glossop High Peak SK13 6JS 2 New Houses Sight Lines and Parking	