


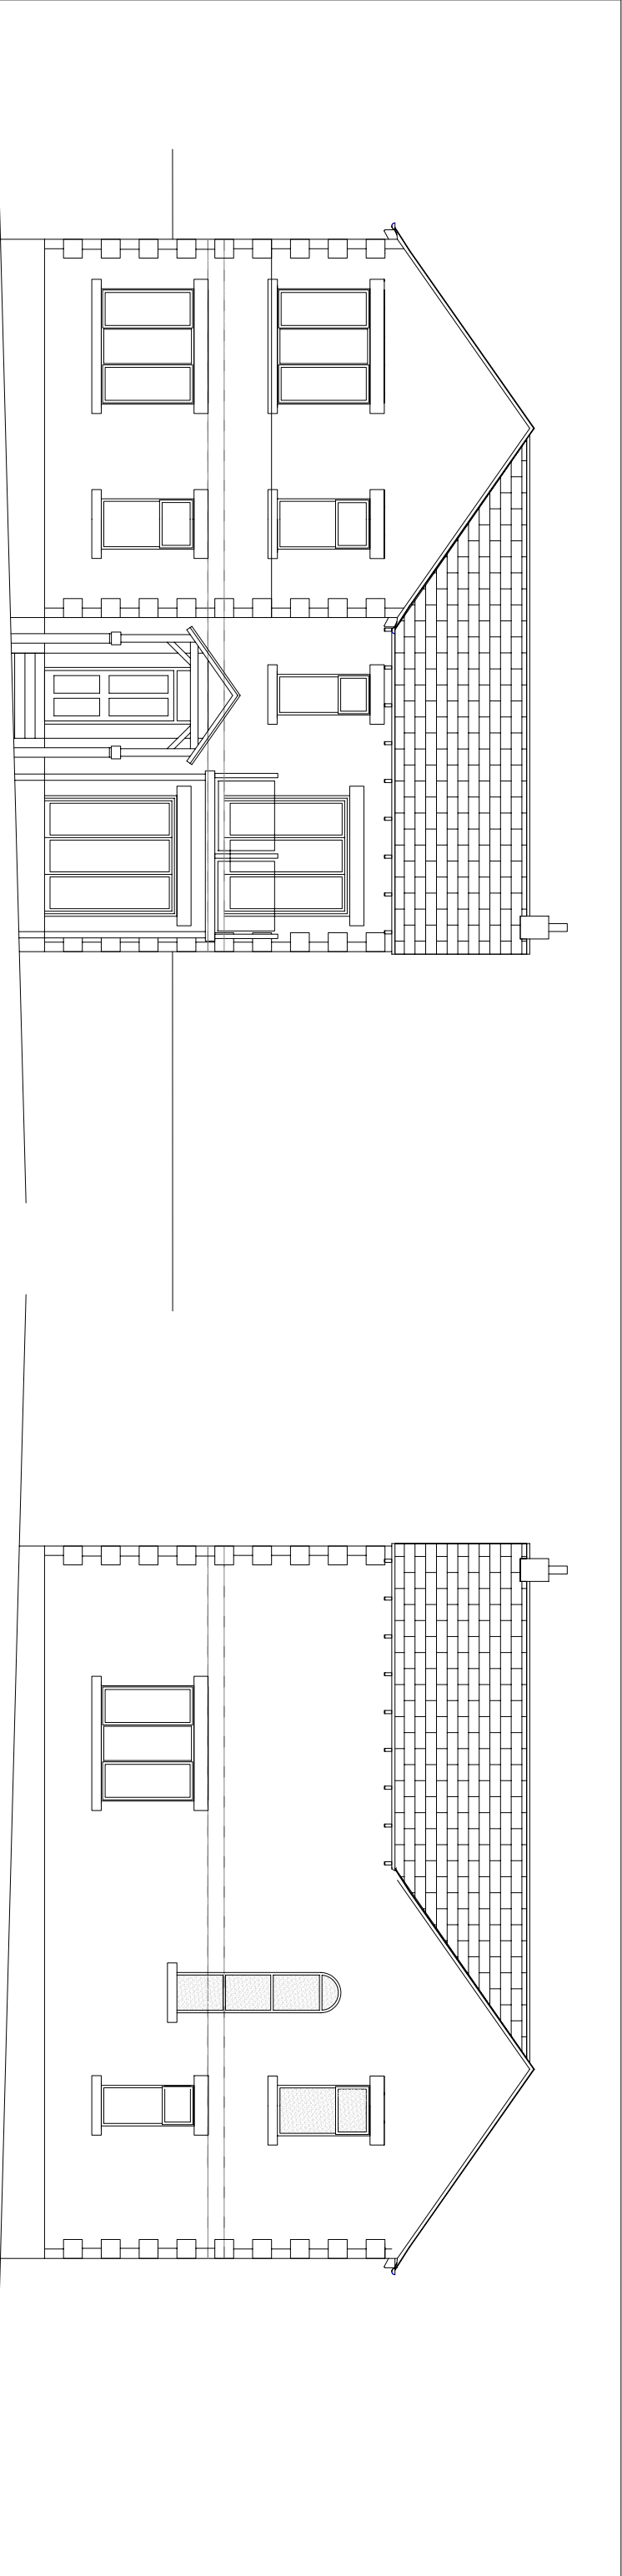

Front (South East) Elevation 1:100



Rear (North West) Elevation 1:100

NOTES


Walls. Coursed locally sourced,natural stone complete with Ashlar Quions, Lintels and Cills by Rand & Asquith

Roofs. Slate to match local roofs


Ground Finished Floor Level to be 151.34 m AOD.

Foundations to be Reinforced Strip Footings on Mini Piles

Detail Design of both Properties to consider the guidance given in The Ministry of Housing Document *"Improving the flood performance of new buildings:flood resilient construction"*

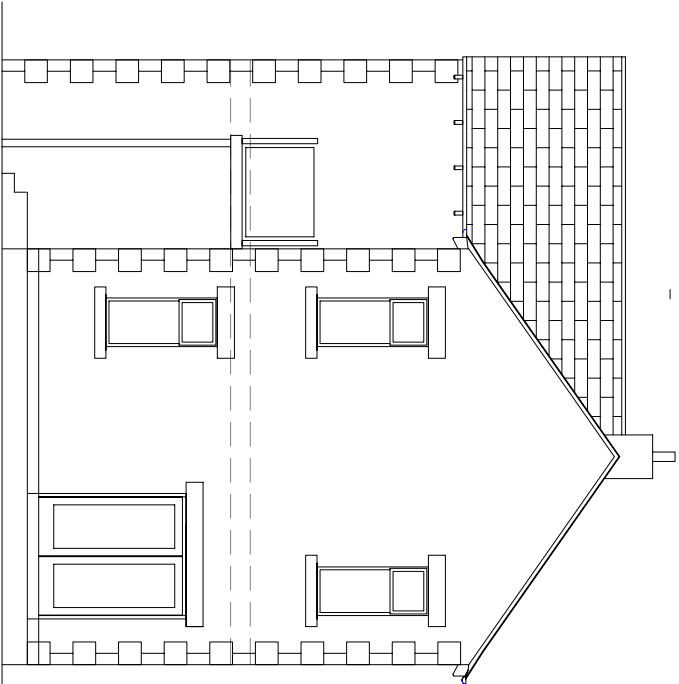

End (North East) Elevation 1:100

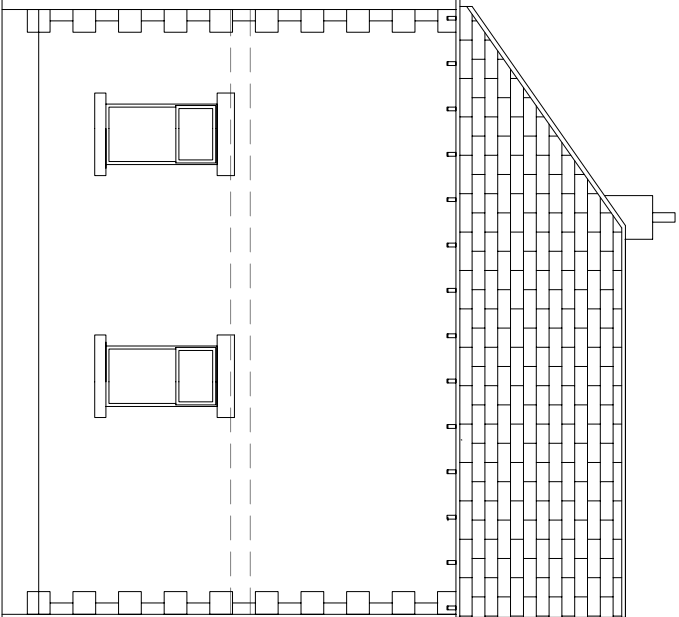

End (South West) Elevation 1:100

Rev B Design Revised and Updated

DRAWN	PAL	DATE	June 2021	1A Turnlee Road
JOB No	DC/01/2020	SCALE	1:100@ A3	Glossop
DWG No	06	Rev	B	High Peak SK13 6JS
				2 New Houses. Plot B Elevations

NF-PALOMA

Philip A Lomas B Sc, 7 Park Crescent Furness Vale, High Peak, SK23 7PU