


Existing

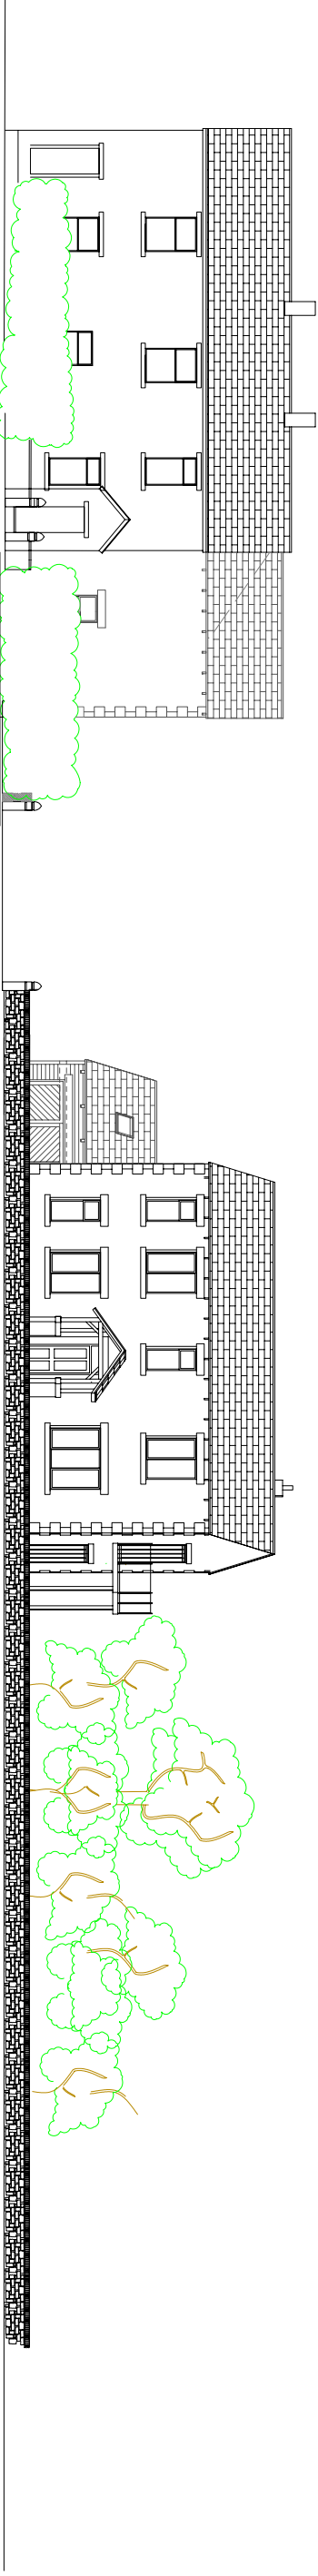

Proposed

Rev B Design Revised and Updated			
DRAWN	PAL	DATE	Oct 2020
JOB No	DC/01/2020	SCALE	1:100@ A3
DWG No	09	Rev	B
1A Turnlee Road Glossop High Peak SK13 6JS 2 New Houses. Street View			

Philip A Lomas B Sc, 7 Park Crescent Furness Vale, High Peak, SK23 7PU

NF-PALOMA