HPK/ 2006 /0463

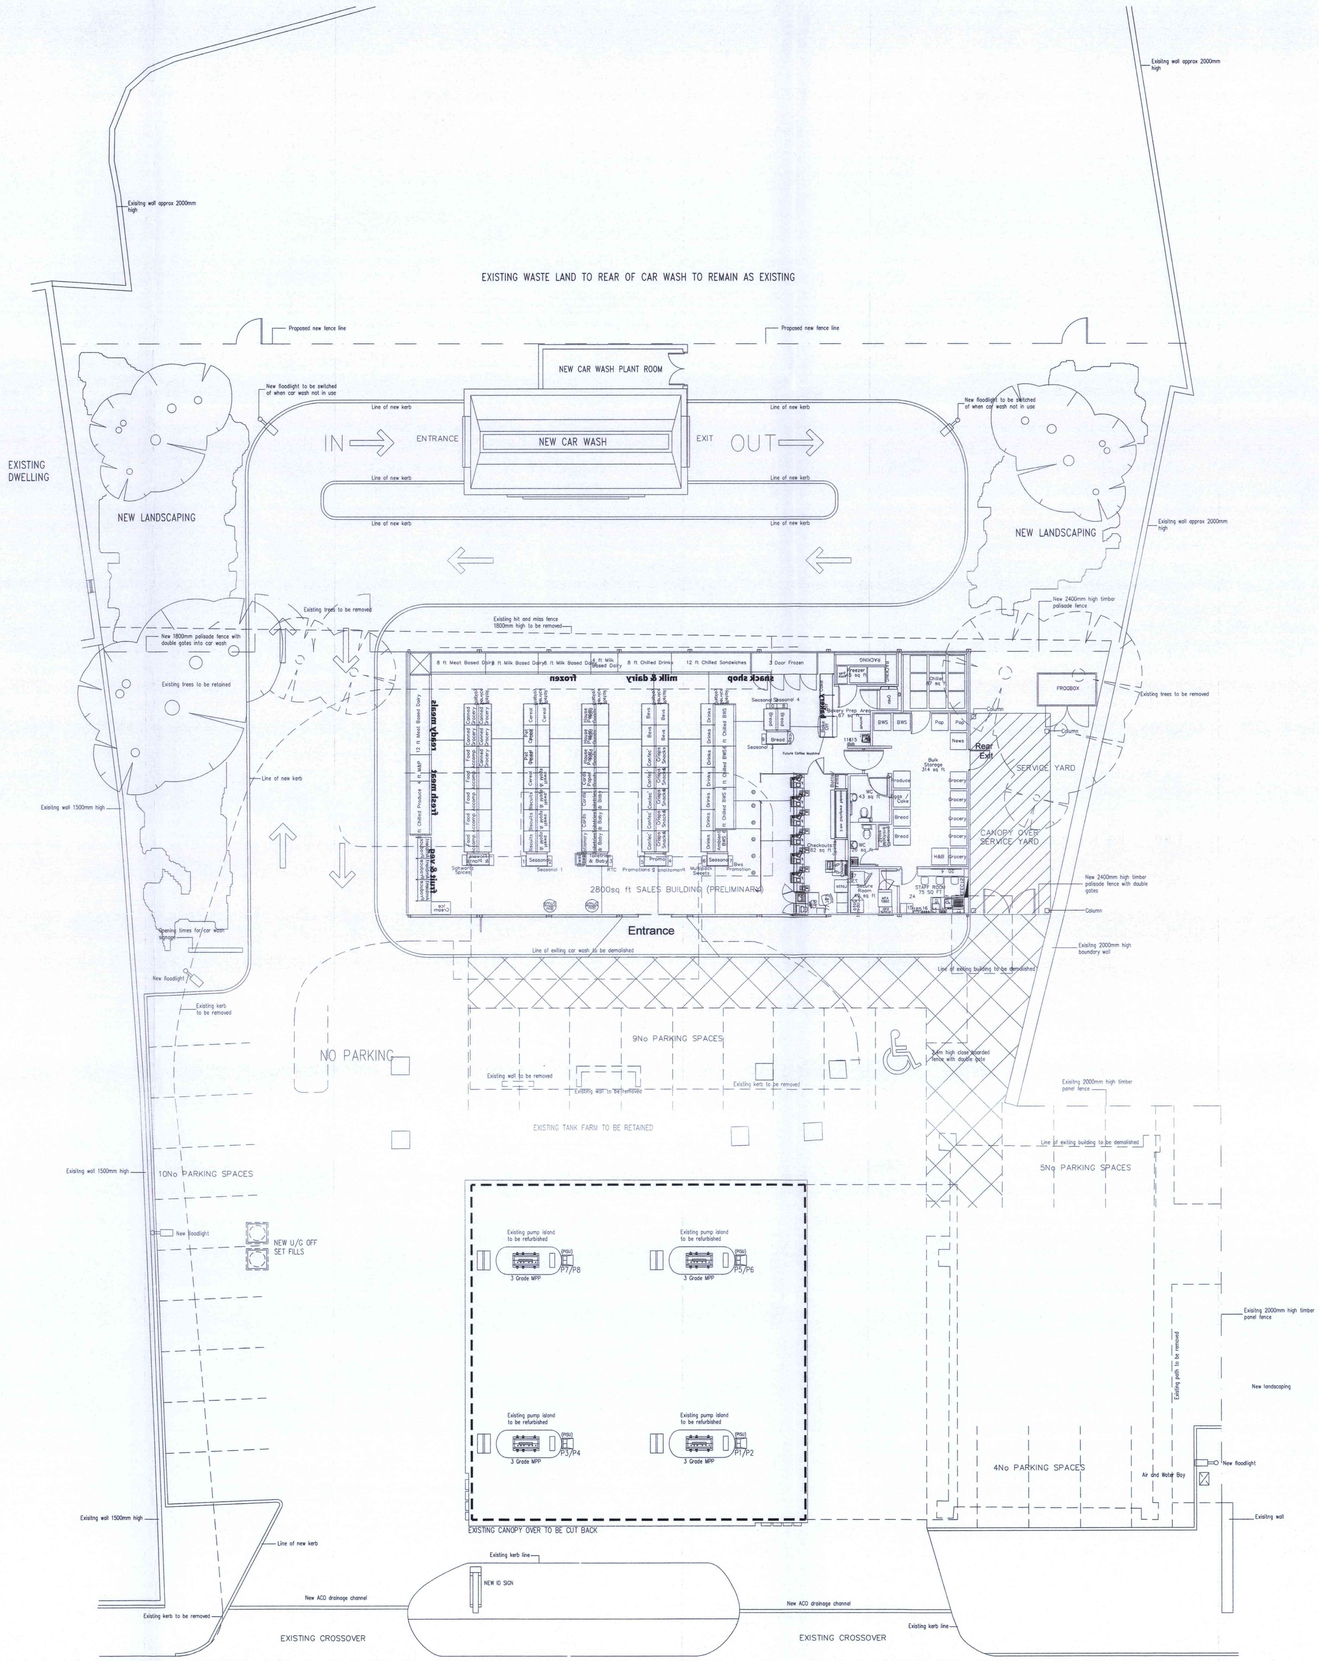

NOTES

1. SITE TO BE FULLY RESURFACED.
2. ALL BOUNDARIES TO REMAIN AS EXISTING
3. EXISTING SHOP TO BE DEMOLISHED & PART EXISTING CANOPY

TOTAL CAR PARKING SPACES – 27No

Revision	Date	By	Chk.
L FENCE LINE ADDED TO REAR OF CAR WASH, NEW CAR WASH OPENING TIMES ADDED TO ENTRANCE OF CAR WASH, NOTE ADDED IN REGARDS TO WASTE AREA	22.05.06	CSS	
K DRAWING SCALE REVISED SALES BUILDING REVISED TO 5o ft.	17.03.06	CSS	
J NEW BFL SALES BUILDING ADDED	26.01.06	CSS	
H NEW 2800sq ft SALES BUILDING ADDED, KERBING REVISED	26.01.06	CSS	
G TANK FARM RETAINED PUMP ISLANDS AS EXISTING, CANOPY CUT BACK, PARKING ADDED TO FRONT OF SALES BUILDING	18.01.06	CSS	
F SALES BUILDING REVISED TO 3000sq ft TANKER PATH INDICATED	17.01.06	CSS	
E SALES BUILDING REVISED TO 2500sqft, CAR WASH DIRECTION REVISED, AIR AND WATER POINT RELOCATED, CAR PARKING REVISED.	03.01.06	CSS	
D SITE AREA REVISED, CAR WASH POSITION AND SALES BUILDING REVISED	16.12.05	CSS	
C SALES BUILDING REVISED CAR PARKING SPACES ADDED, CAR WASH RELOCATED, SERVICE YARD REVISED	17.10.05	CSS	
B SALES BUILDING REVISED TO 2500sq ft CAR WASH POSITION REVISED PUMP ISLANDS RELOCATED	14.10.05	CSS	
A SALES BUILDING AMENDED (AS PROPOSED BROONTAY 5/03) CAR WASH ADDED, PUMP ISLANDS REVISED, PARKING REVISED	12.10.05	CSS	

All dimensions to be verified on site, and the Architect informed of any discrepancy. All drawings and specifications should be read in conjunction with the Health and Safety Plan; all conflicts should be reported to the Planning Supervisor.

© This drawing is the copyright of bowman riley architects limited.

bowman riley architects
Wellington House, Otley Street, Skipton, N Yorks. BD23 1EL Tel. 01756 795611 Fax. 01756 700084
E-mail: info@bowman-riley.co.uk
Web: www.bowman-riley.co.uk
bowman riley architects limited

Esso Alliance TESCO express

Drawn by	Checked by	Date	Scale
CSS		OCT 05	1:100@A1 1:200@A3

Job
BUXTON SERVICE STATION
LONDON ROAD, BUXTON
DERBYSHIRE, SK17 9NW

Drawing
PROPOSED REDEVELOPMENT
SITE LAYOUT

Esso PBL No.	BRA Job No.	Drawing No.	Rev.
200302	6146	020	L

CAD Ref. G:\PETROLEUM\6146\Planning drawings\200302 020 Rev G.dwg

HIGH PEAK BOROUGH COUNCIL
GLOSSOP SITE
RECEIVED
9 JUN 2006
FILE REF.
REPLY REQUIRED