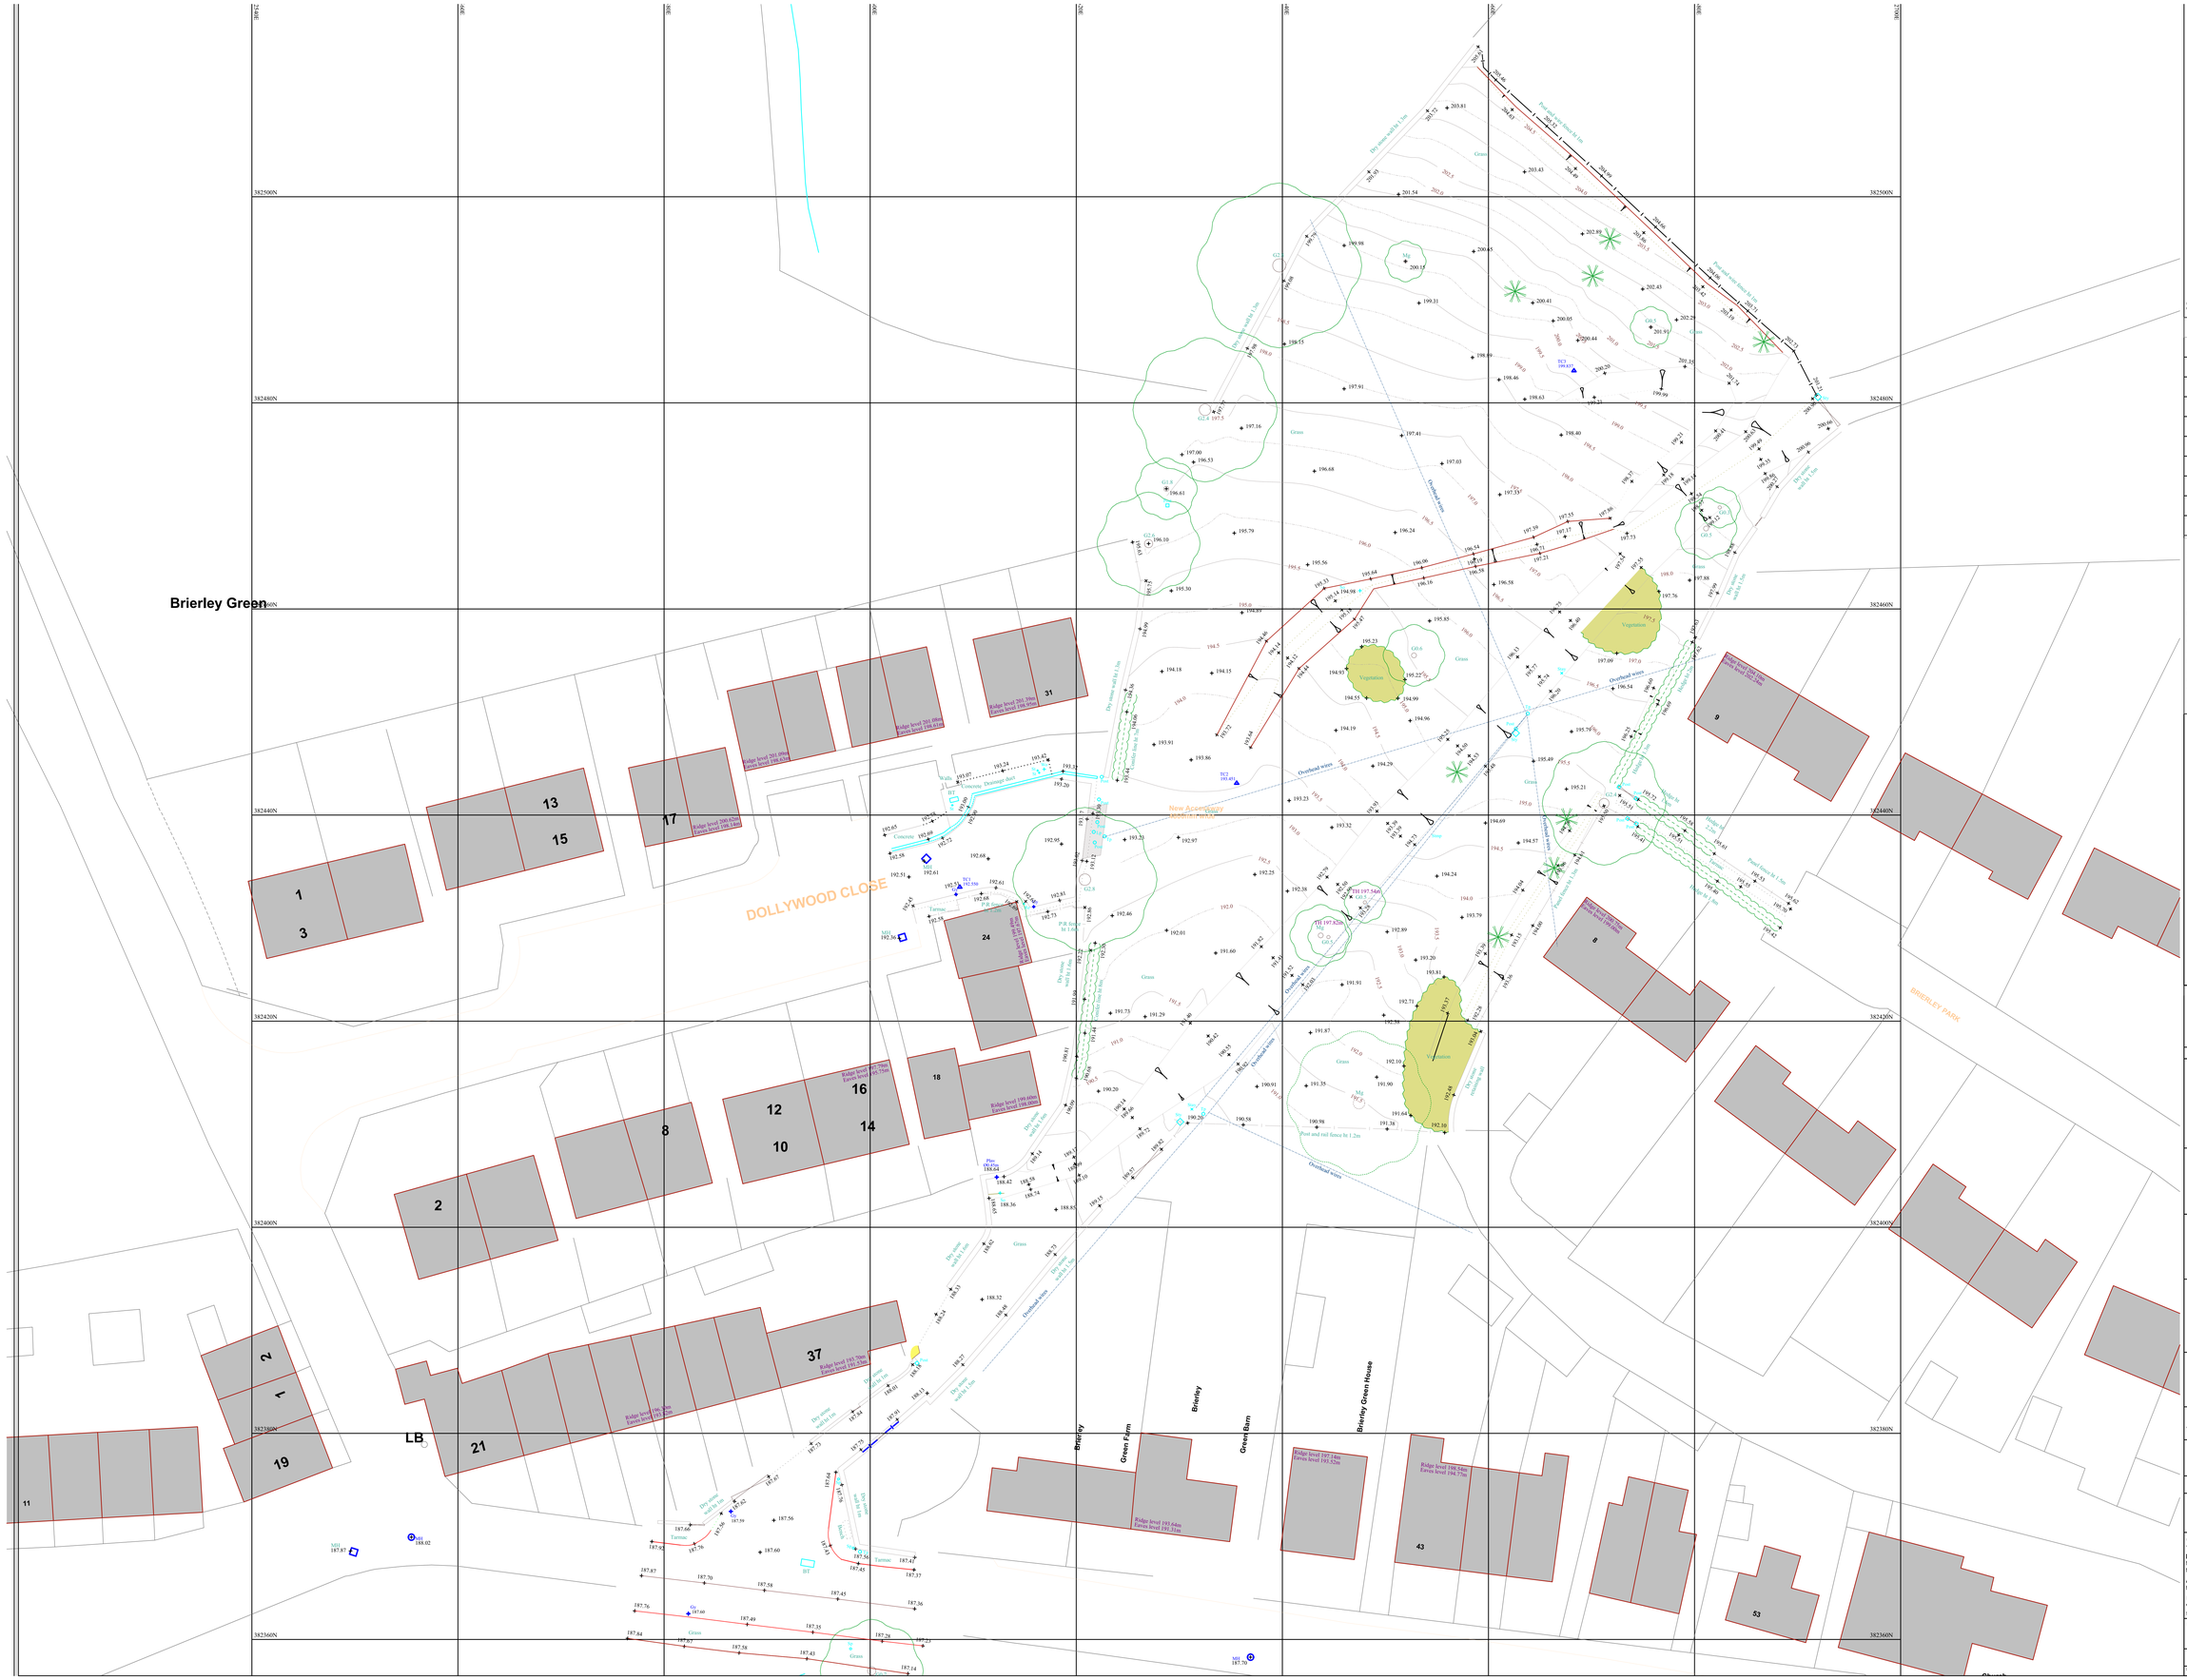


Station Information:

Station	Easting (m)	Northing (m)	Level (m)
TC1	402608.698	382433.013	192.550
TC2	402635.566	382443.095	193.451
TC3	402668.296	382483.124	199.837

Note:
Some services may have been omitted due to parked vehicles. The Ordnance Survey tile is to be used as a guide only.

OS Buildings | Surveyed Buildings

This survey has been orientated to the Ordnance Survey (O.S) National Grid (OSGB36) via a Global Position System (GPS) and the O.S. Active Network (OS Net).

A true OSGB36 coordinate has been established near to the site centre via a transformation using the OSTN02 & OSGM02 transformation models.
The survey has been correlated to this point and a further one or more OSGB36 points established to create a true O.S. bearing for angle orientation.

No scale factor has been applied to the survey therefore the coordinates shown are arbitrary & not true O.S. Coordinates which have a scale factor applied.

Please refer to Survey Station Table to enable establishment of the on-site grid.

Legend:

Fence types:

Rev.	Date	Description	Drawn	Q. Rel.

greenhatch group
Topographical Surveys
Site Engineering
Measured Building Surveys
3D Laser Scanning
Rowan House
Duffield Road
Little Eaton
Derby
DE21 5DR
Tel (01332) 830044 Fax (01332) 830055
admin@greenhatch-group.co.uk

CLIENT
Blair Gratton Architects Ltd

PROJECT
Dollywood Close Splash Lane Buxworth

TITLE
Topographical survey

SCALE	DATE	DRAWN	QUALITY REF.
1: 200	05.03.10	TC	A0453

Level datum	OS (GPS Verified)
Grid orientation	OS (GPS Verified)
Job number	14178

Drawing No. 14178_OGL | Rev. 0

Comments
This plan should only be used for its original purpose. GreenHatch Ltd accepts no responsibility for this plan if supplied to any party other than the original client.
All dimensions should be checked on site prior to design and construction.
Drainage information (where applicable) has been visually inspected from the surface and therefore should be treated as approximate only.

Notes:

DO NOT SCALE

© Copyright Greenhatch Group 01/01/08