

NOTES

Walls. Coursed locally sourced, natural stone complete with Ashlar Quions, Lintels and Cills by Rand & Asquith


Roofs. Slate to match local roofs

Ground Finished Floor Level to be 151.34 m AOD.

Foundations to be Reinforced Strip Footings on Mini Piles

Detail Design of both Properties to consider the guidance given in The Ministry of Housing Document *"Improving the flood performance of new buildings:flood resilient construction"*

All buildings to be fitted with plaque giving emergency contact numbers and evacuation procedures

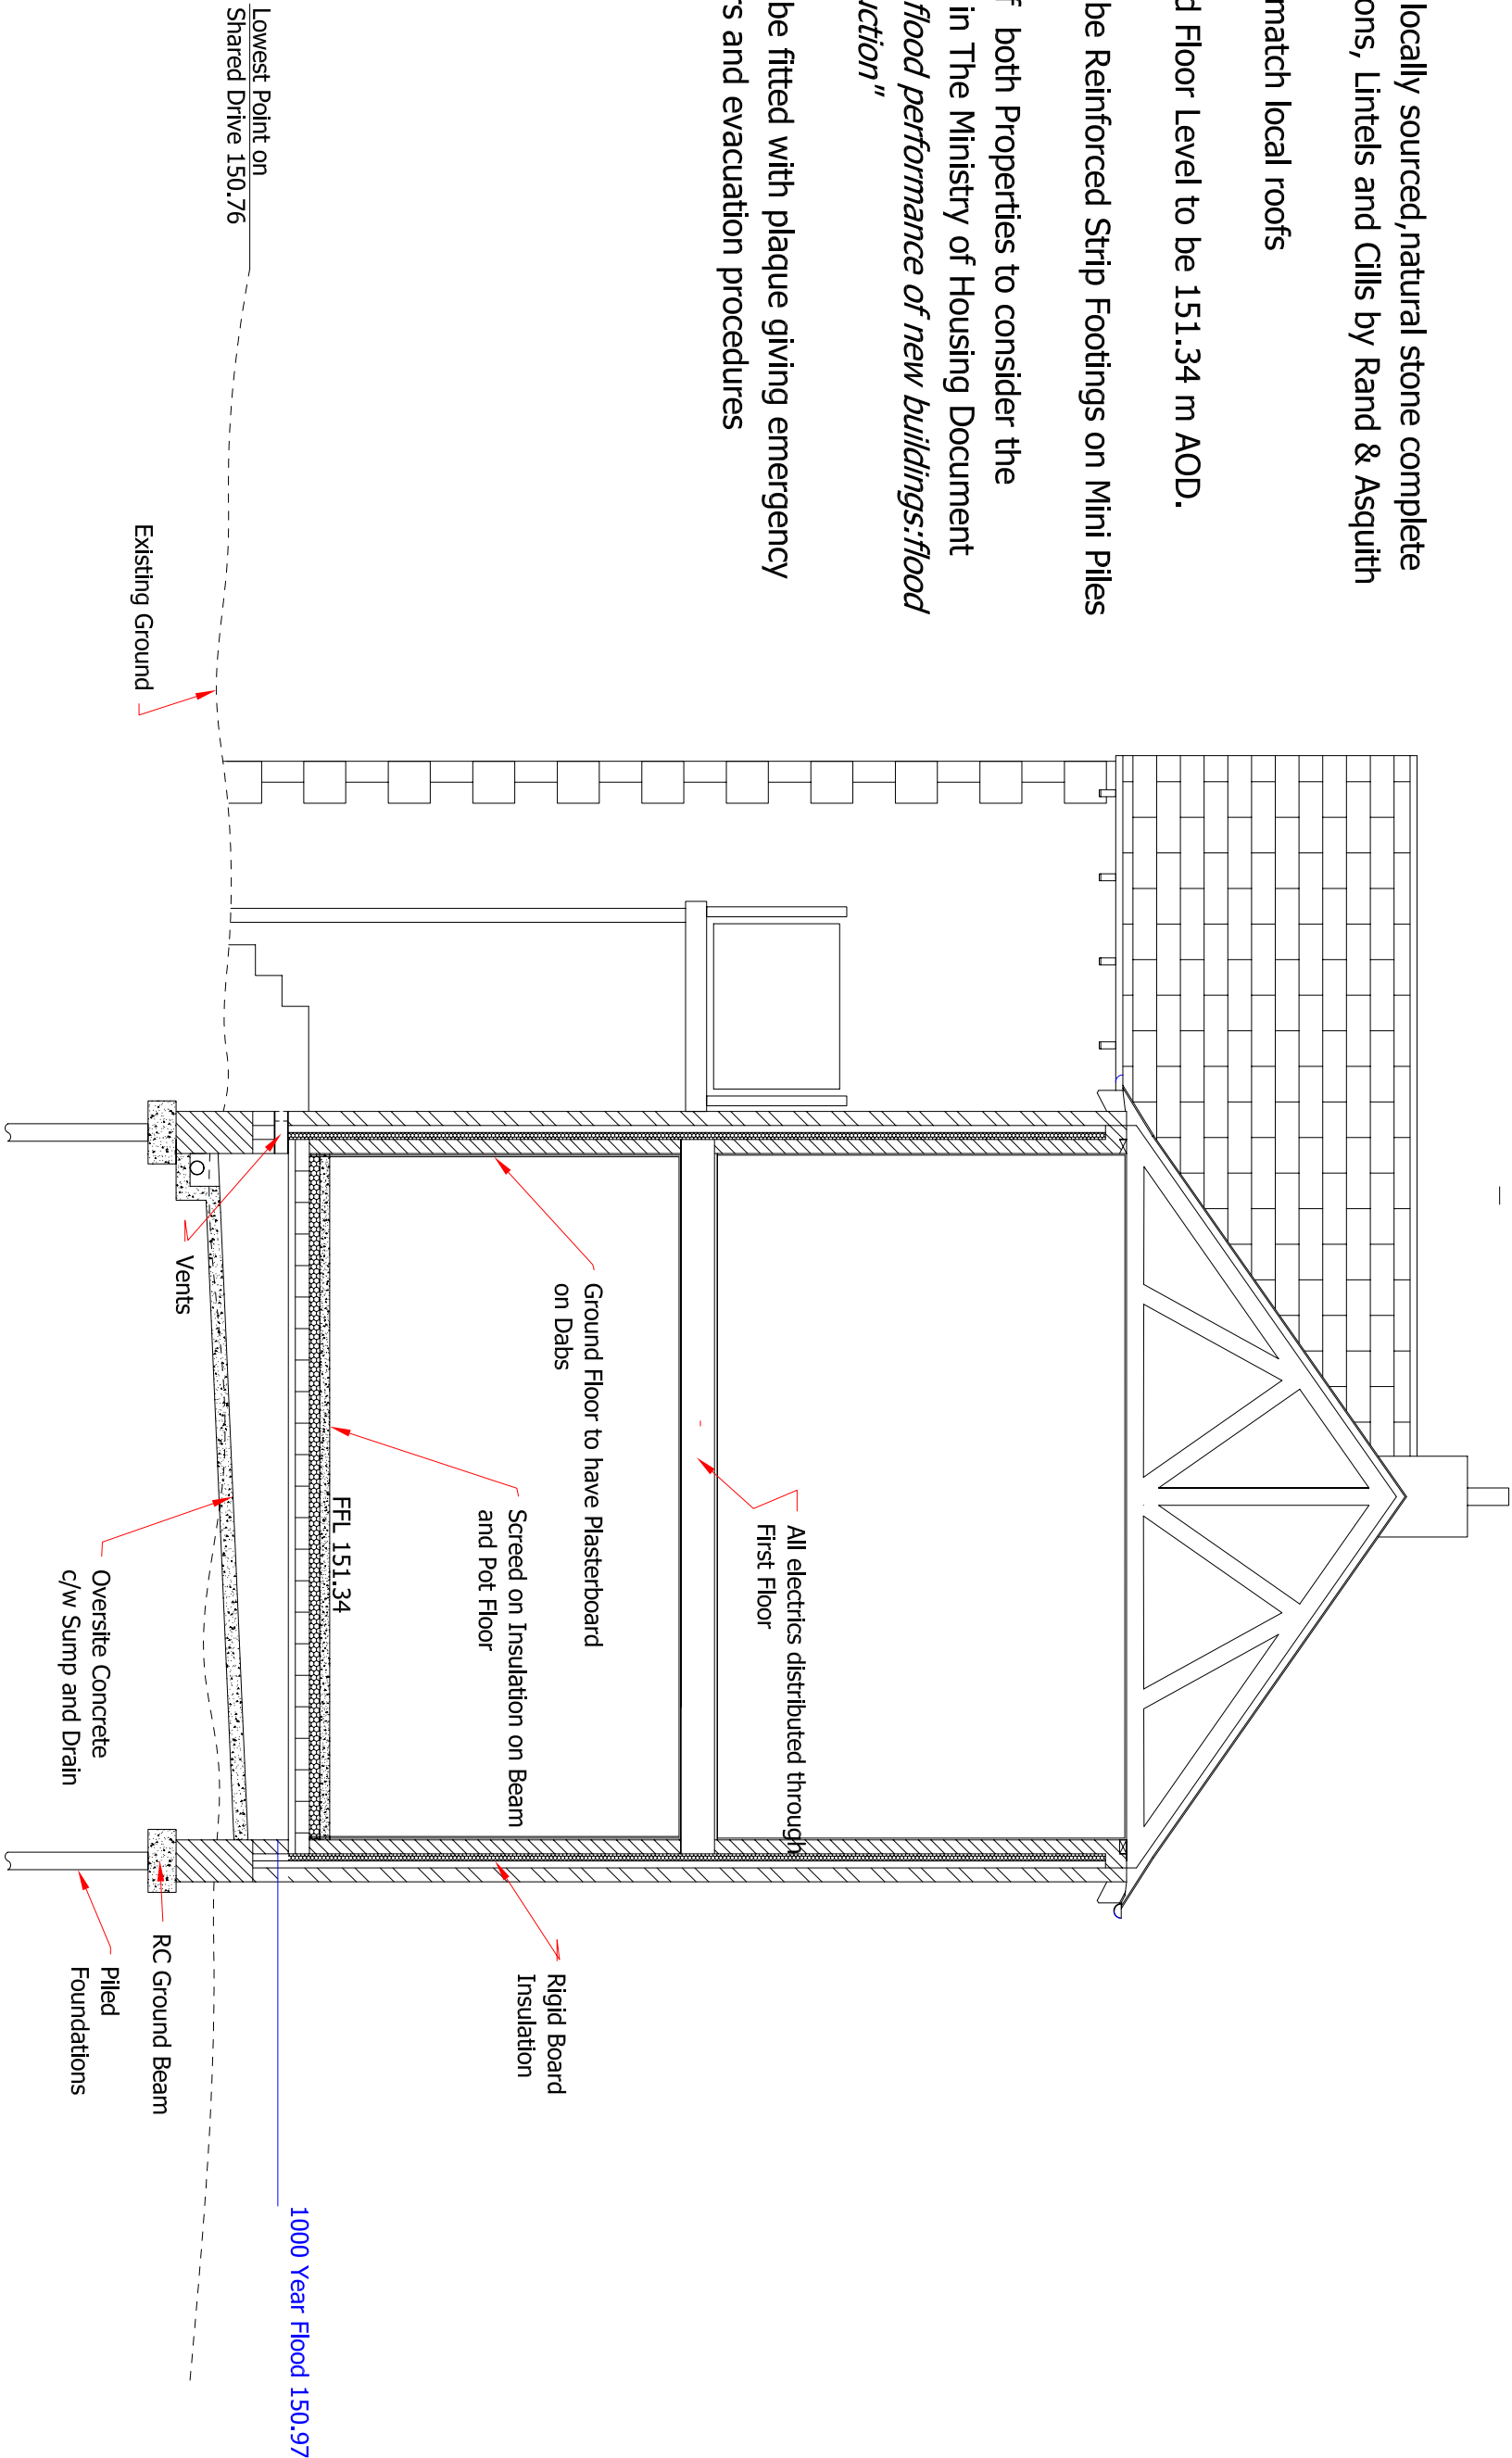

DRAWN	PAL	DATE	Sept 2021	1A Turnlee Road
JOB No	DC/01/2020	SCALE	1:50@ A3	Glossop
DWG No	14	Rev		High Peak SK13 6JS
				Typical Section, Indicative Details and Levels