HPK/2009/0689

HIGH PEAK BOROUGH COUNCIL
CLOSED SITE
RECEIVED
02 FEB 2010
FILE REF
REPLY REQUIRED

Taxal Edge, Macclesfield Road, Whaley Bridge : Site Plan 1 Residential Curtilage edged Red

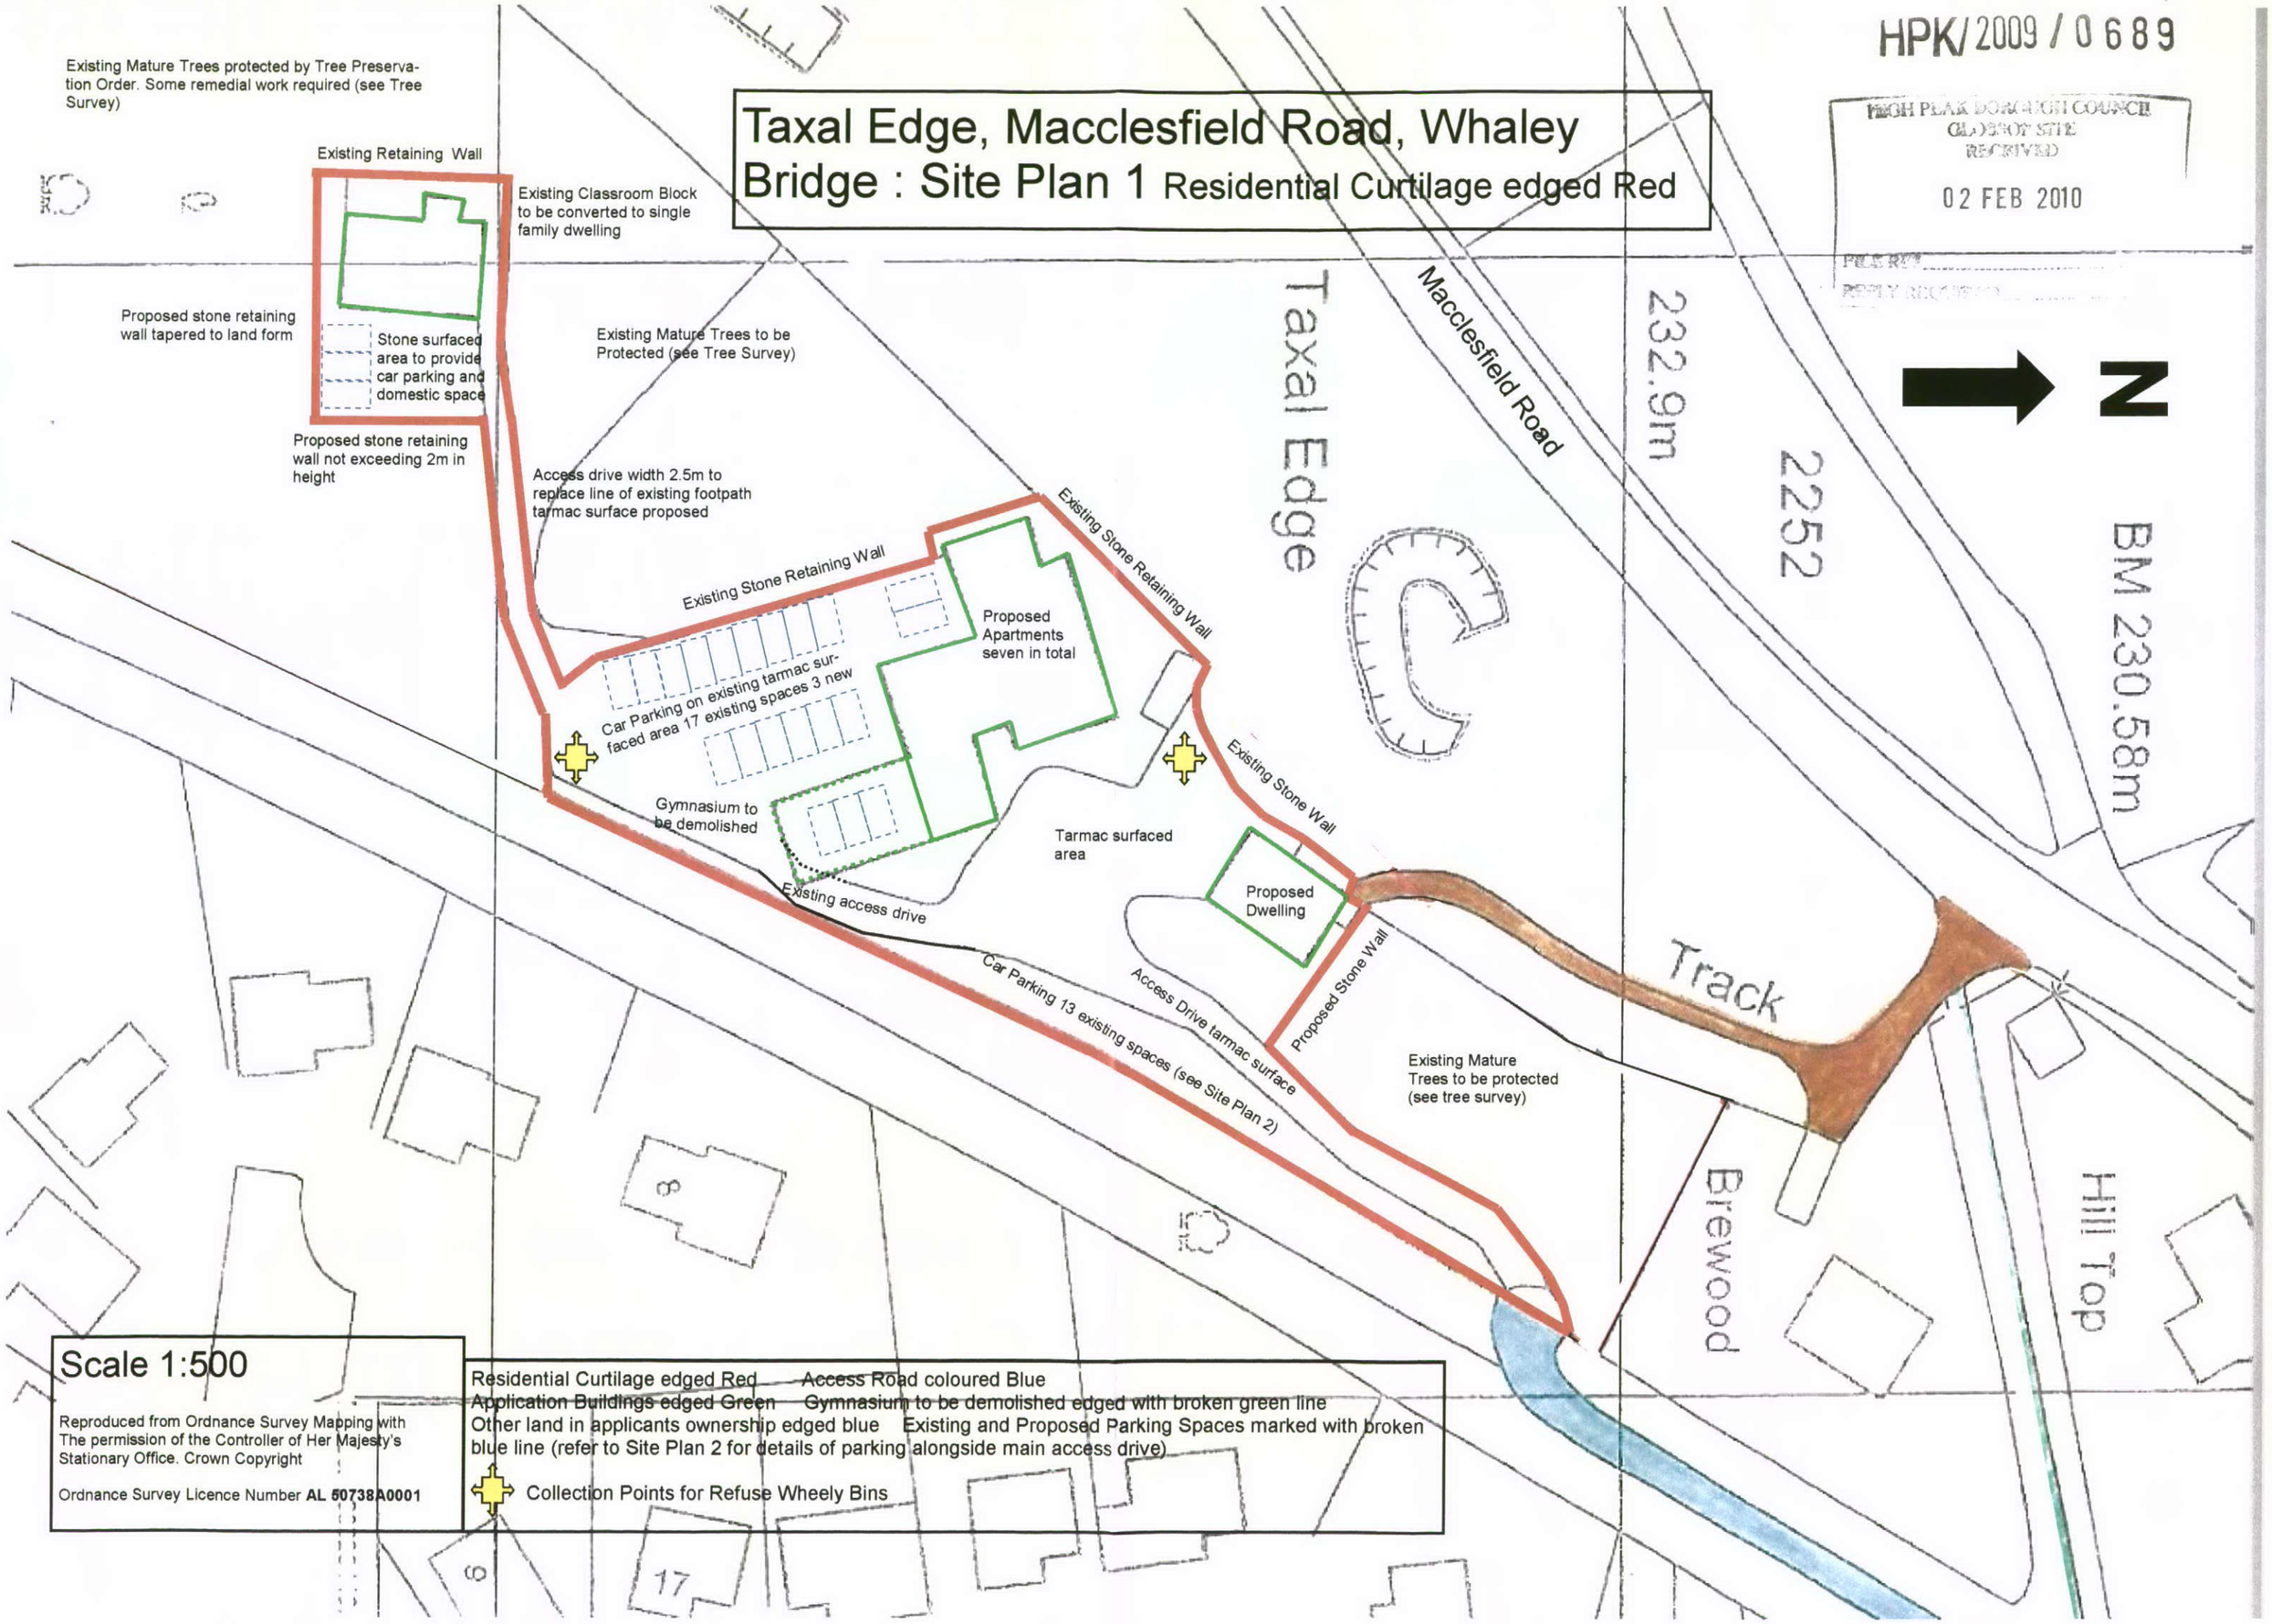

Scale 1:500

Reproduced from Ordnance Survey Mapping with The permission of the Controller of Her Majesty's Stationary Office. Crown Copyright

Ordnance Survey Licence Number **AL 50738A0001**

Residential Curtilage edged Red — Access Road coloured Blue
Application Buildings edged Green — Gymnasium to be demolished edged with broken green line
Other land in applicants ownership edged blue — Existing and Proposed Parking Spaces marked with broken blue line (refer to Site Plan 2 for details of parking alongside main access drive)

Collection Points for Refuse Wheely Bins