HPK/ 2006 / 0730
HIGH PEAK BOROUGH COUNCIL
GLOSSOP OFFICE
RECEIVED
28 SEP 2006
FILE REF
REPLY REQUIRED

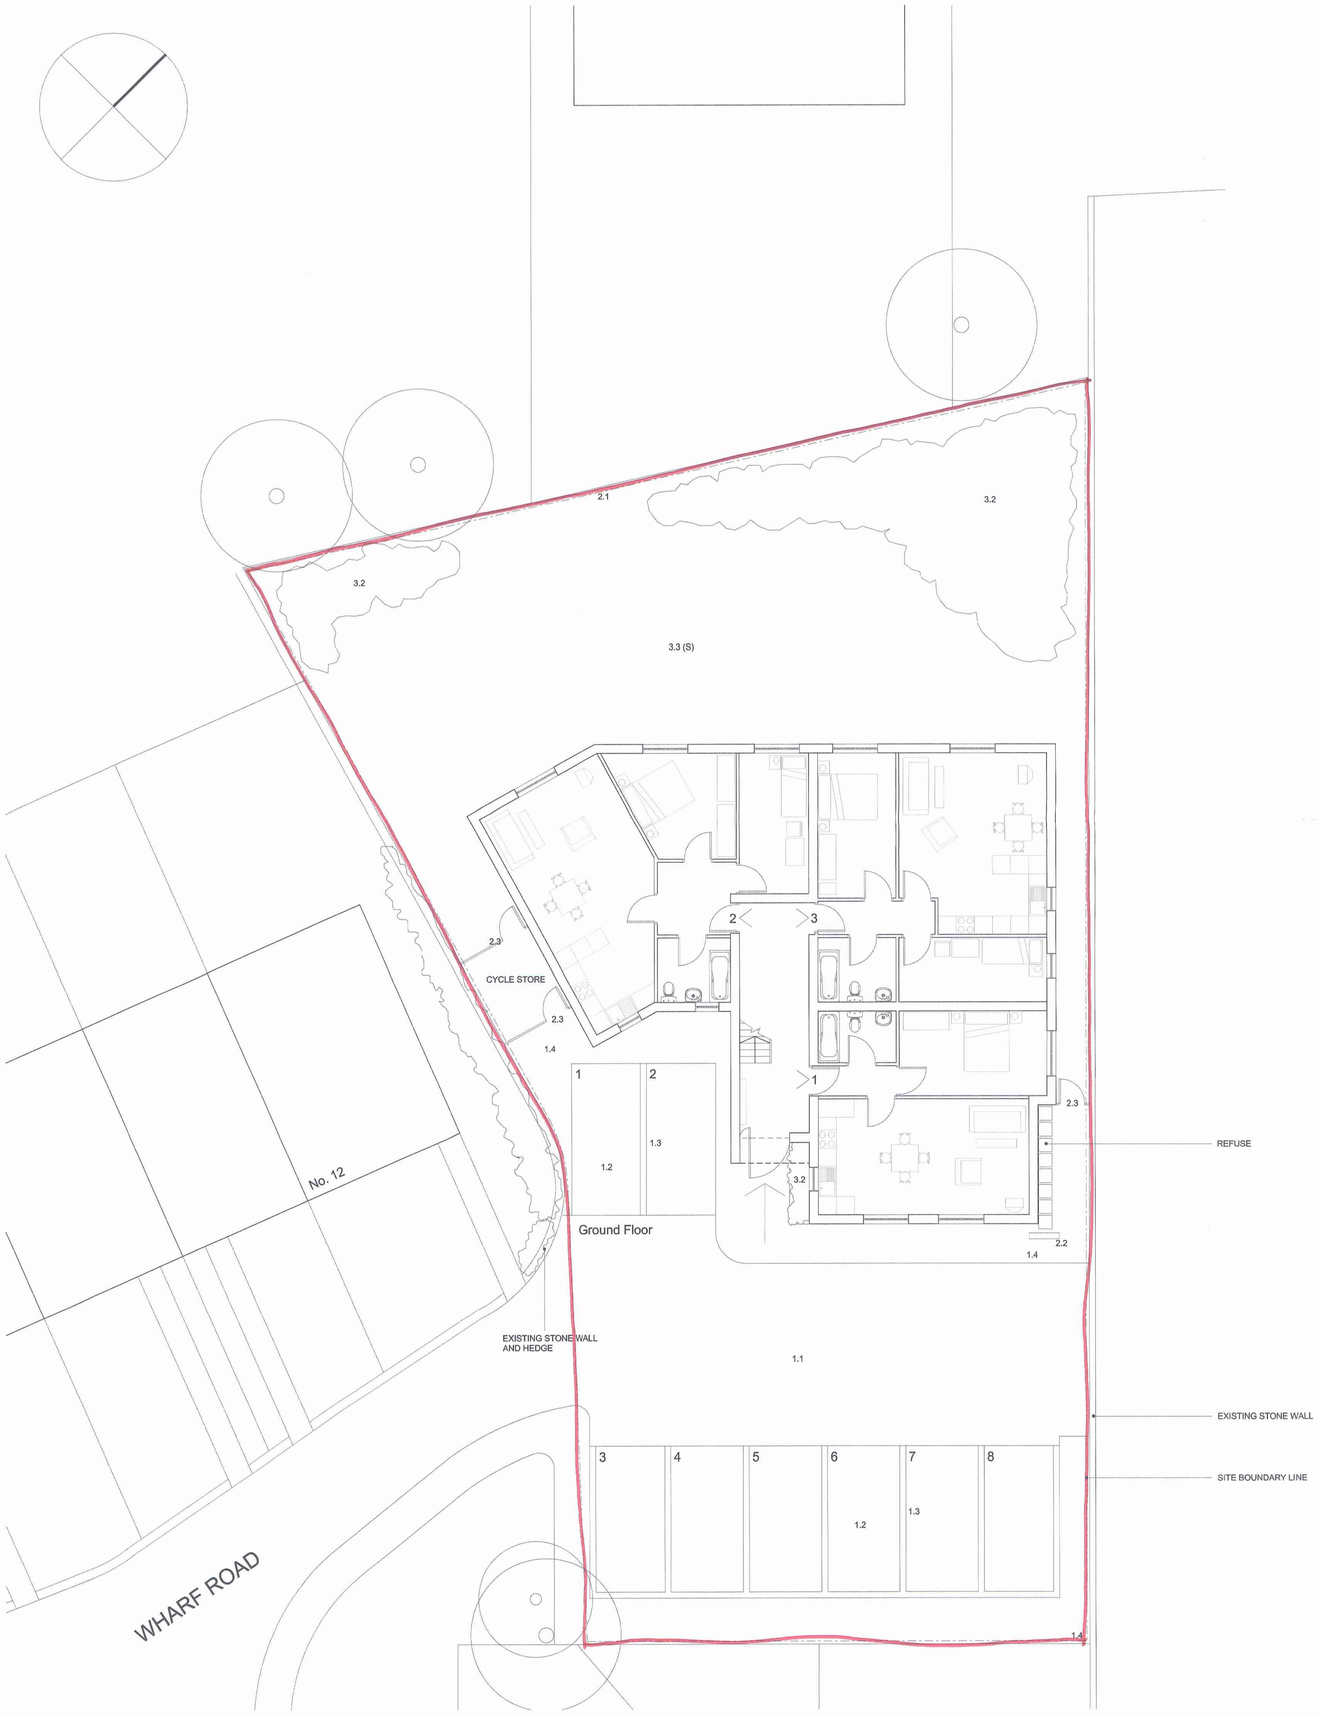

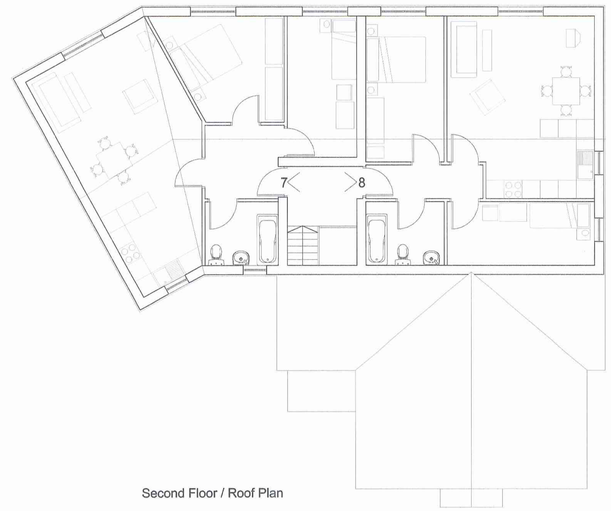

Second Floor / Roof Plan

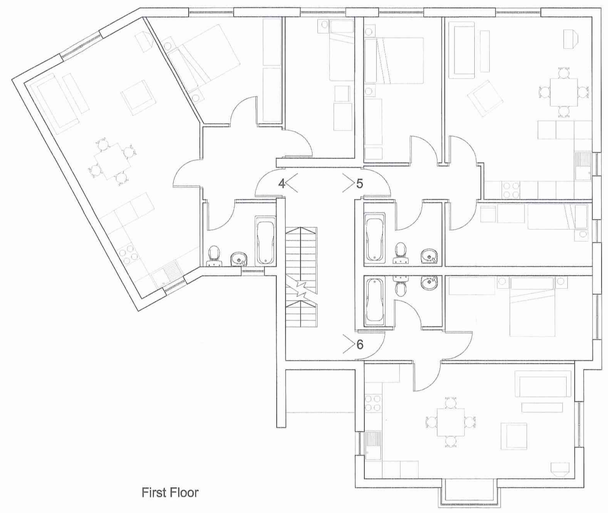

First Floor

1.0 HARD SURFACE TREATMENT

1.1 — 1.1 Tarmac surfaced Access Road.

1.2 — 1.2 Concrete block parking bays.

1.3 — 1.3 200mm concrete block demarcation between parking bays (colour change).

1.4 — 1.4 Minimum of 1m wide Tarmac footpaths with p.c. concrete edging to back.

2.0 ENCLOSURE TREATMENT

2.1 — 2.1 1200mm high timber fence with timber posts.

2.2 — 2.2 1800mm high freestanding natural stone rubble wall (bins screen).

2.3 — 2.3 1800mm high timber fence and gate with timber posts.

3.0 PLANTING NOTES

3.1 TREES

3.2 SHRUBS

3.3 GRASS AREAS

(S) Seeded Topsoil - to rear communal garden.

MICHAEL HYDE AND ASSOCIATES LIMITED
chartered architects

REGISTERED OFFICE
51 BARTON ARCADE
DEANSGATE
MANCHESTER M3 2BJ
TEL 0161 834 1018
FAX 0161 834 4798
Manchester@MHA architects.com

ALLIANCE HOUSE
LEOPOLD STREET
SHEFFIELD S1 2GY
TEL 01142 759666
FAX 01142 757751
Sheffield@MHA architects.com

REV	DATE	DESCRIPTION
REVISIONS		

TITLE: WHARF ROAD, WHALEY BRIDGE

PLANS

DRAWN	DATE	SCALE
KMB	AUG 2006	1:100 @ A1
JOB No	DRAWING	REVISIONS
3X1100	01	

HIGH PEAK BOROUGH COUNCIL
GLOSSOP OFFICE
RECEIVED
28 SEP 2006
FILE REF.
REPLY REQUIRED.

HPK/ 2006 / 0 33

Front Elevation

Rear Elevation

MATERIALS

Roof:	Slate
Walls:	Split face reconstructed stone Dressed reconstructed stone cills and heads Dressed reconstructed stone flanking wall to entrance, with cedar boarding over.

MICHAEL HYDE AND ASSOCIATES LIMITED
chartered architects

REGISTERED OFFICE
51 BARTON ARCADE
DEANSGATE
MANCHESTER M3 2BJ
TEL 0161 834 1018
FAX 0161 834 4798
Manchester@MHA architects.com

ALLIANCE HOUSE
LEOPOLD STREET
SHEFFIELD S1 2GY
TEL 01142 759666
FAX 01142 757751
Sheffield@MHA architects.com

REV	DATE	DESCRIPTION
REVISIONS		

WHARF ROAD, WHALEY BRIDGE

TITLE

ELEVATIONS

DRAWN	DATE	SCALE
KMB	AUG 2006	1:100 @ A1
JOB No	DRAWING	REVISIONS
3X1100	02	

HPK/2006/0730
HIGH PEAK BOROUGH COUNCIL
28 SEP 2006
FILE REF
REPLY REQUIRED

Side Elevation

Side Elevation

NEW REAR BOUNDARY FENCE

EXISTING WHARF ROAD TERRACE
SHOWN DOTTED

EXISTING FENCE TO
REAR GARDENS OF
ADJACENT PROPERTIES

MATERIALS

Roof:	Slate
Walls:	Split face reconstructed stone Dressed reconstructed stone cills and heads Dressed reconstructed stone flanking wall to entrance, with cedar boarding over.

MICHAEL HYDE AND
ASSOCIATES LIMITED
chartered architects

REGISTERED OFFICE
51 BARTON ARCADE
DEANSGATE
MANCHESTER M3 2BJ
TEL 0161 834 1018
FAX 0161 834 4798
Manchester@MHA
architects.com

ALLIANCE HOUSE
LEOPOLD STREET
SHEFFIELD S1 2GY
TEL 01142 759666
FAX 01142 757751
Sheffield@MHA
architects.com

REV	DATE	DESCRIPTION
REVISIONS		

TITLE
WHARF ROAD, WHALEY BRIDGE

ELEVATIONS

DRAWN	DATE	SCALE
KMB	AUG 2006	1:100 @ A1
JOB No	DRAWING	REVISIONS
3X1100	03	