



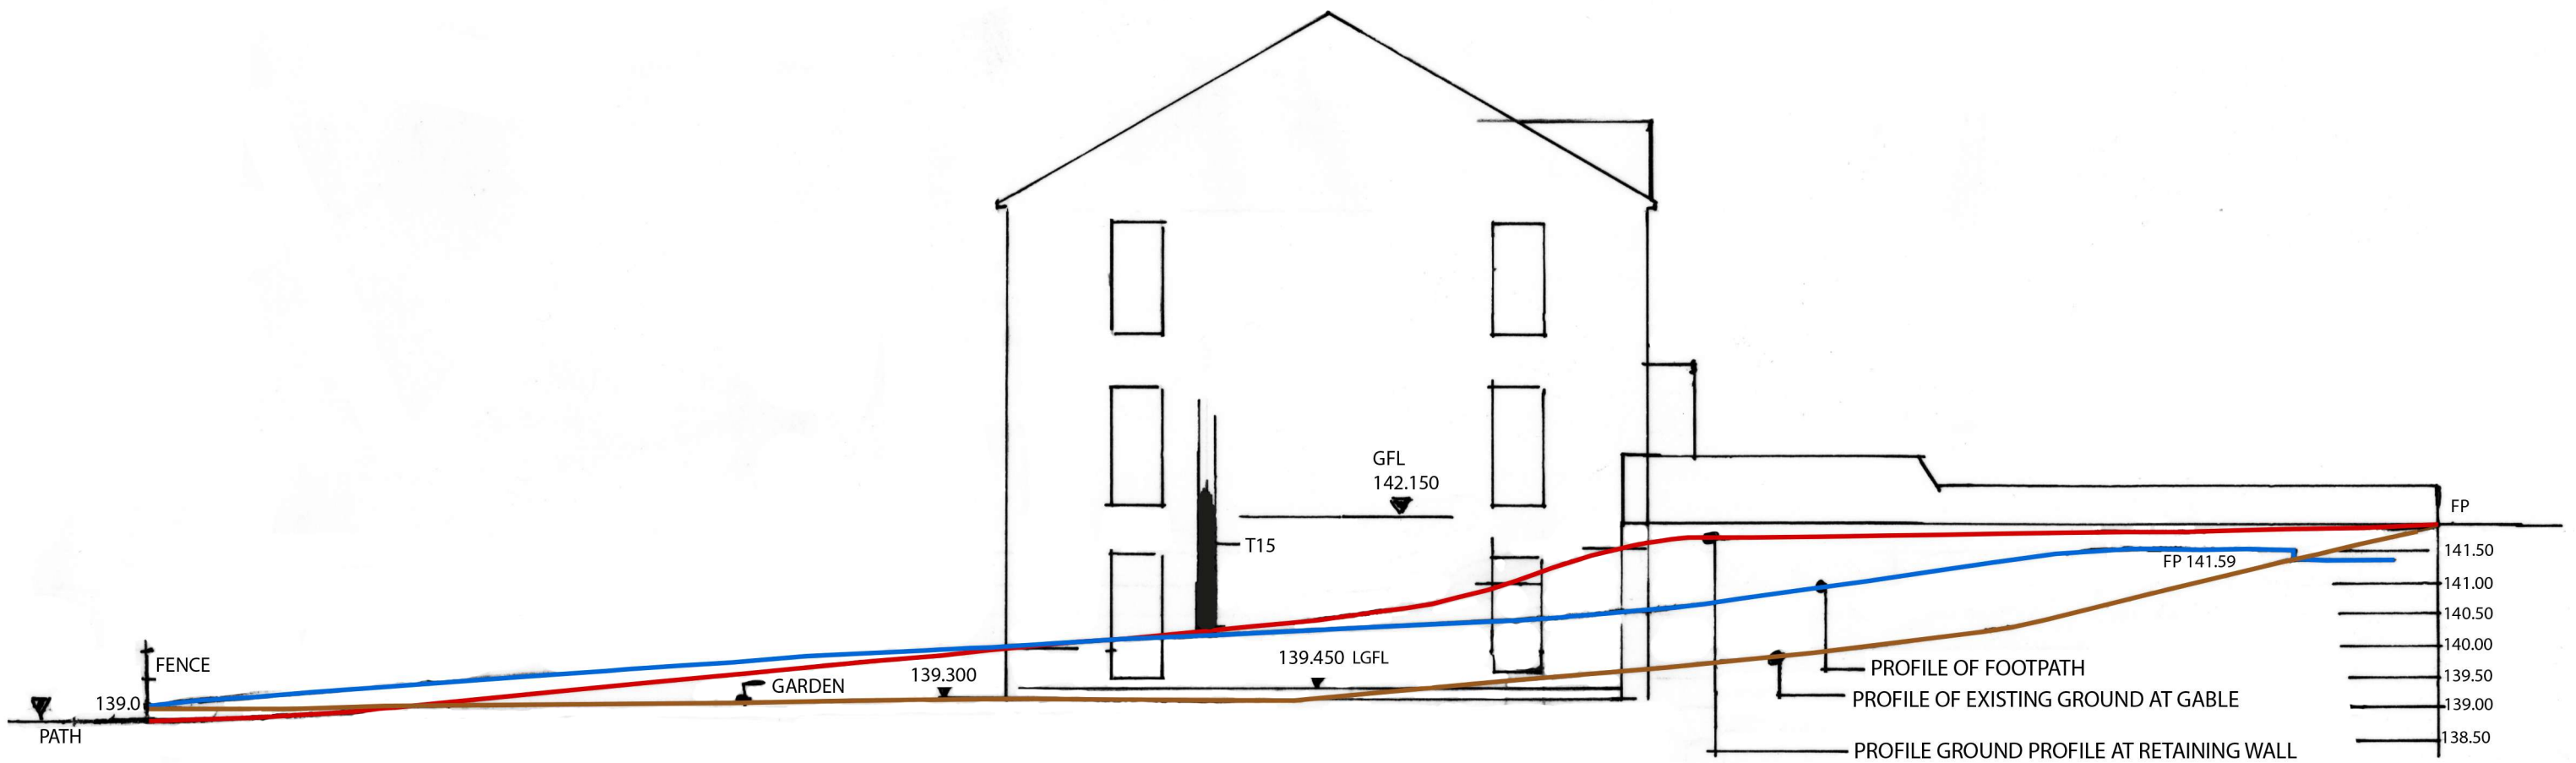

SECTION ON PROPOSED FOOTPATH SUPERIMPOSED
ON SECTIONAL ELEVATION AT GABLE OF HOUSE 5

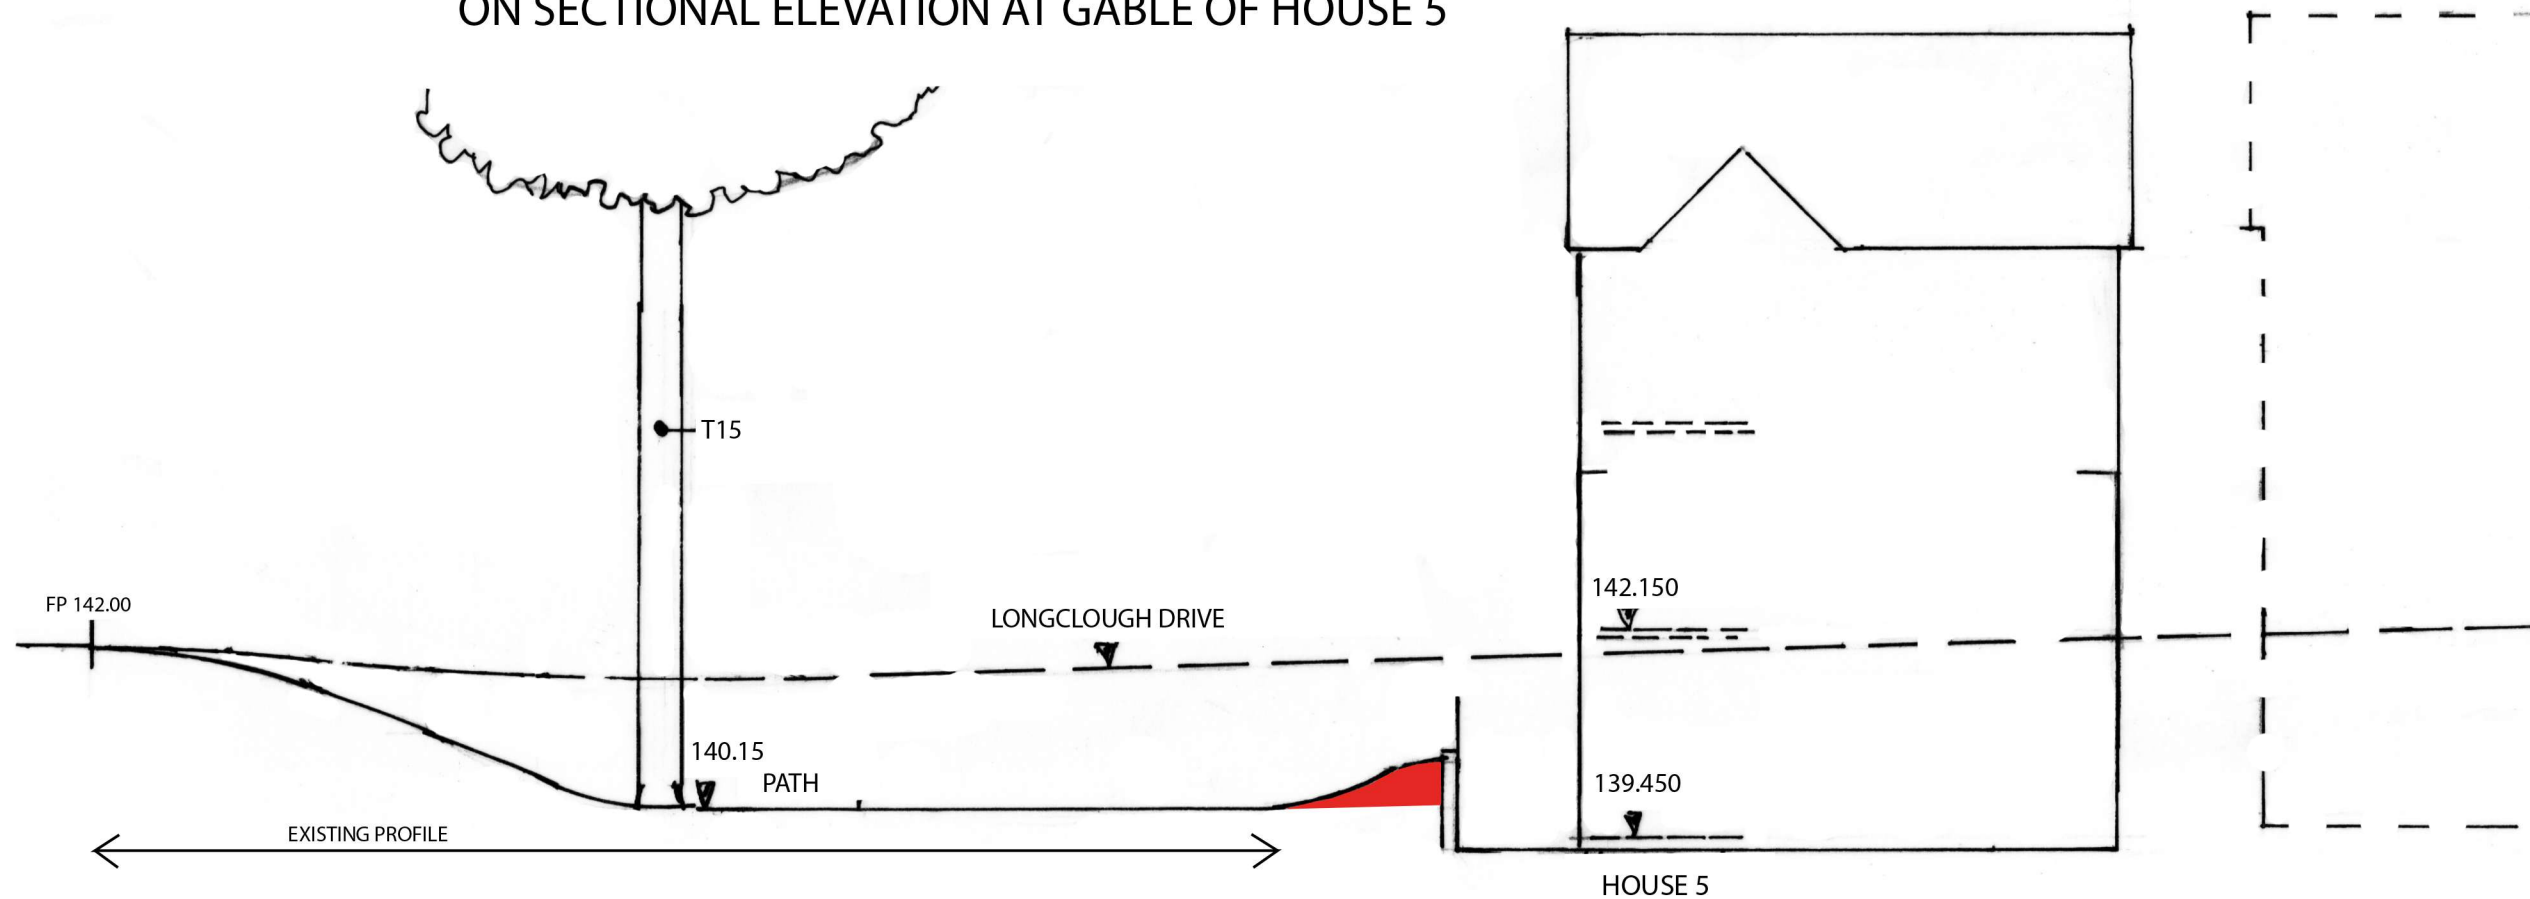

CROSS SECTION A THROUGH T15 AND HOUSE 5

TYPE C
WEST ELEVATION
SECTIONS
Parr associates
chartered town planning and urban design consultants

189 Woodford Road Poynton Stockport SK12 1EH
Telephone 01625 871105
e mail winstonparrdesign@gmail.com

applicant
Shallcross Developments NW Ltd

location
Longclough Drive Glossop

proposal
**Residential development of 6
houses and recreational space**

scale date
1:100 03.12 21

job number revision
287 A

plan number
287.17.2

