


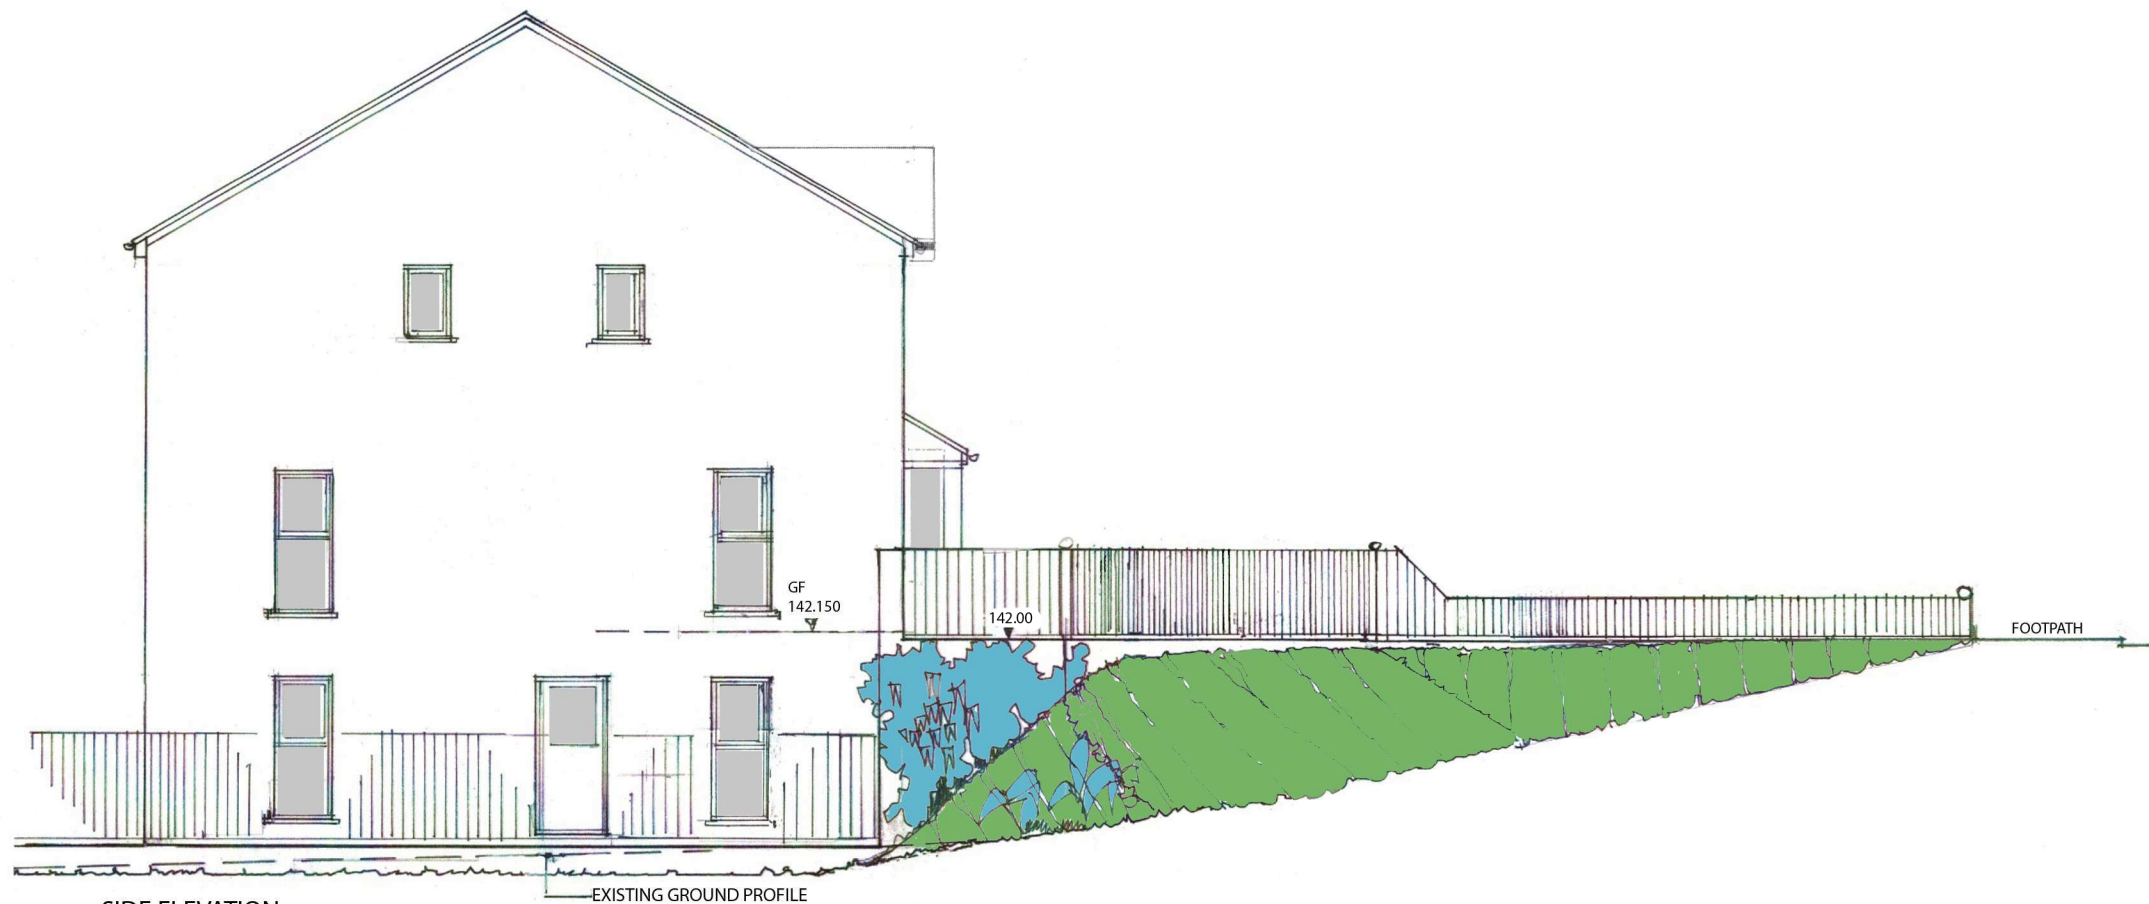

SIDE ELEVATION
TO PUBLIC OPEN SPACE

0 1 2 3 4 5

**TYPE C1
ELEVATIONS 2**

Parr associates
chartered town planning and urban design consultants

189 Woodford Road Poynton Stockport SK12 1EH
Telephone 01625 871105
e mail winstonparrdesign@gmail.com

applicant
Shallcross Developments NW Ltd

location
Longclough Drive Glossop

proposal
Residential development of
houses and recreational space

scale 1:100 date 06.02.2021

job number 287 revision A

plan number
287.17.1