


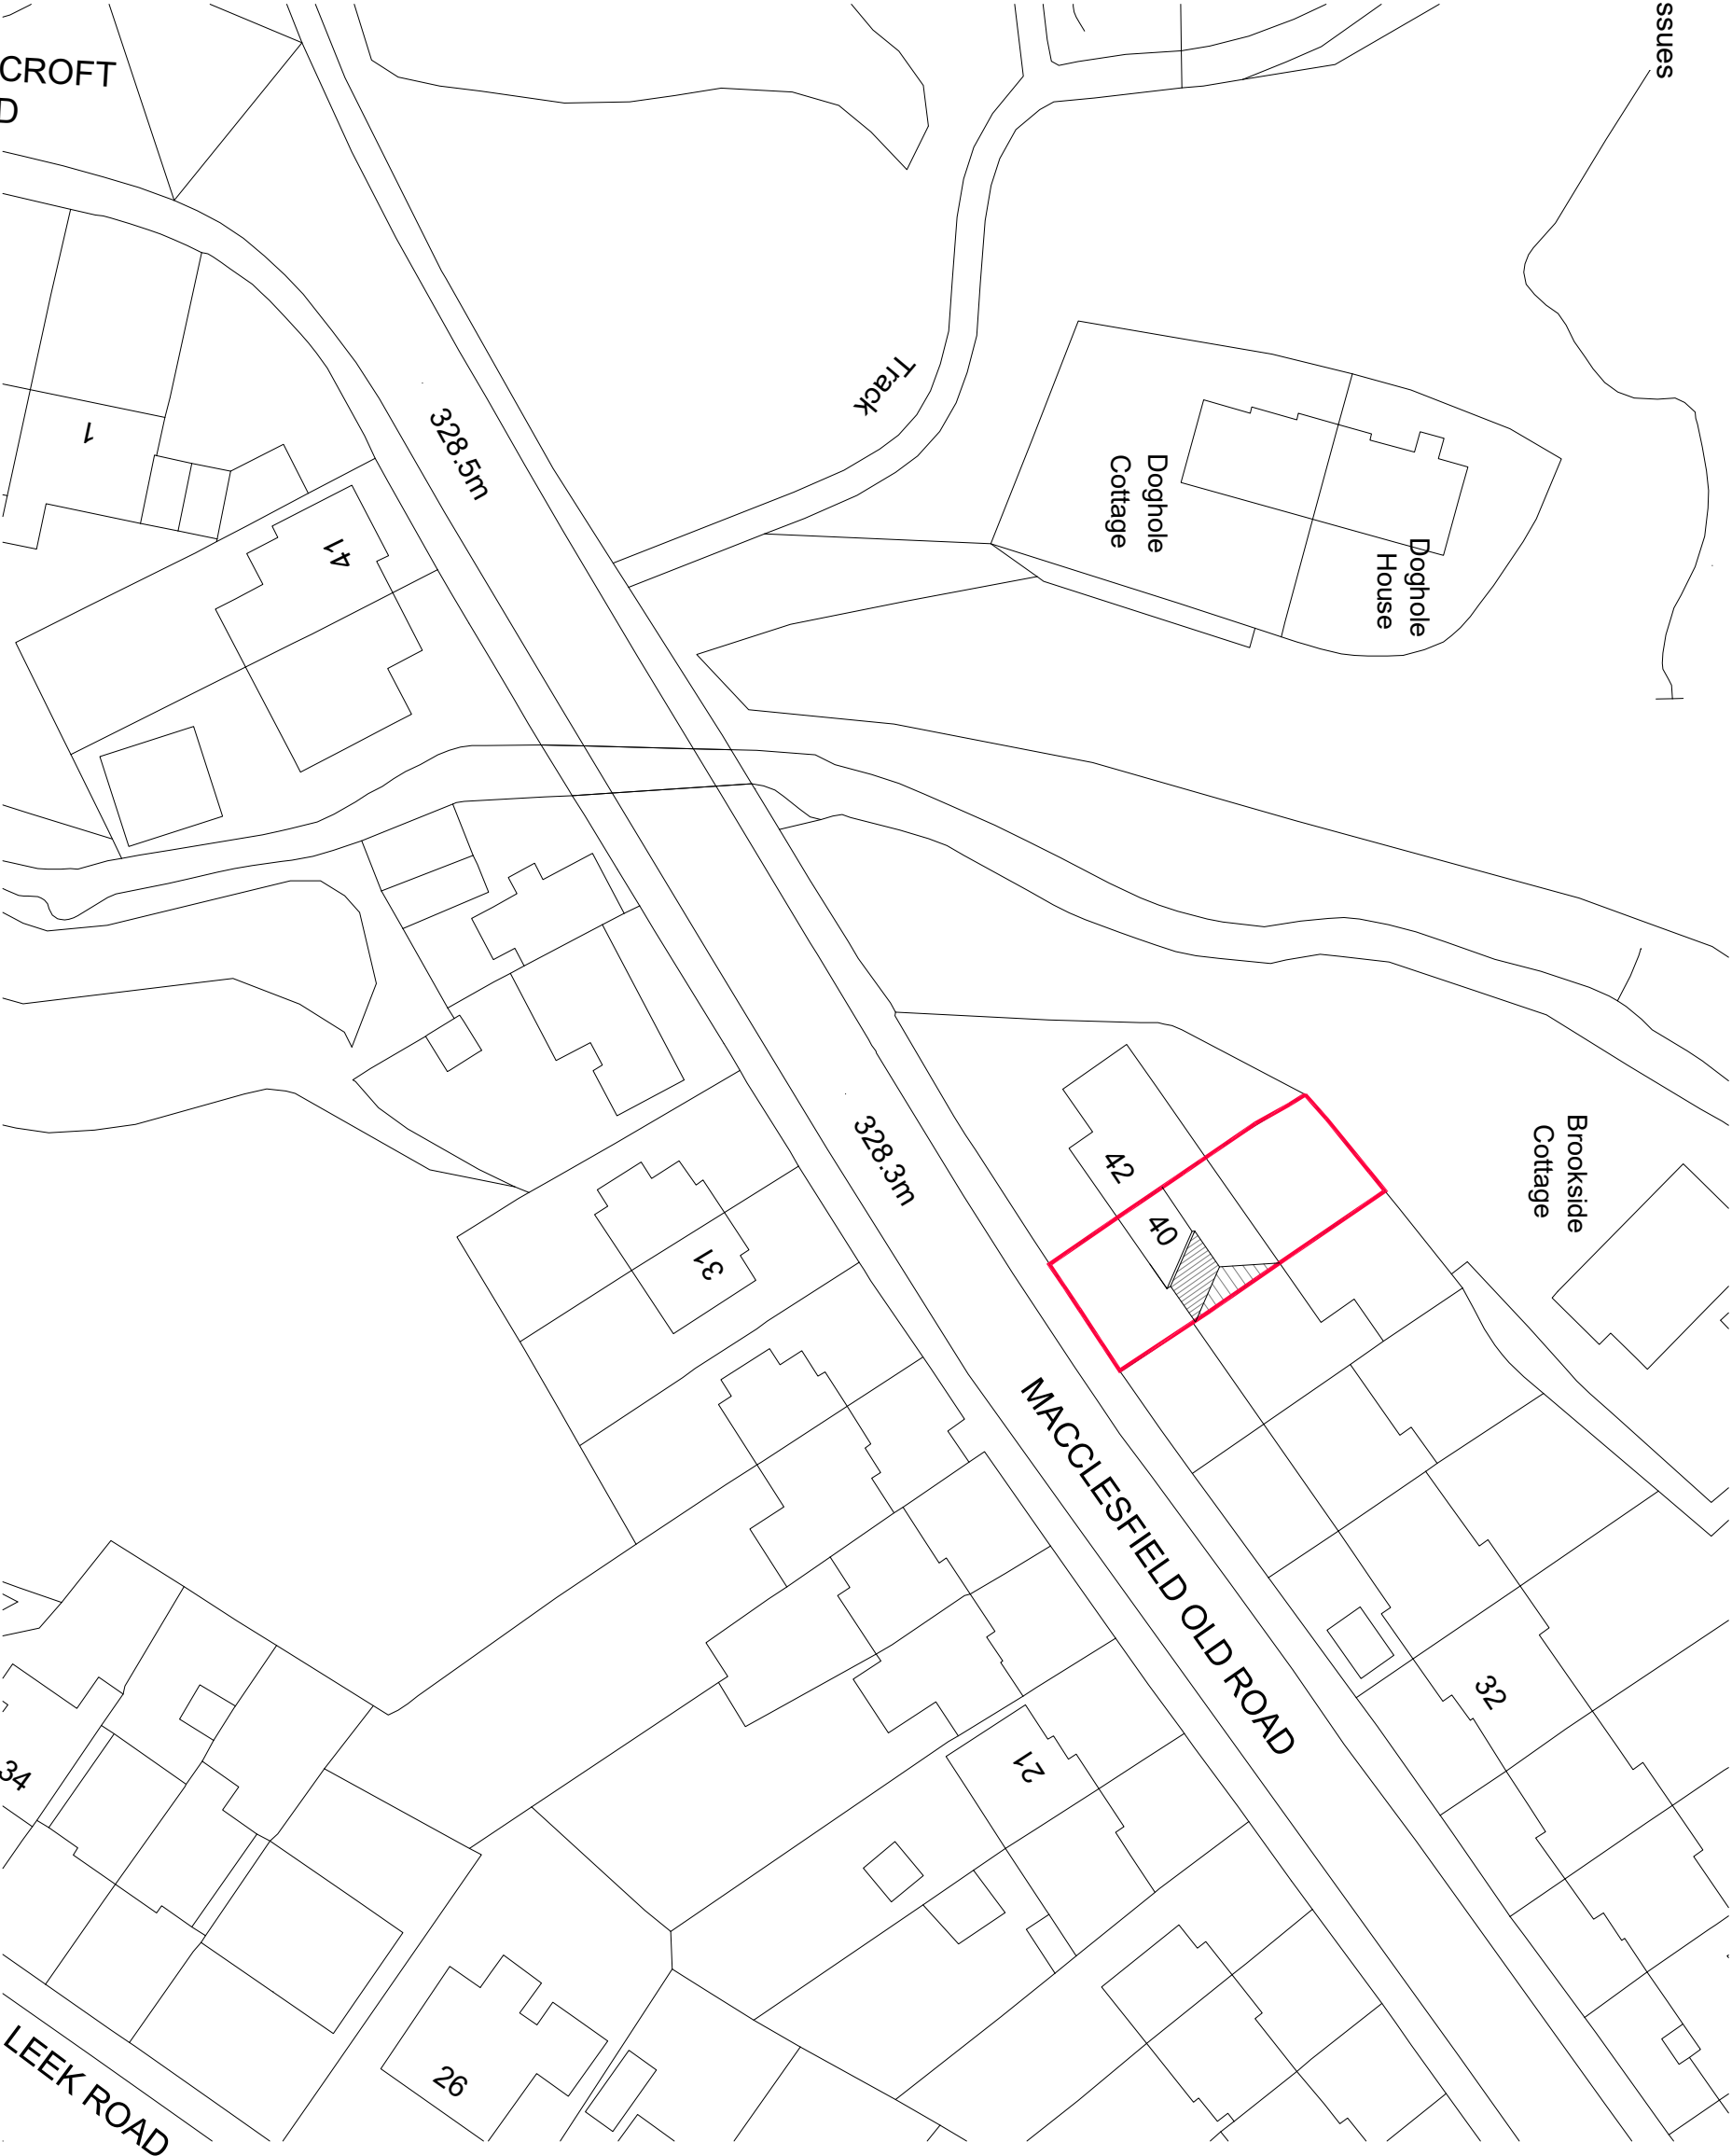

Issues

ANNCROFT ROAD

Track

328.5m

41

1

Brookside Cottage

Doghole Cottage

Doghole House

328.3m

42

40

MACCLESFIELD OLD ROAD

43


32

21

26

34

LEEK ROAD

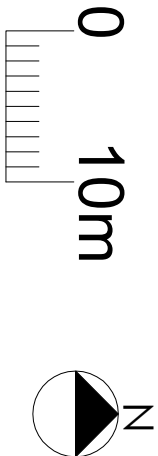

REVISIONS

DRAWN	FW	SCALE	1:500@A3	AREA	SQ.M.
DATE	July 22				SQ.FT.
PROJECT	Proposed two storey side extension of 40 Macclesfield Old Road, Buxton				
CLIENT	Mr. and Mrs. R. Madin				
TITLE	Location Plan				



DRAWING NUMBER	02.01	REV	-
----------------	-------	-----	---