
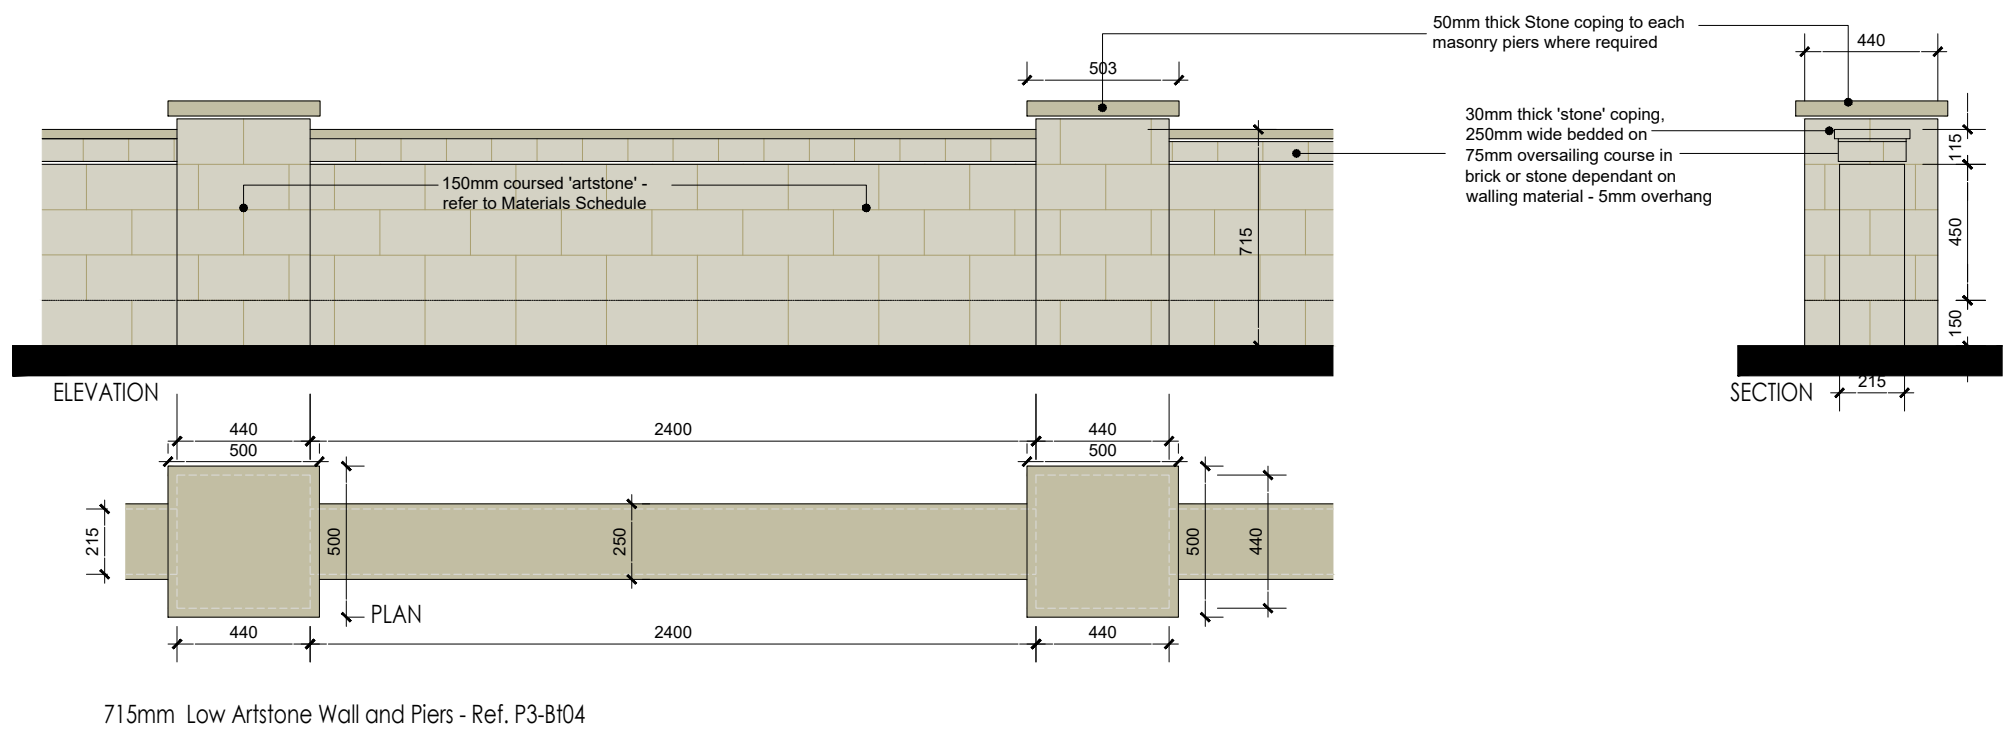
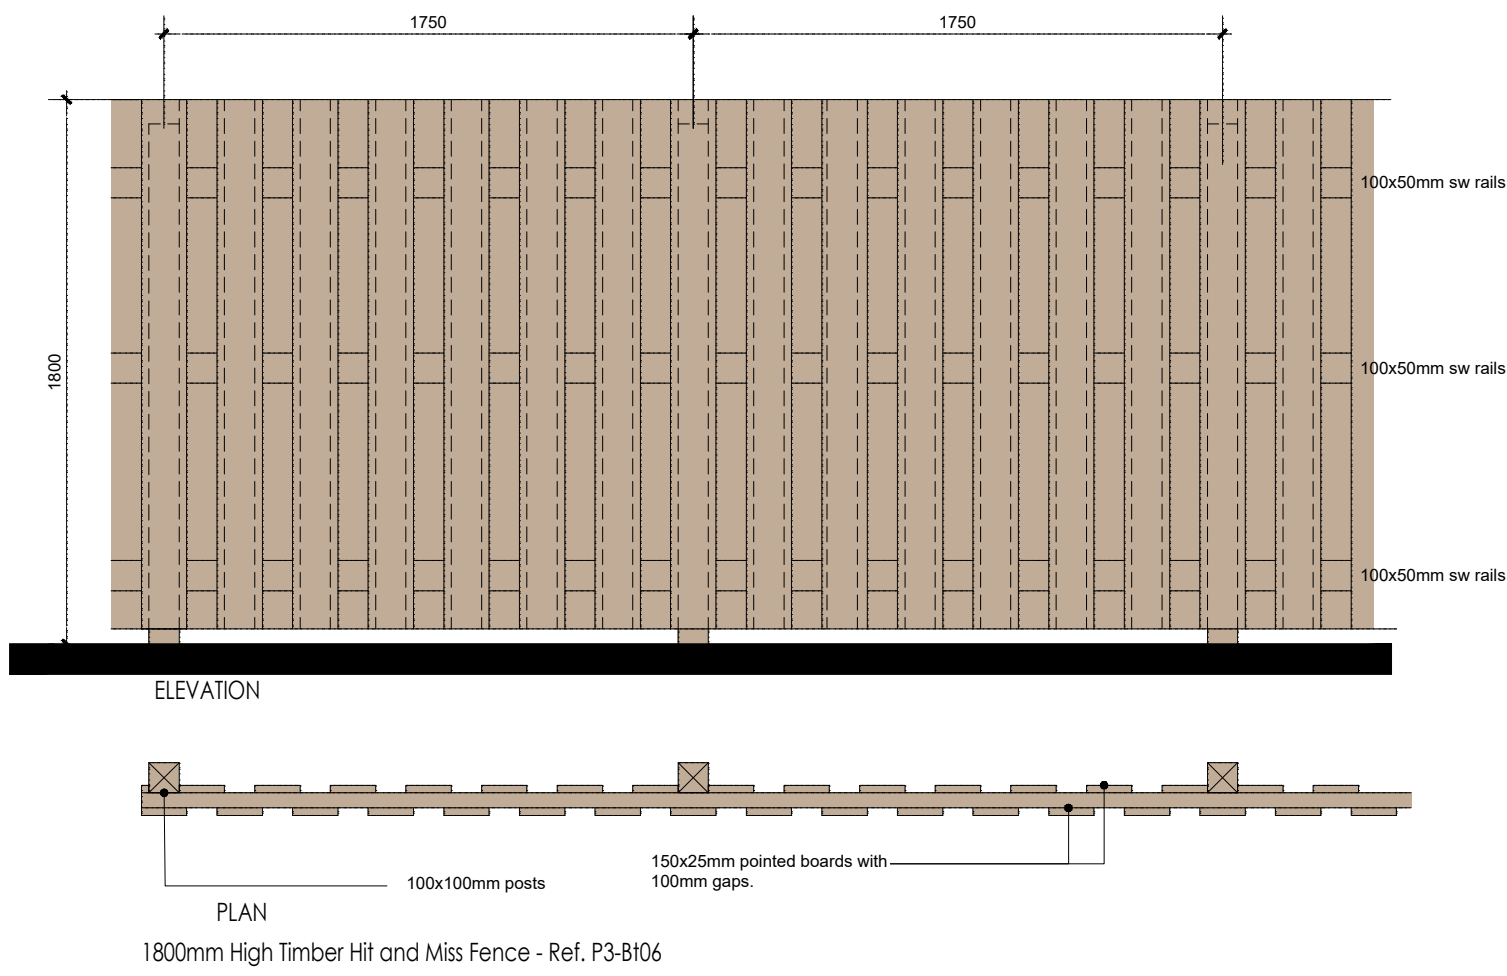
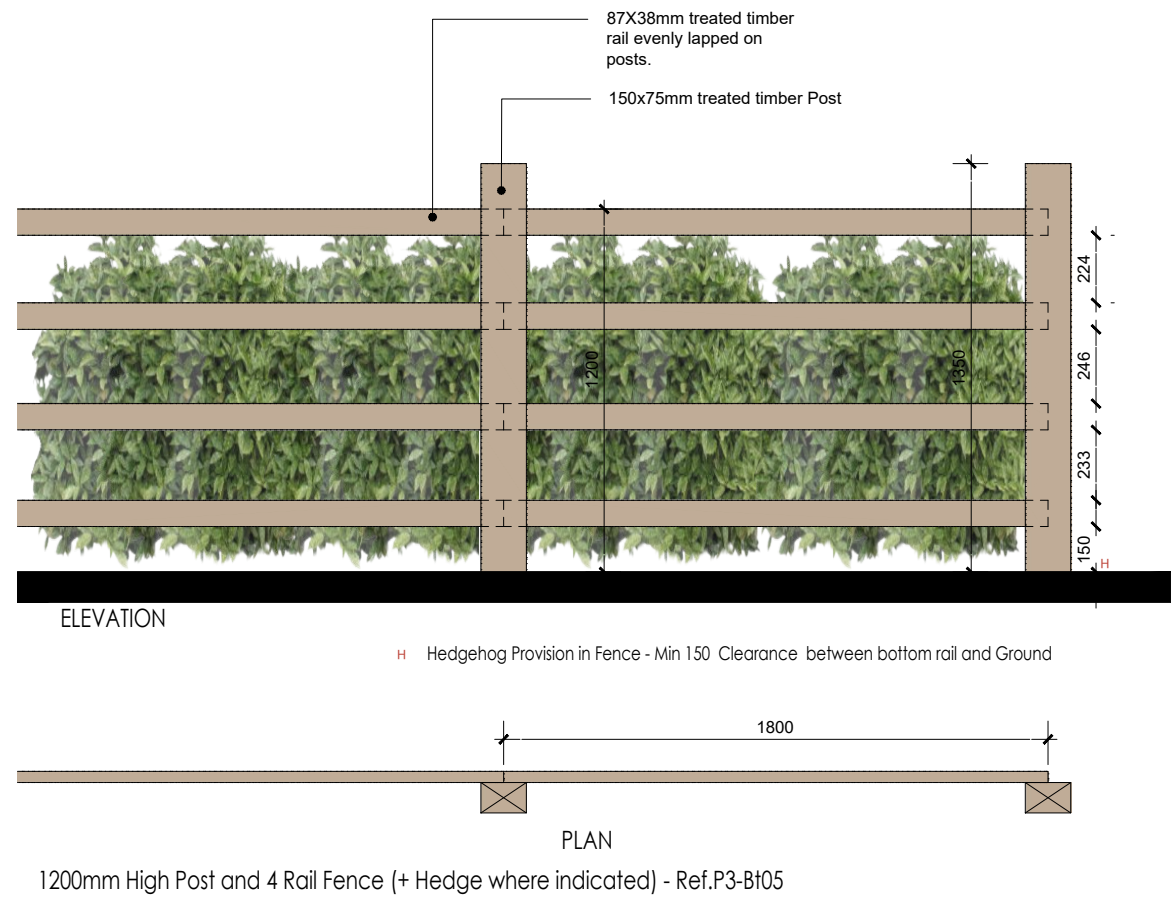
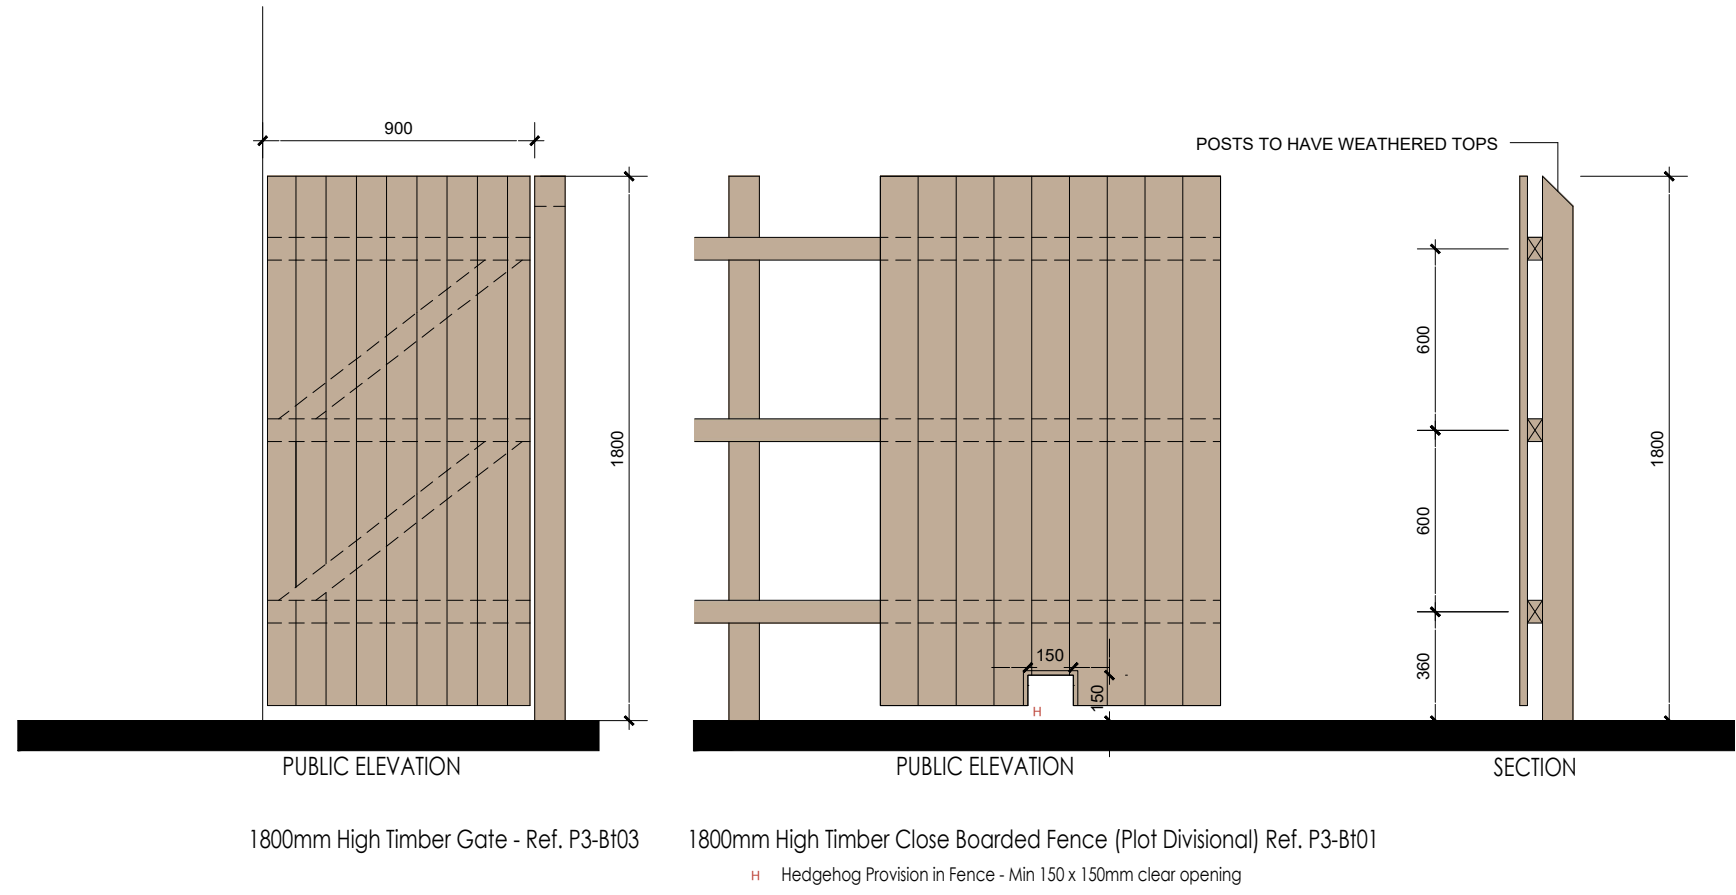


Rev.	Date	Revision Description	Drawn

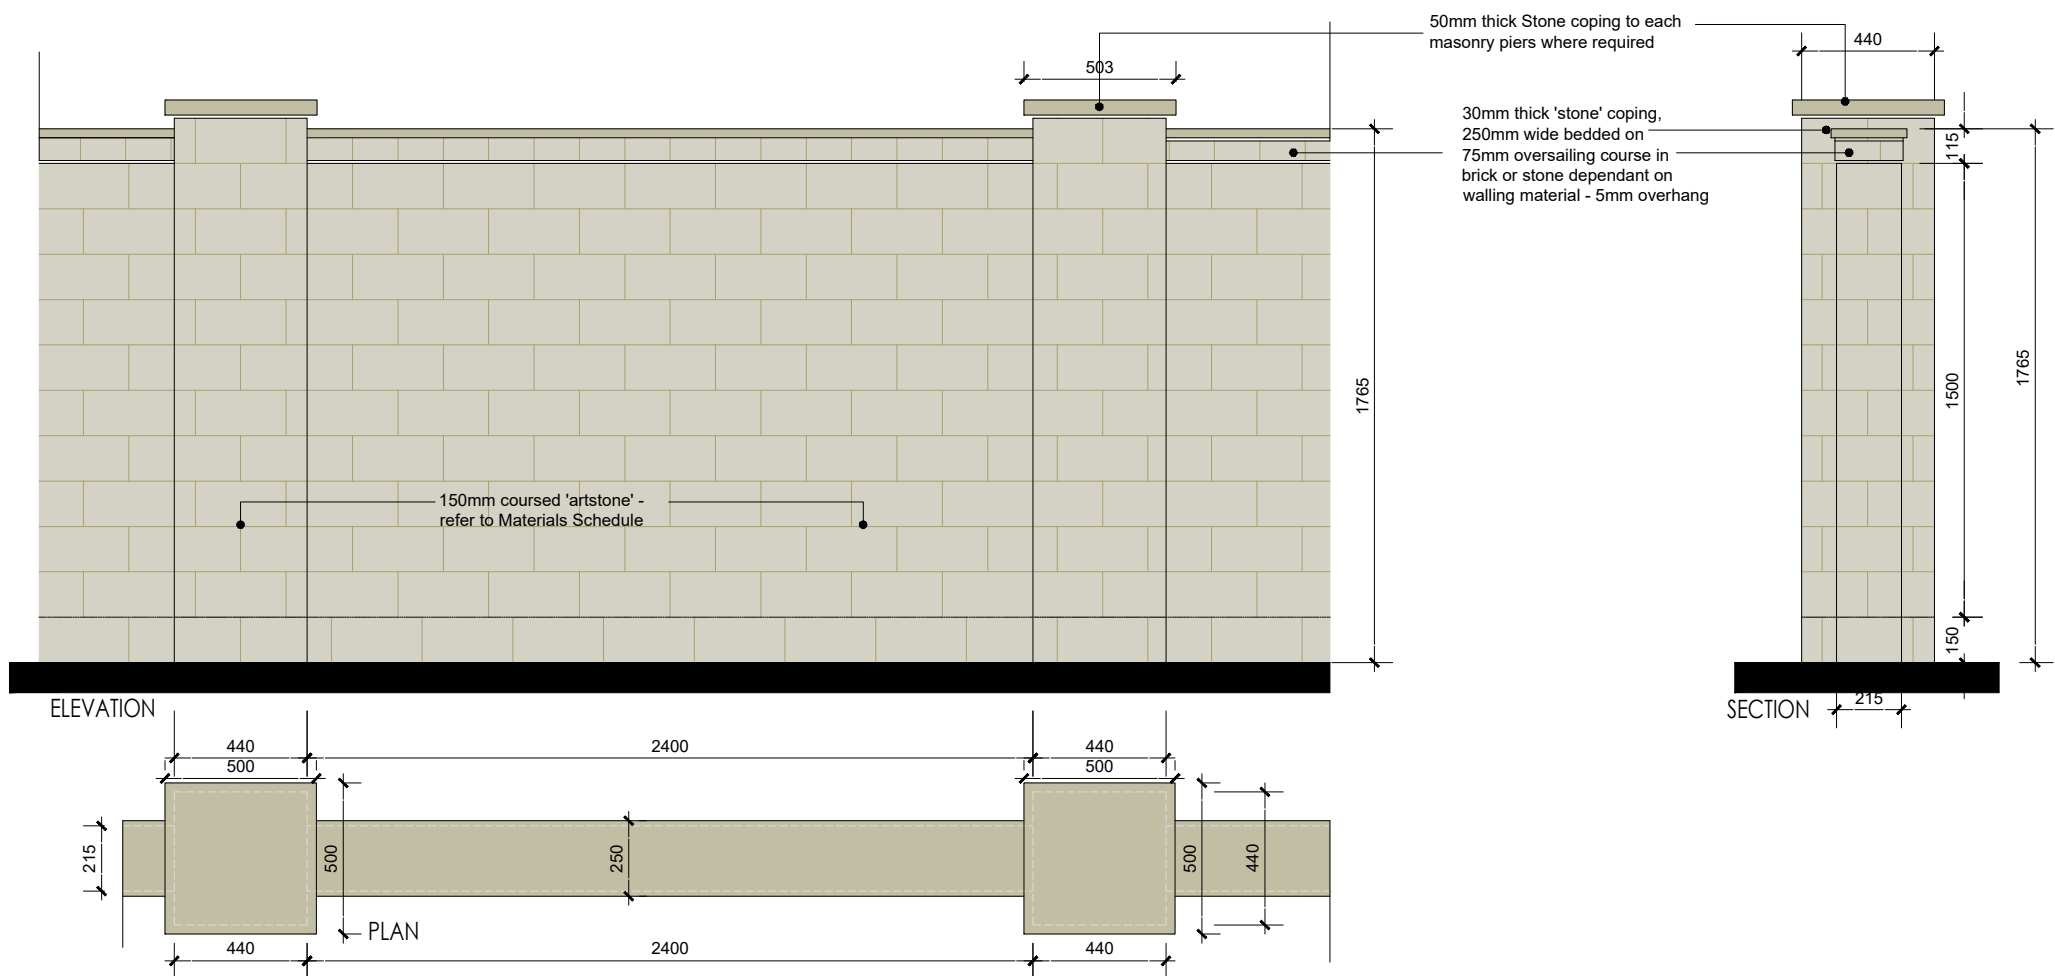

DGL Associates Limited
Barn Meadow House
Southfield Fold Farm
Southfield
Burnley
Lancashire
BB10 3RH
Tel : 01282 601157
Mob : 07976 782876

Revision	Checked
- Drawn D.G. Lever	Approved
Scale Jul22	Approved
Drawn 1:25 @ A1	Approved
E-mail : darren.dgl@gmail.com	A1

Client	Wainhomes Northwest Ltd
Project	Forge Road, Chinley Phase 3
Drawing Title	Boundary Screening Details

Drawing No.
1566WHD/FRC-BT02

DGL
ltd