

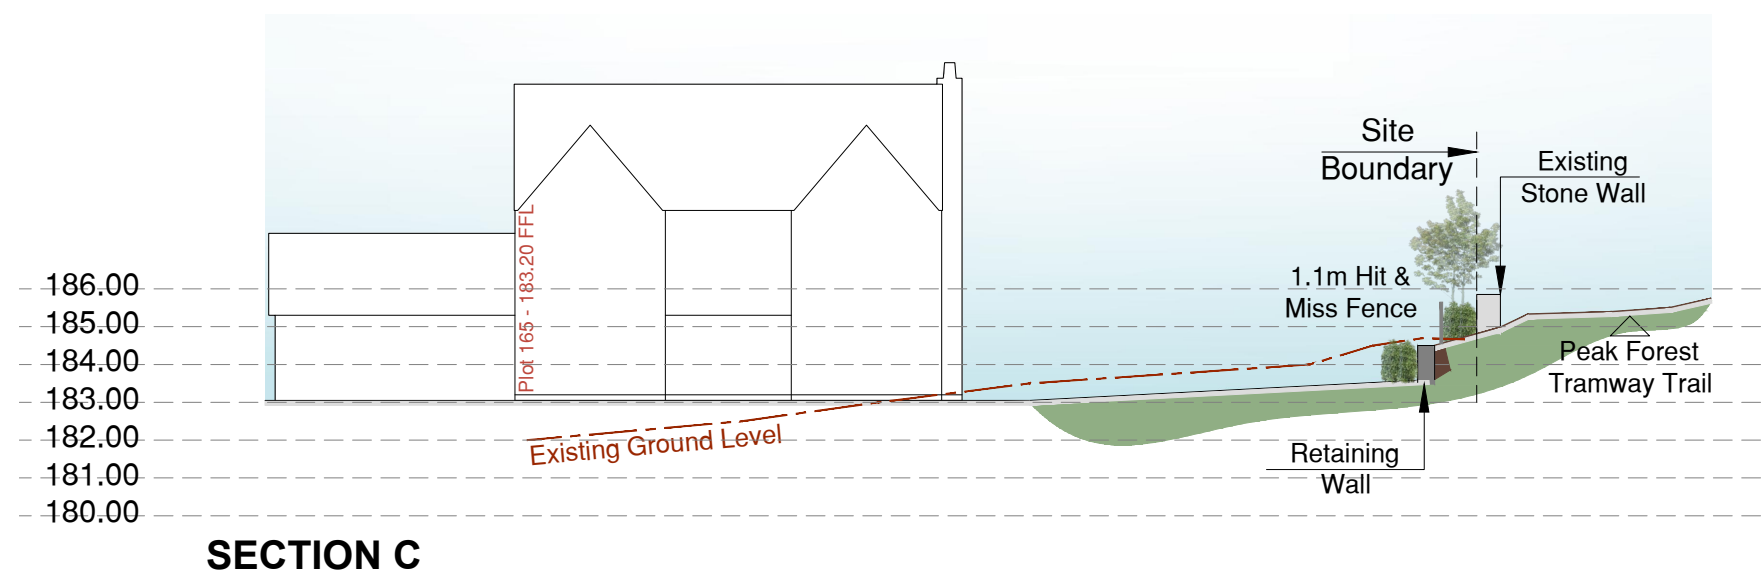


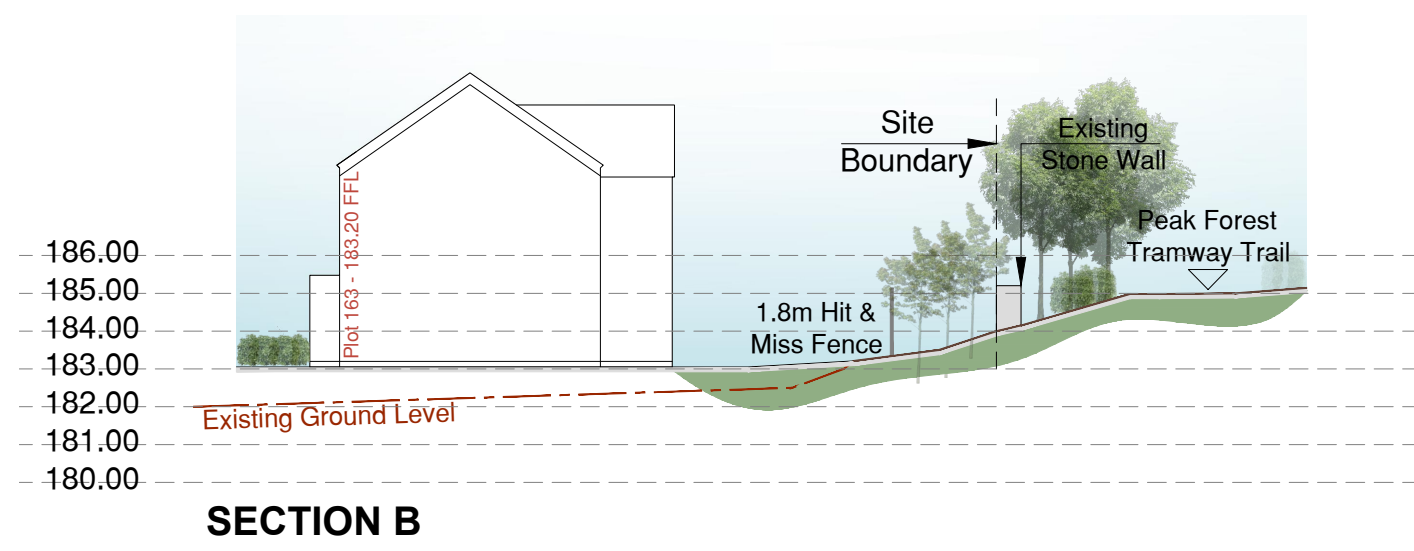

ILLUSTRATIVE SECTIONS

Rev.	Date	Revision Description	Drawn
1	27.07.22	Landscape updated	DGL
2	21.07.22	Sections Updated with latest layout, FFLs and Retaining Wall information	HMC

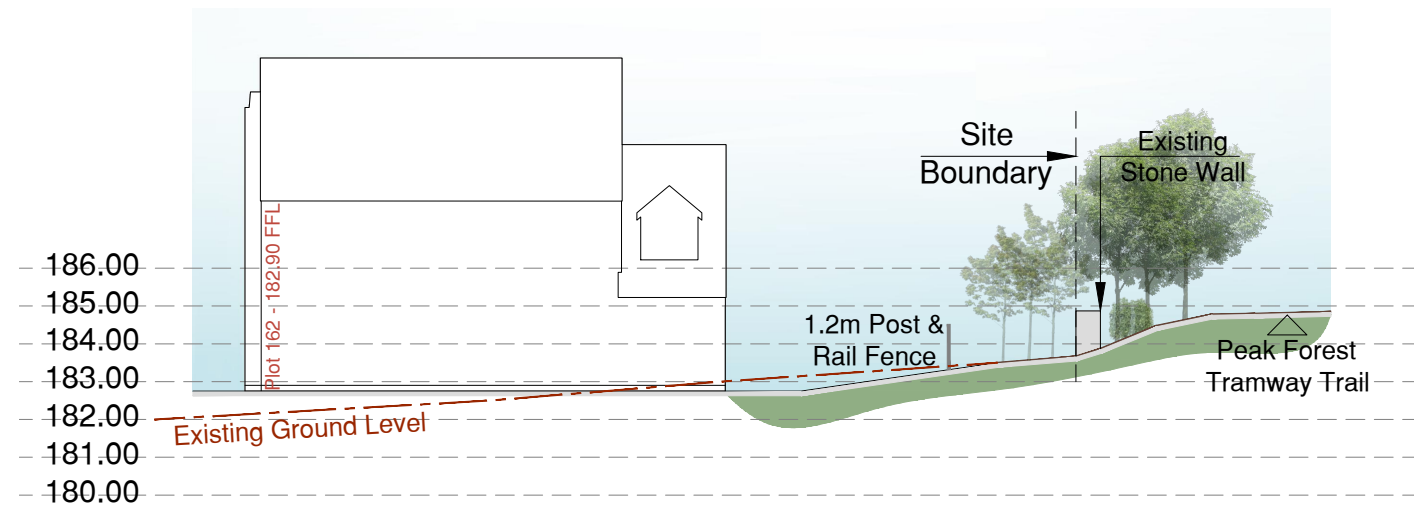

Barn Meadow House
 Southfield Fold Farm
 Southfield
 Burnley
 Lancashire
 BB10 3RH
 Tel : 01282 601157
 Mbl : 07976 782876

Client	WAINHOMES		
Project	FORGE ROAD, CHINLEY		
Drawing Title	Illustrative Sections 01		
Drawing No.	1566WHD/FRC-Ph3-SE01		

Revision	Drawn	Scale	Checked
B	D.G.Lever	1:200	Approved
	Drawn	30th Nov 2021	

E-mail : darren.dgl@gmail.com **A3**