




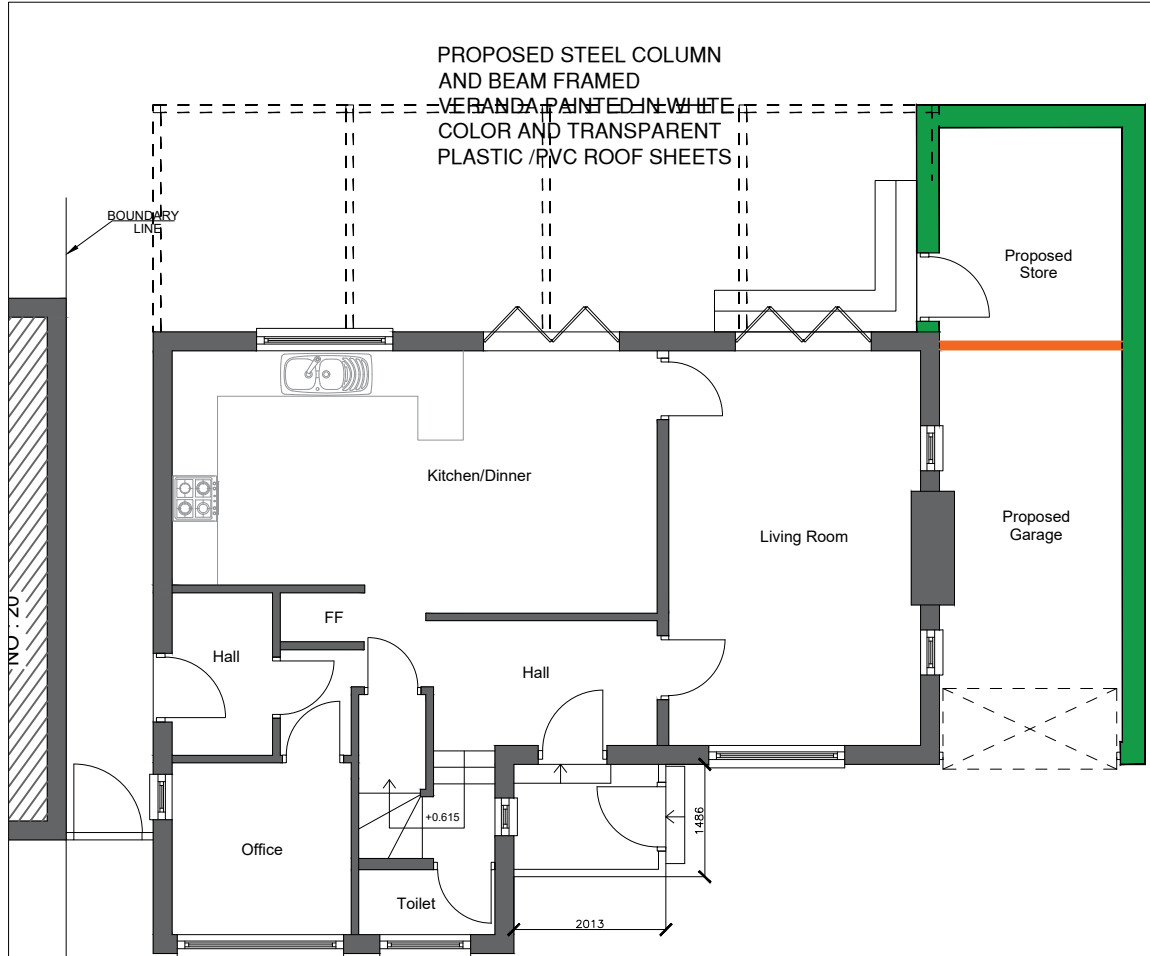


PROPOSED GROUND FLOOR PLAN

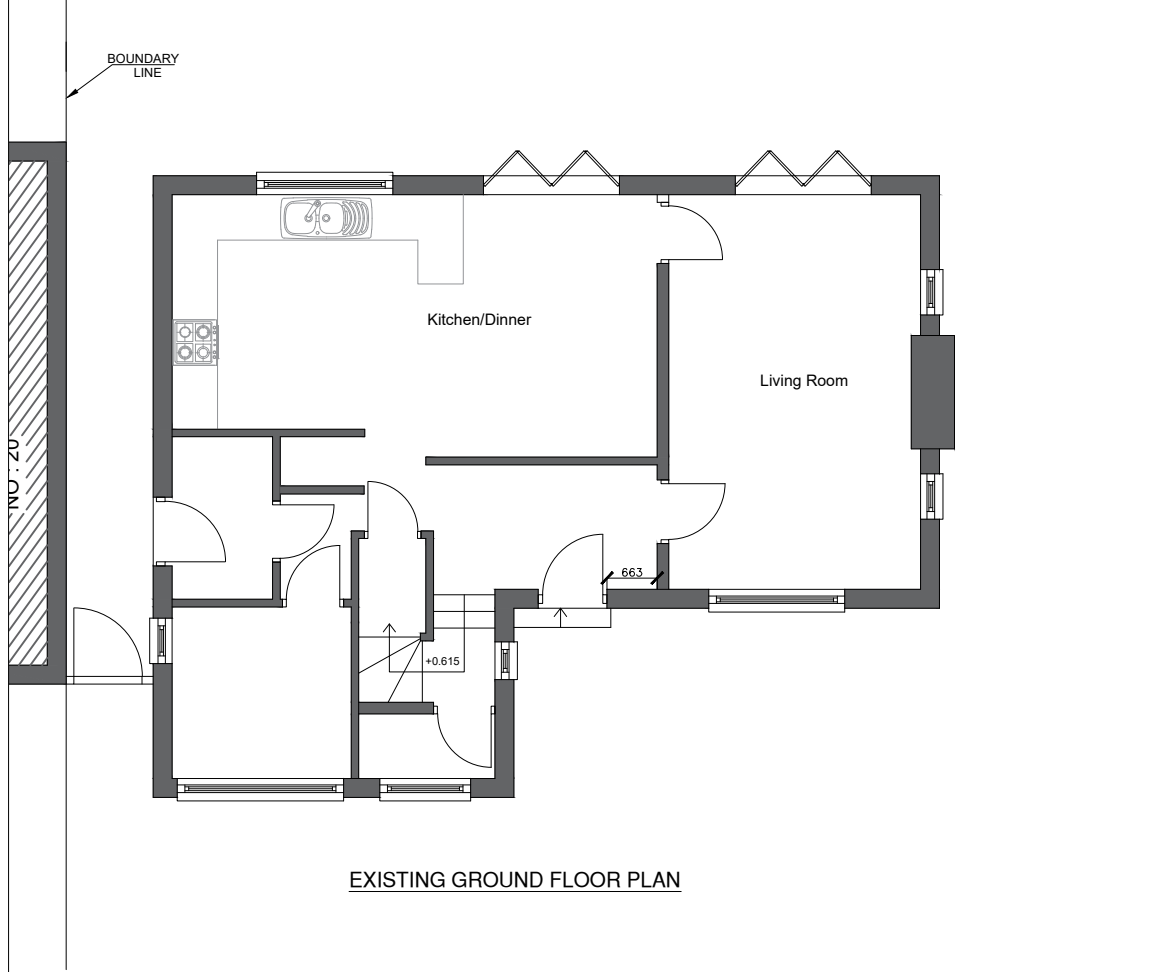

EXISTING GROUND FLOOR PLAN

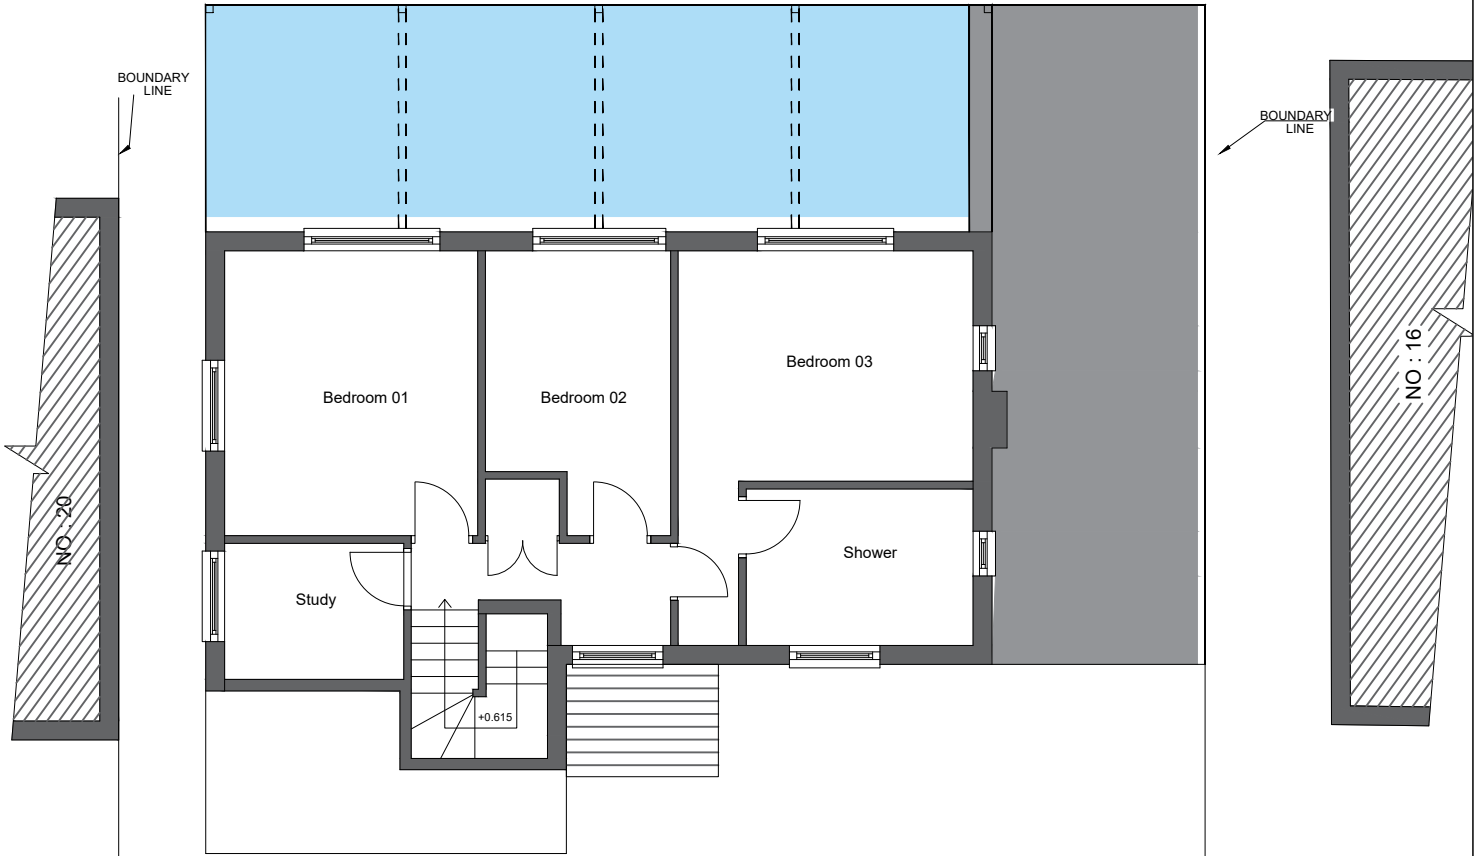

PROPOSED FIRST FLOOR PLAN

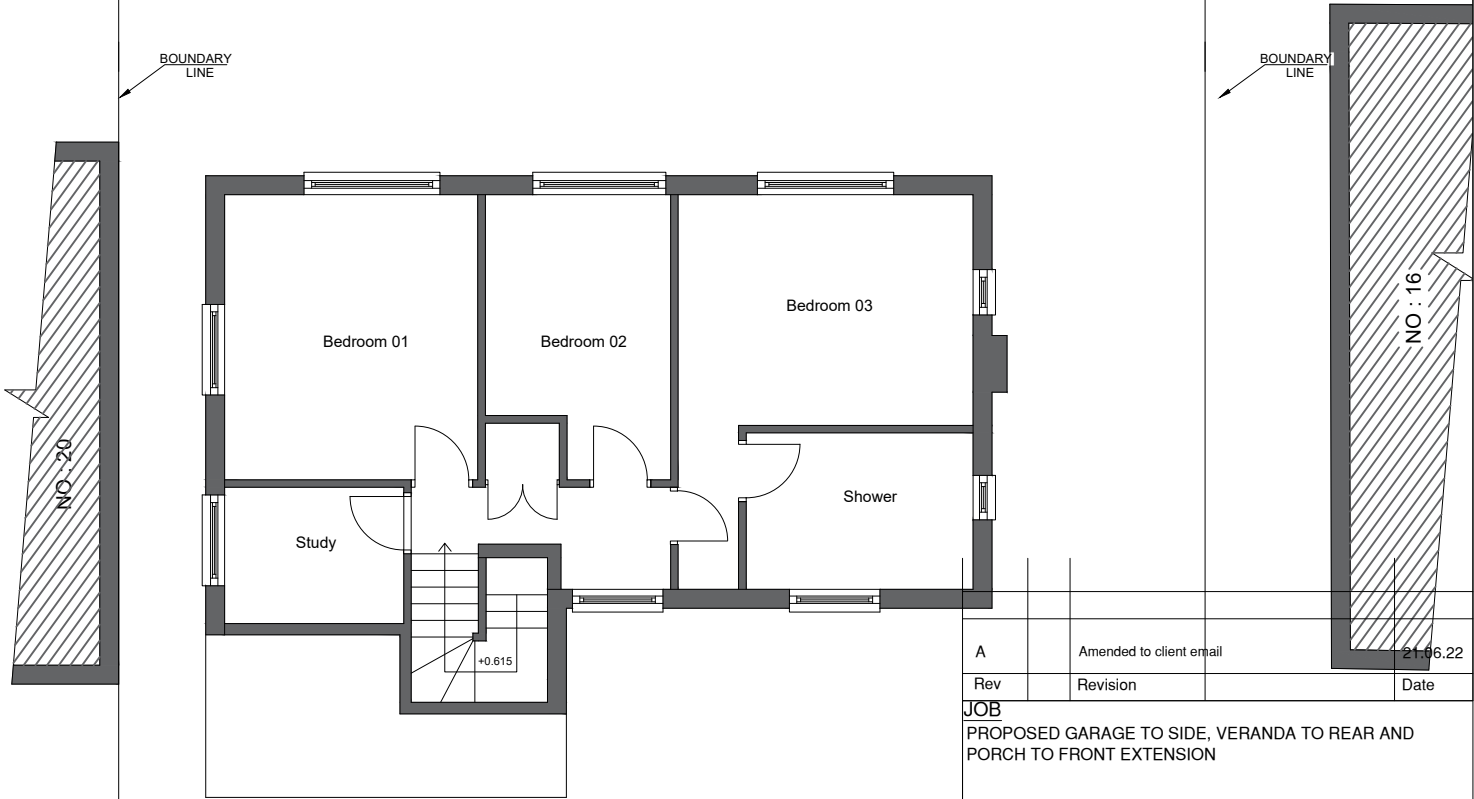

EXISTING FIRST FLOOR PLAN

NOTES

This drawing is subject to a detailed building and site survey, therefore no guarantee of its accuracy can be given.
This drawing has been draughted in accordance with the clients design requirements.
All areas are approximate and are subject to a detailed building and site survey and further design development.
All dimensions should be checked prior to commencement of construction on site. Measurements should not be taken off the drawing.

A	Amended to client email	21.06.22
Rev	Revision	Date
JOB		
PROPOSED GARAGE TO SIDE, VERANDA TO REAR AND PORCH TO FRONT EXTENSION		
ADDRESS		
18 ECCLESBOURNE DRIVE BUXTON SK7 9BX		
Mr MARTIN & JUNE BAXTER		
DATE	SCALE	SHEET
04.6.22	1:100	2@A3
		JOB NO
		22-5037