



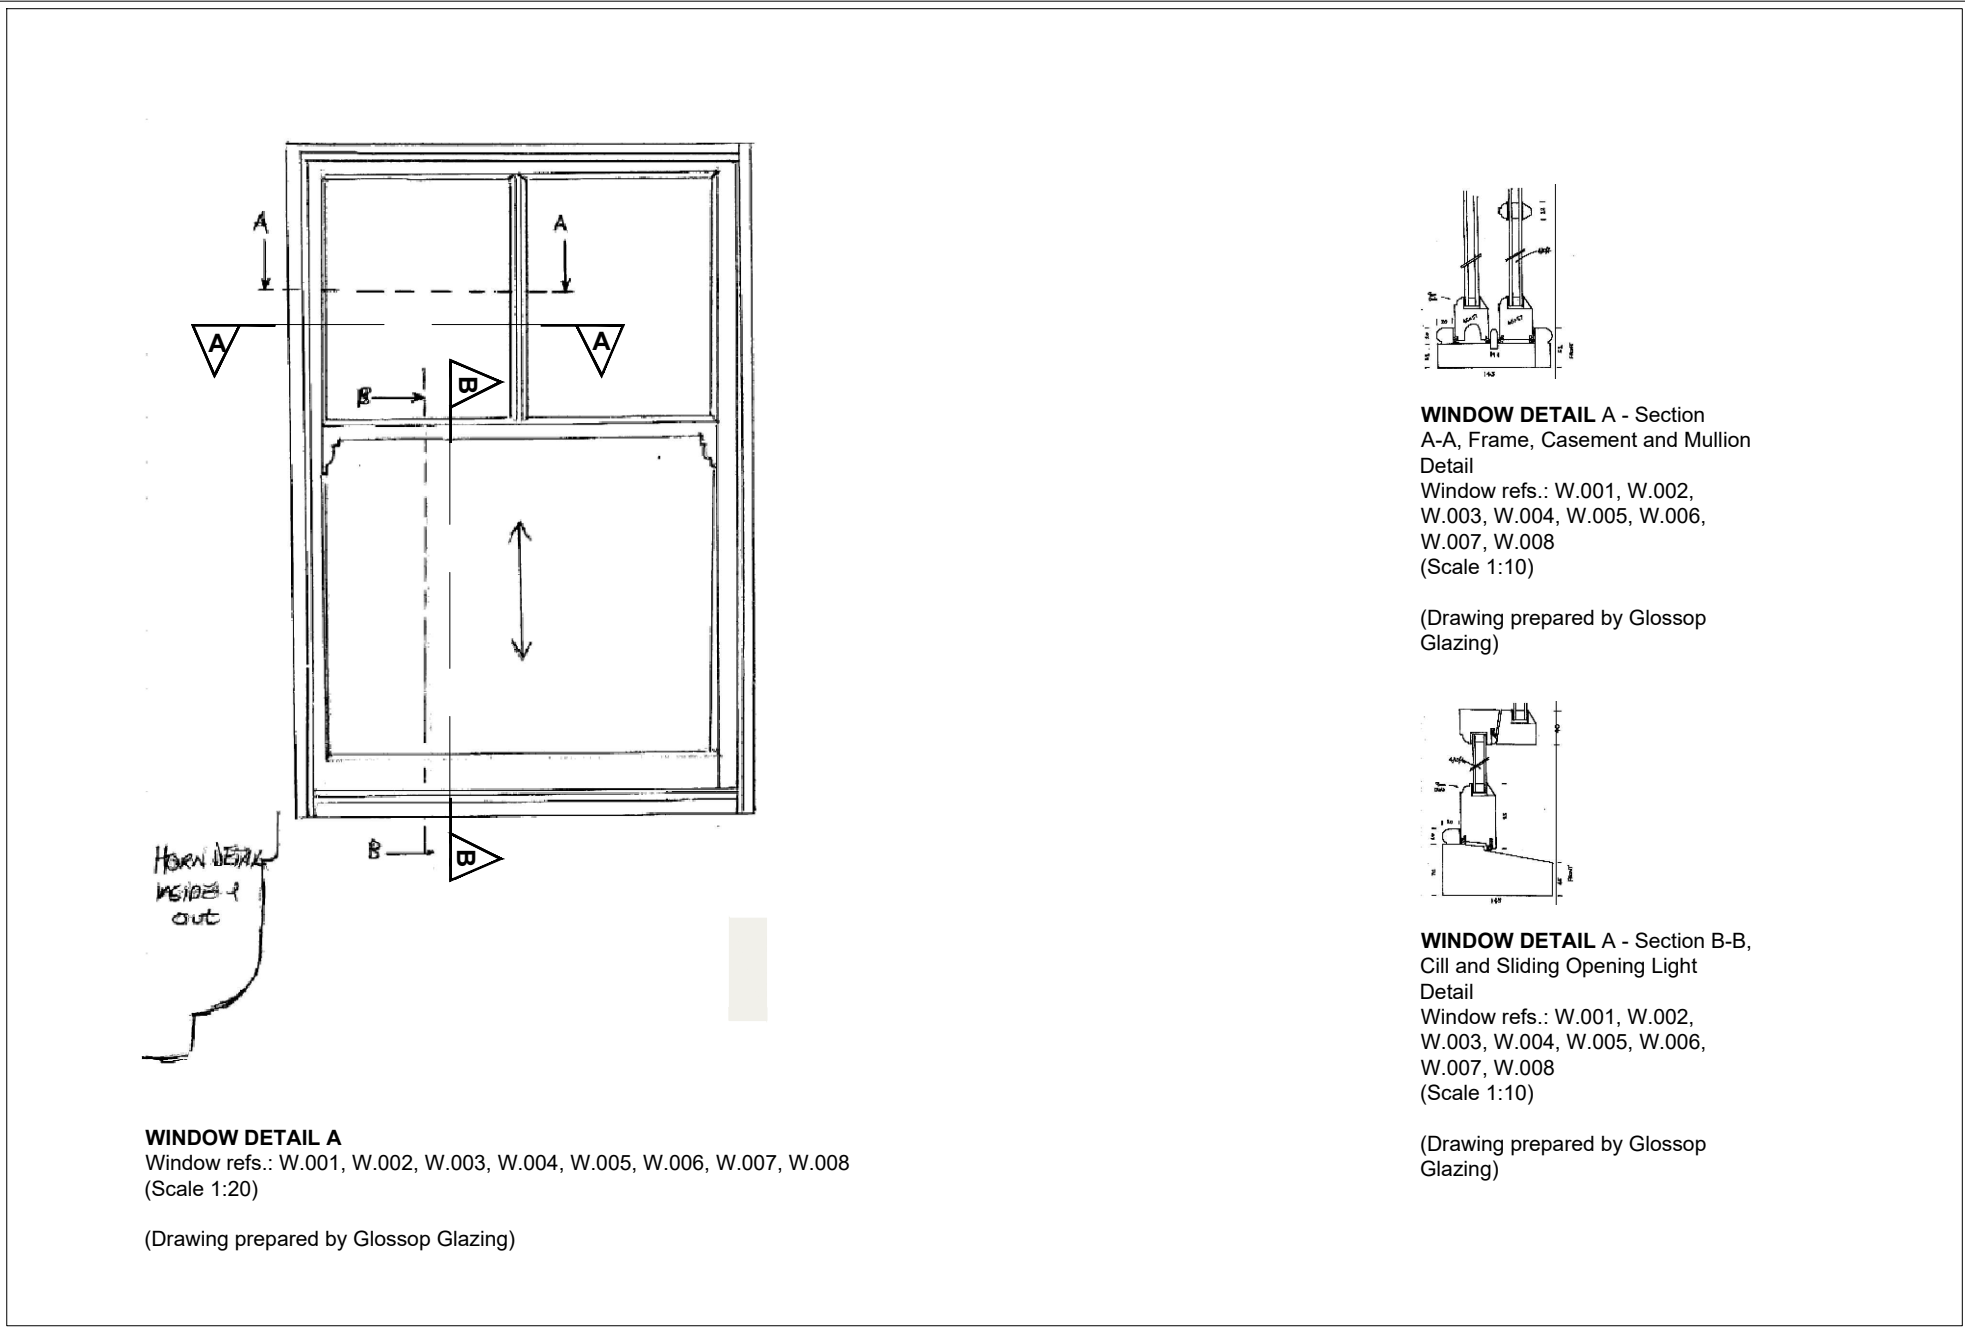

| PROPOSED DOOR AND WINDOW SCHEDULE   |   |
|---|---|
| D.001   | New fully glazed side hinged double doors and frame:<br><b>Material:</b> Timber<br><b>Frame Colour:</b> To be colour: white (RAL 9010)<br><b>Obscure Glazing:</b> Glazing to be obscured to obscurity level 5 on the Pilkington obscurity scale |
| W.001   | New glazed sliding sash window, 2no. panes to top and 1no. pane to bottom:<br><b>Material:</b> Timber<br><b>Frame Colour:</b> To be colour: white (RAL 9010)                                                                                    |
| W.002   | New glazed sliding sash window, 2no. panes to top and 1no. pane to bottom:<br><b>Material:</b> Timber<br><b>Frame Colour:</b> To be colour: white (RAL 9010)                                                                                    |
| W.003   | New glazed sliding sash window, 2no. panes to top and 1no. pane to bottom:<br><b>Material:</b> Timber<br><b>Frame Colour:</b> To be colour: white (RAL 9010)                                                                                    |
| W.004   | New glazed sliding sash window, 2no. panes to top and 1no. pane to bottom:<br><b>Material:</b> Timber<br><b>Frame Colour:</b> To be colour: white (RAL 9010)                                                                                    |
| W.005   | New glazed sliding sash window, 2no. panes to top and 1no. pane to bottom:<br><b>Material:</b> Timber<br><b>Frame Colour:</b> To be colour: white (RAL 9010)                                                                                    |
| W.006   | New glazed sliding sash window, 2no. panes to top and 1no. pane to bottom:<br><b>Material:</b> Timber<br><b>Frame Colour:</b> To be colour: white (RAL 9010)                                                                                    |
| W.007   | New glazed sliding sash window, 2no. panes to top and 1no. pane to bottom:<br><b>Material:</b> Timber<br><b>Frame Colour:</b> To be colour: white (RAL 9010)                                                                                    |
| W.008   | New glazed sliding sash window, 2no. panes to top and 1no. pane to bottom:<br><b>Material:</b> Timber<br><b>Frame Colour:</b> To be colour: white (RAL 9010)                                                                                    |
| <ul style="list-style-type: none"><li>No windows, doors or rooflights are to be replaced as part of this application other than those listed in the schedule above.</li><li>All windows and doors replaced are to receive double glazing achieving thermal requirements as per AD L and to be installed by a FENSA registered installer.</li></ul> |   |

**NOTES**  
All dimensions are to be checked on site and any discrepancies referred to the designer prior to proceeding. All levels are to be confirmed on site prior to proceeding with the work. All discrepancies between information shown on the drawing and the information shown on the specification are to be referred to the designer prior to proceeding with the works. All component sizes and references to be checked prior to the ordering of materials. Positions of existing drain runs and associated installations to be confirmed prior to proceeding and drains checked as necessary. All relevant boundary positions to be checked prior to proceeding. Any on site design changes must be reported to the designer and agreed with the relevant authority prior to proceeding. Levels shown are related to an arbitrary datum and therefore not related to ordinance datum.

|   |   |                         |
|---|---|-------------------------|
| Revision Date Details   |   |                         |
| <b>GRUNDY</b> R.A.G. RUNDY ARCHITECTURAL SERVICES LIMITED<br>ARCHITECTURAL DESIGN 30 PARK ROAD, HADFIELD, GLOSOP, DERBYSHIRE, SK12 2AH<br>TEL: 0773 501 8622 EMAIL: GRUNDY@GOSOPARCHITECTURAL.COM |   |                         |
| Project:   | Proposed Window and Door Replacement at:<br>The Old Co-operative Building<br>Old Glossop<br>Glossop<br>Derbyshire<br>Sylvia Green |                         |
| Client:   | Sylvia Green   |                         |
| Drawing Title:   | PROPOSED DETAILS<br>(For App. Ref. HPK/2021/0562, Conditions No'd.<br>3 and 4)                                                    |                         |
| Drawn by:   | R.G.   | Date: 8th August 2022   |
| Drawing No.:   | 2131.04   | Scale: Elevs: 1:50 @ A1 |
| Revision:   |   | Details: as shown @ A1  |

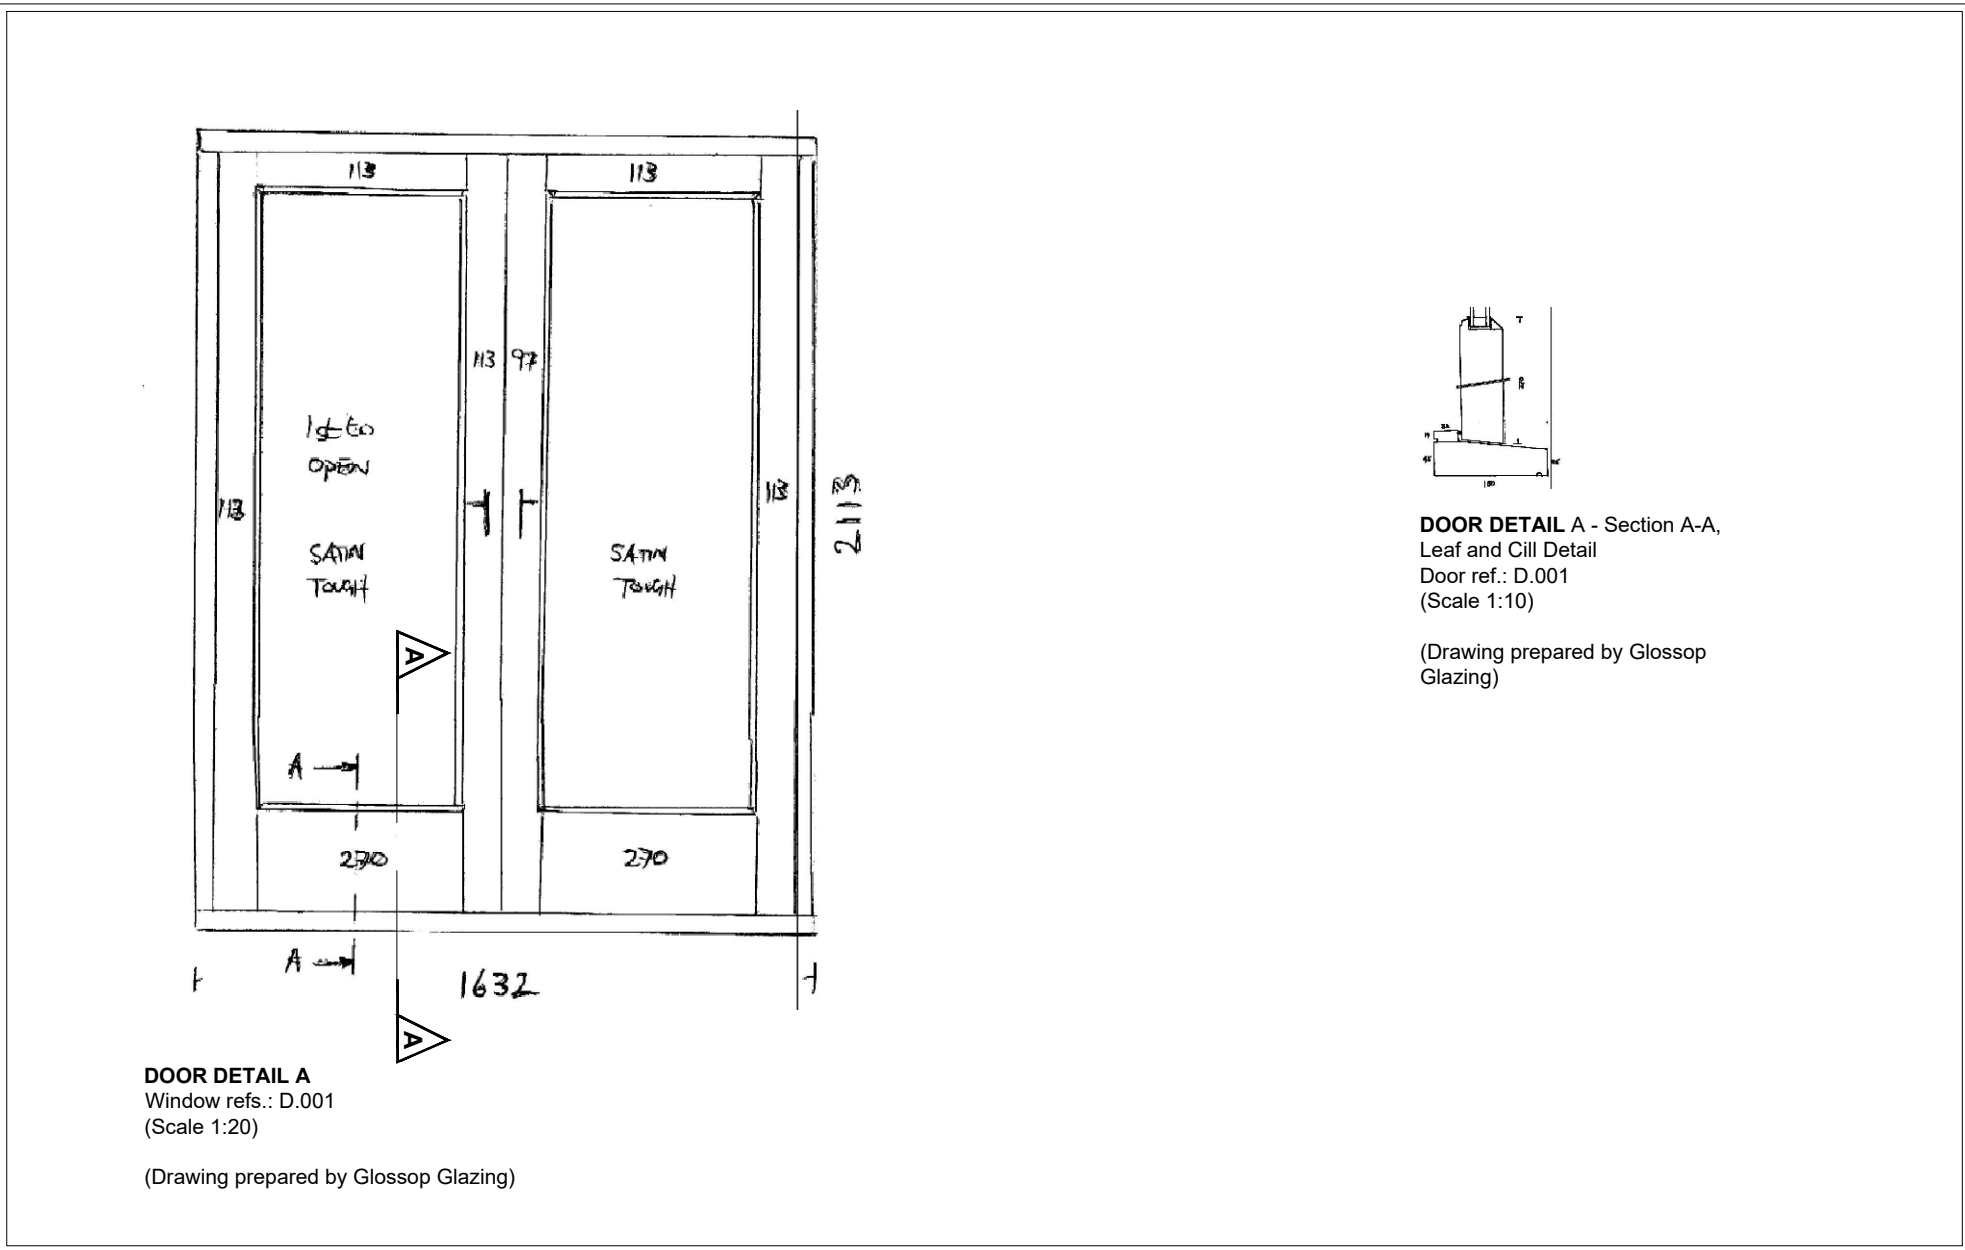