
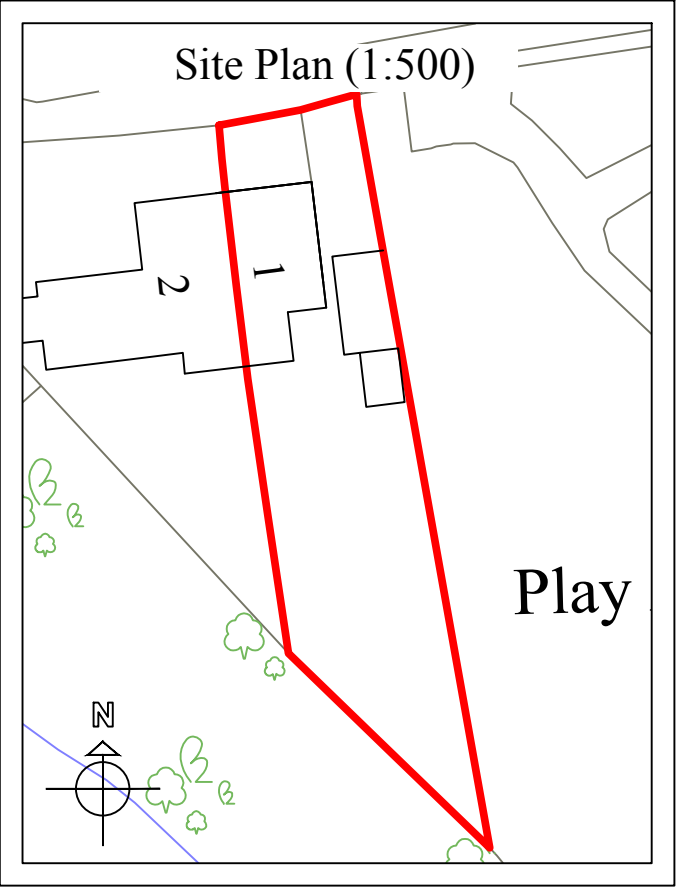
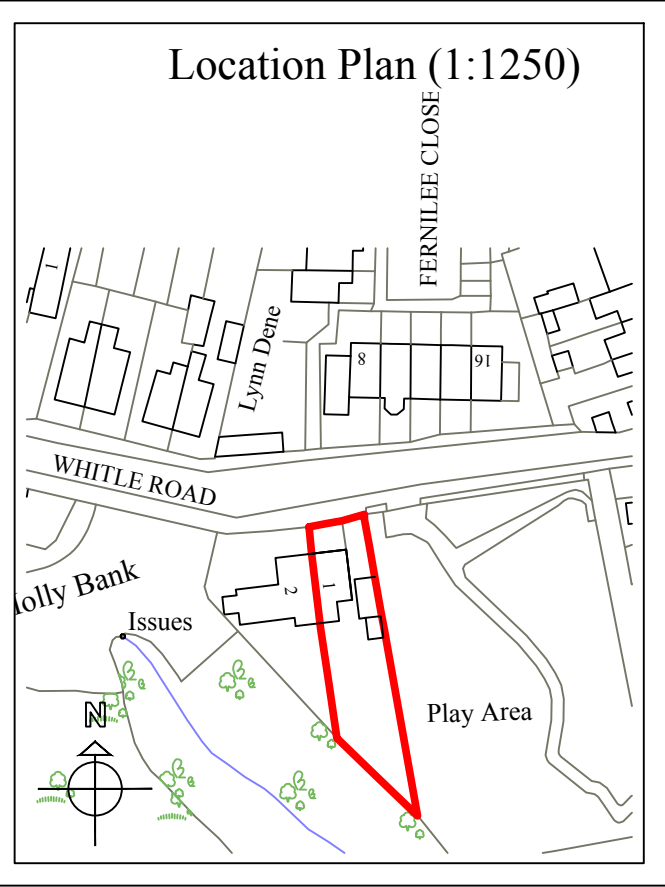
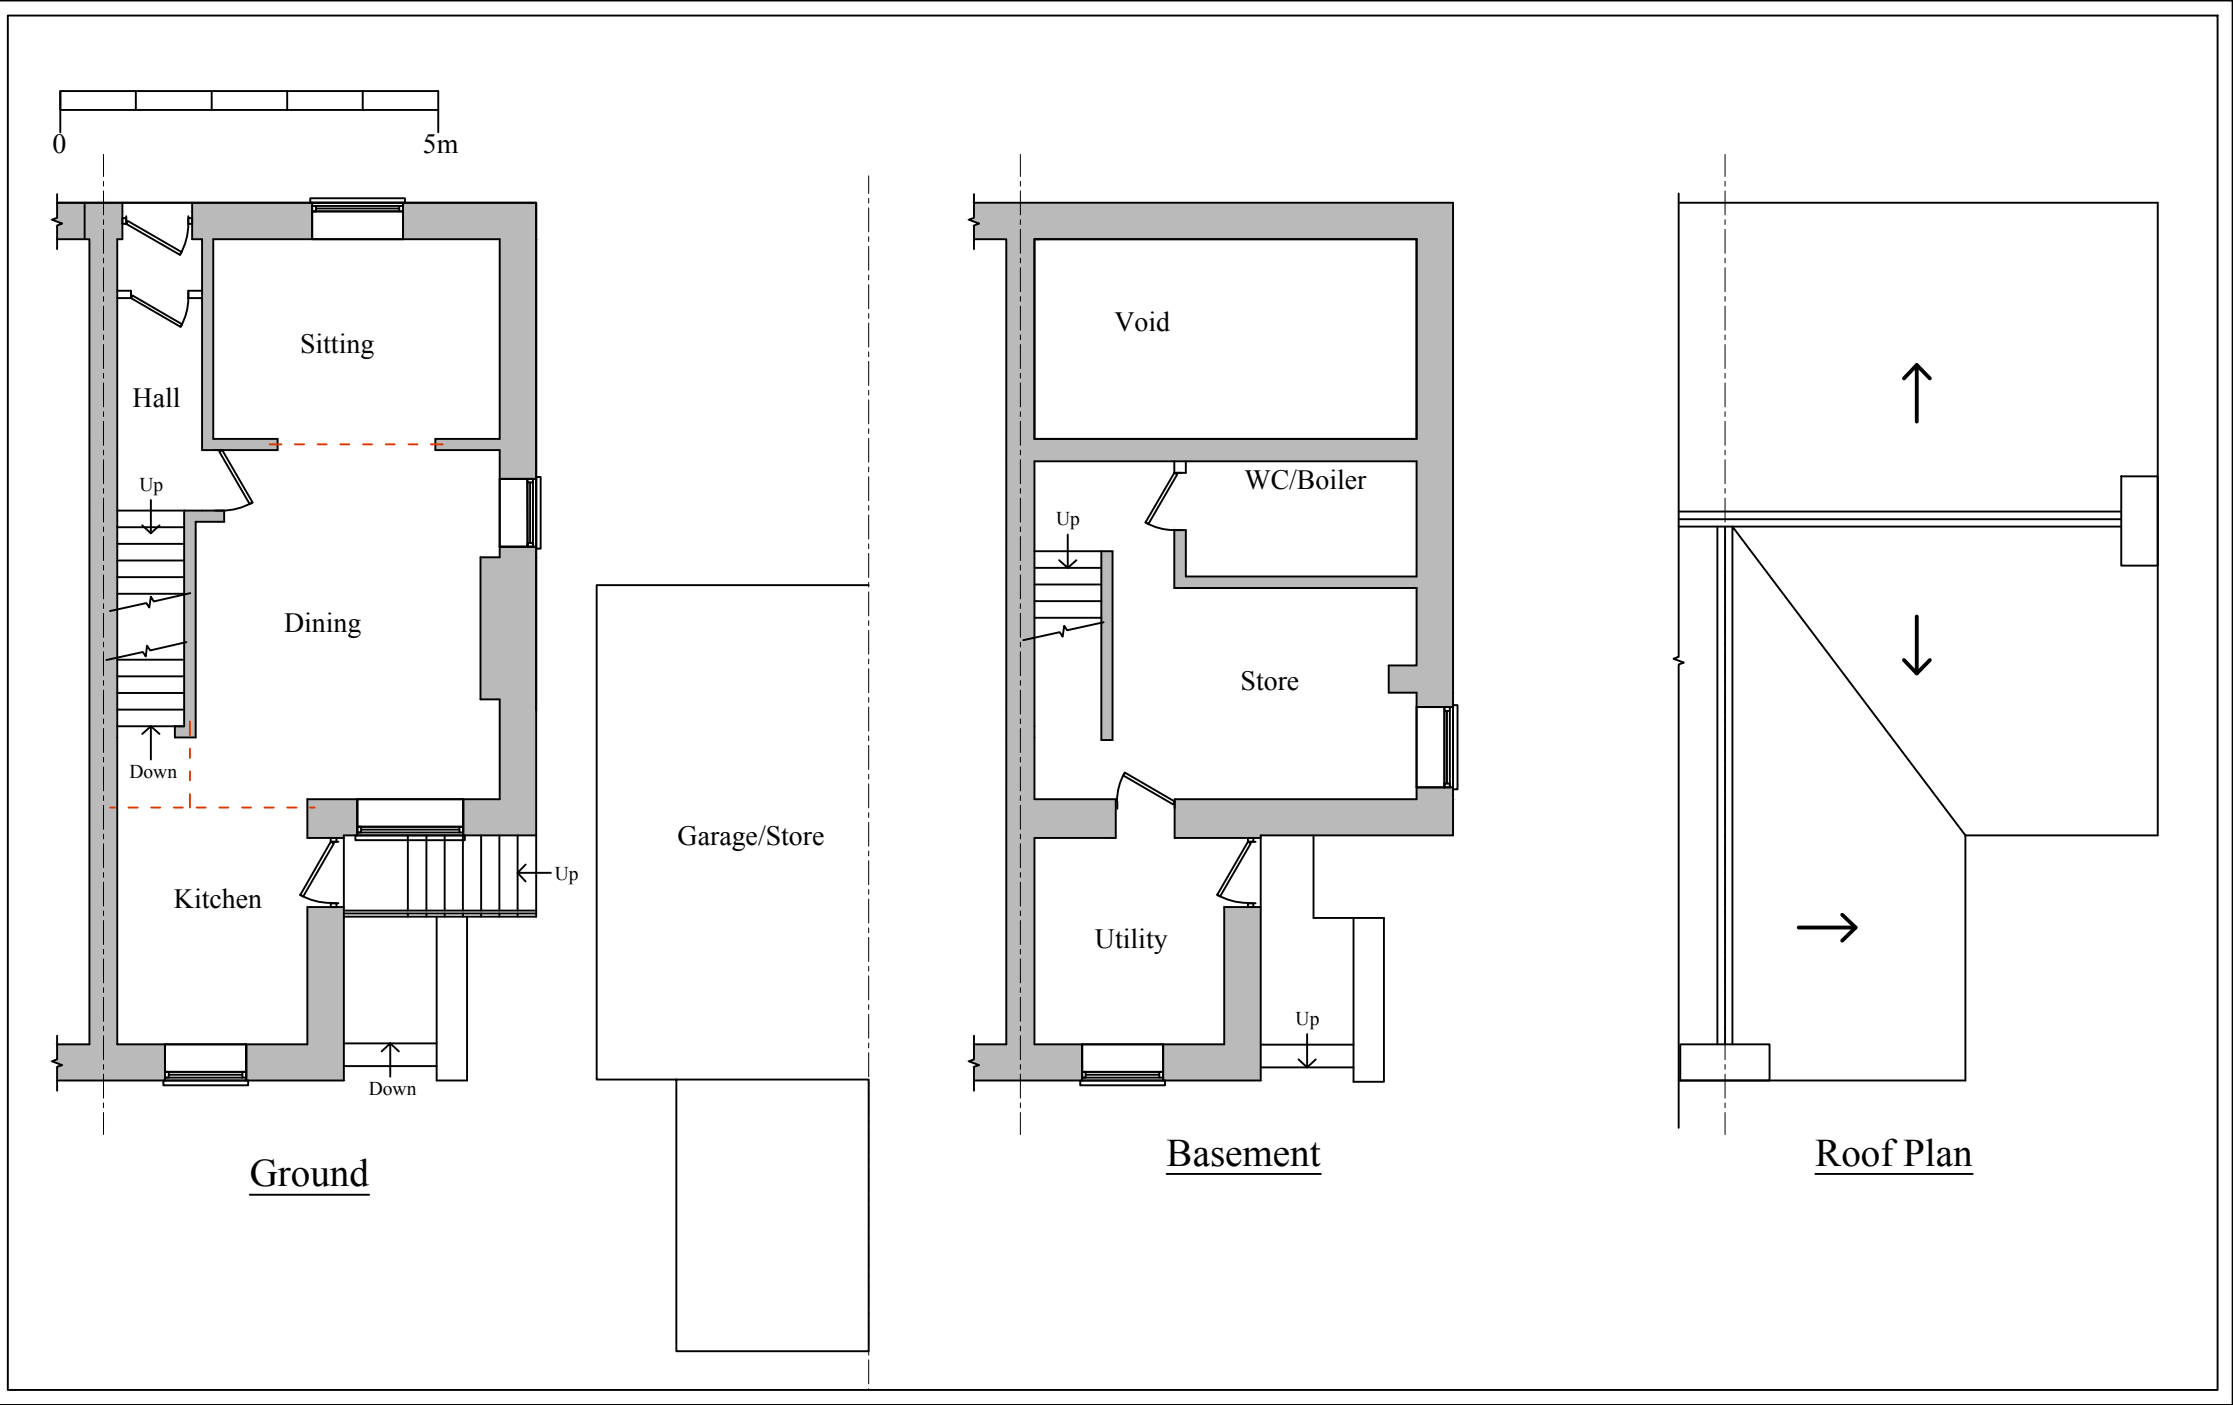


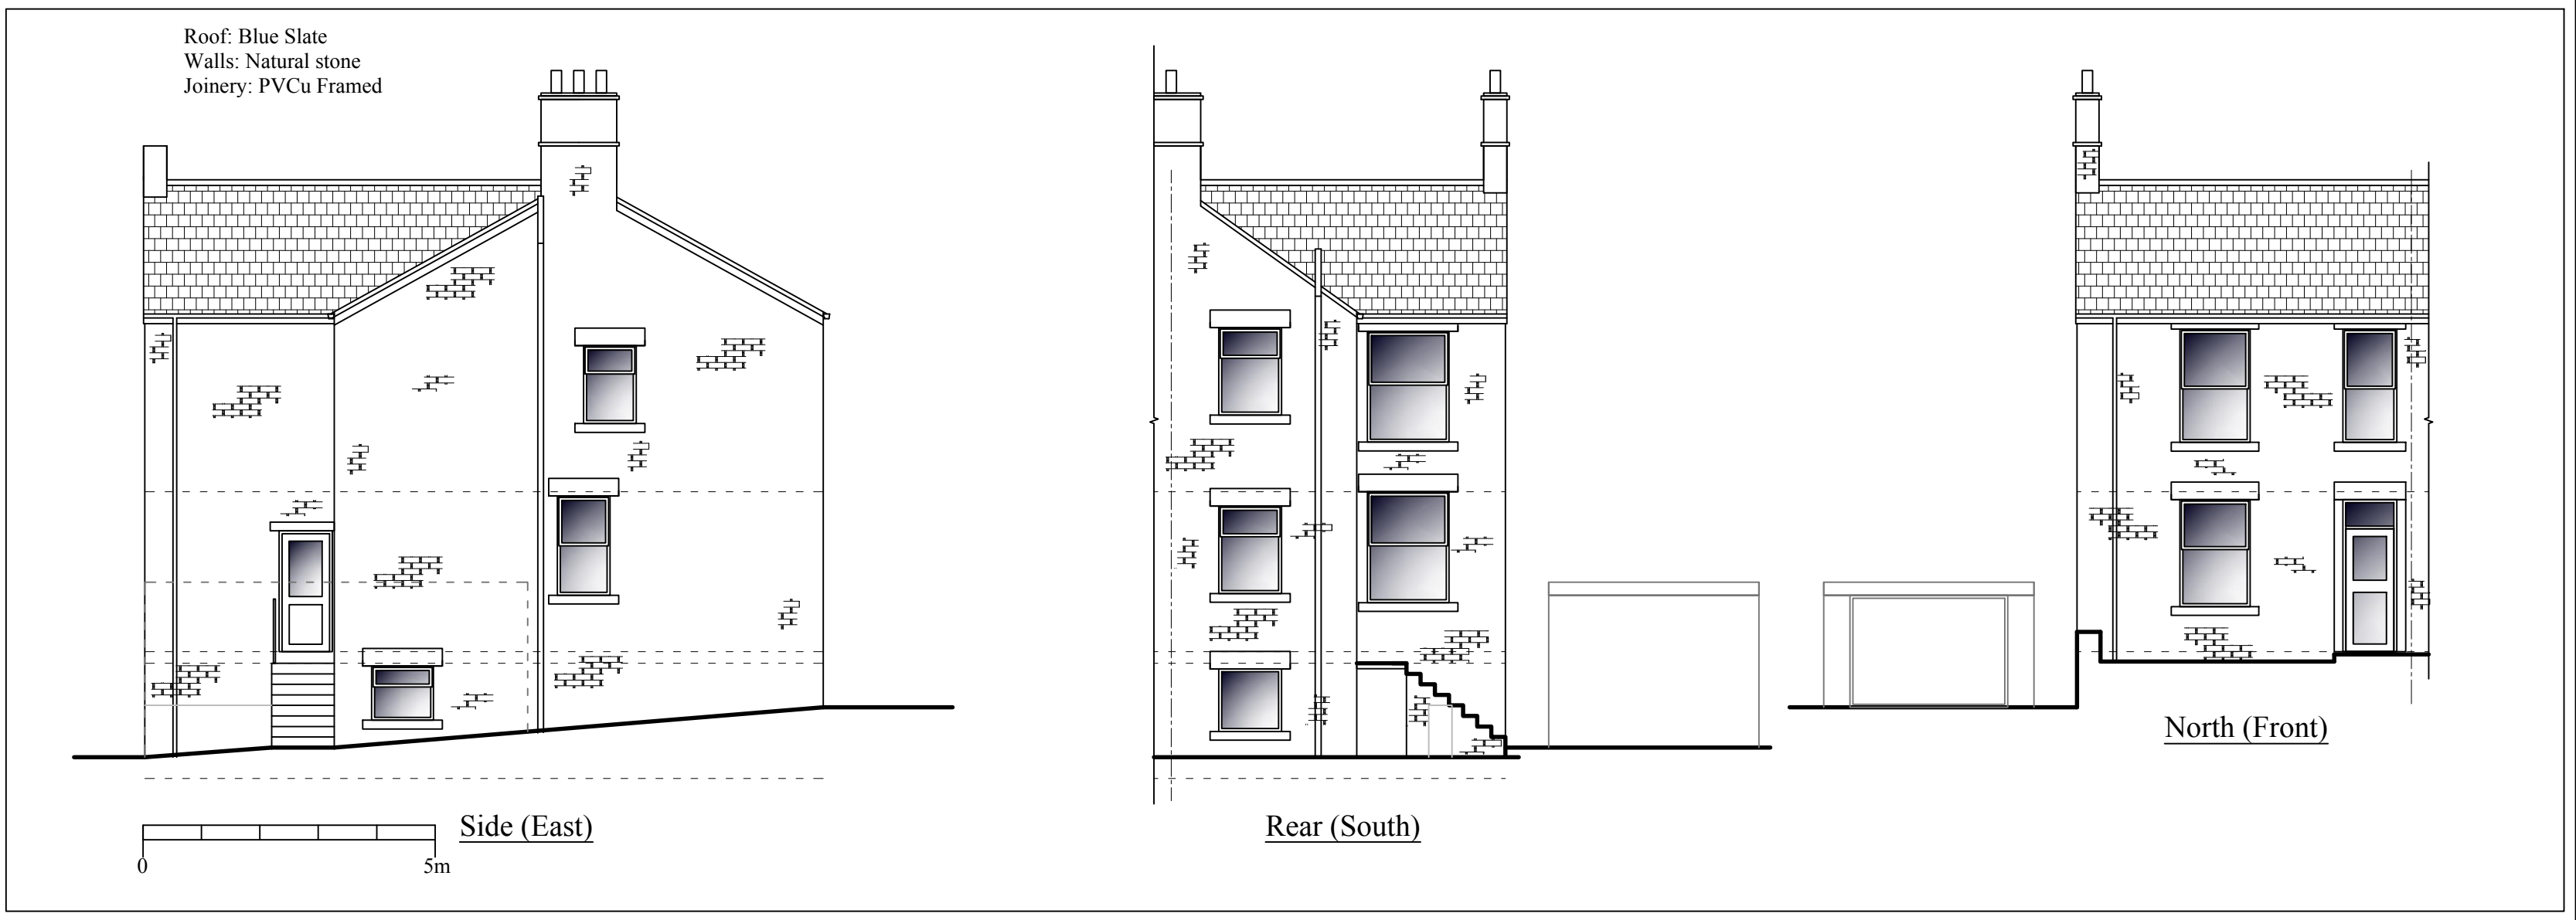

Planning

This drawing is the Copyright of SJ Design Limited.
All dimensions must be checked on site.
All materials and workmanship are to be in accordance with prevailing British Standards, Code of Practice, Building Regulations, manufacturers and Education recommendations and all to the complete satisfaction of SJ Design Limited.

SJ
DESIGN LTD

Building Design & Surveying Consultants
The Old Co-Op Building, Church Street,
Hayfield, High Peak SK22 3JE
Tel: 01663 742903 Fax: 01663 751247
Mobile: 07984 007 087 Email: info@sjdesign.net
www.sjdesign.net

Client: Vikki and Nick Ewan
Job Title: Proposed extensions and alterations at 1 Hollybank, Whittle Road, New Mills, High Peak, SK22 4EH

Drawing Title: Plans as Existing

Scale 1:100; @A2 unless marked
Date April 2021 Drawn by SJ

Drawing No. 101 Rev. -