
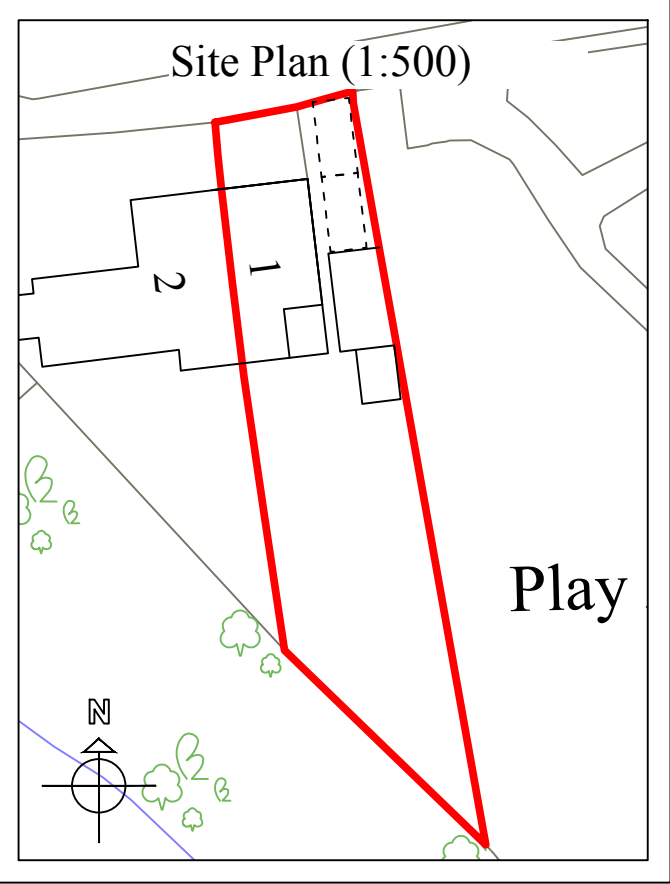
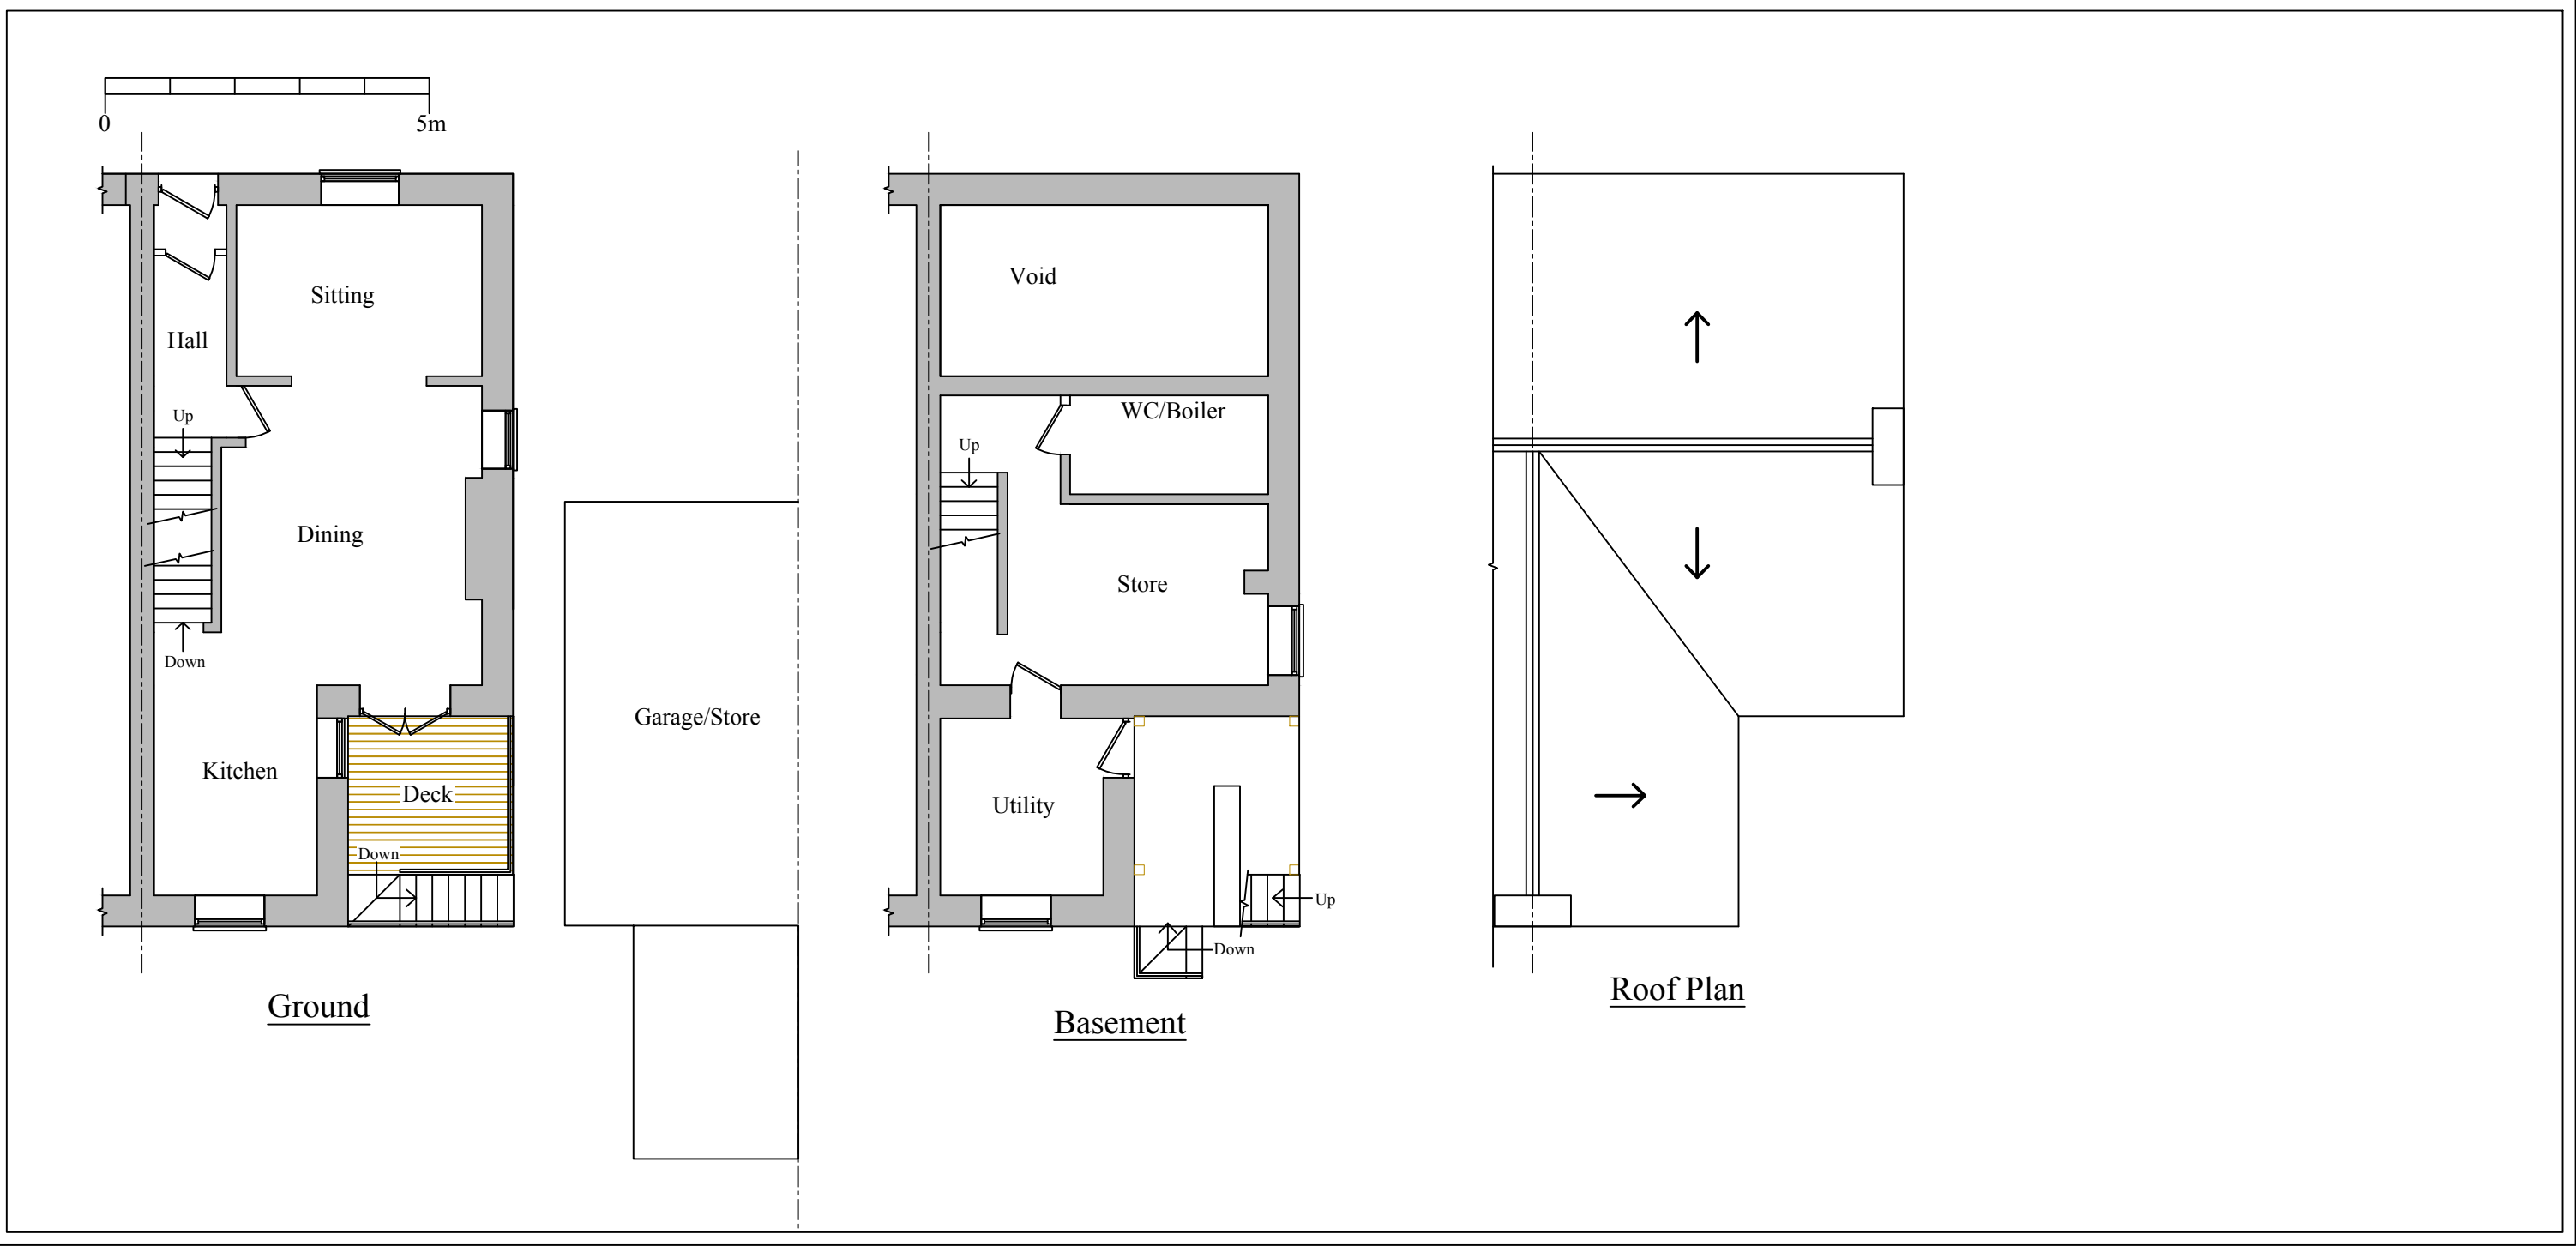


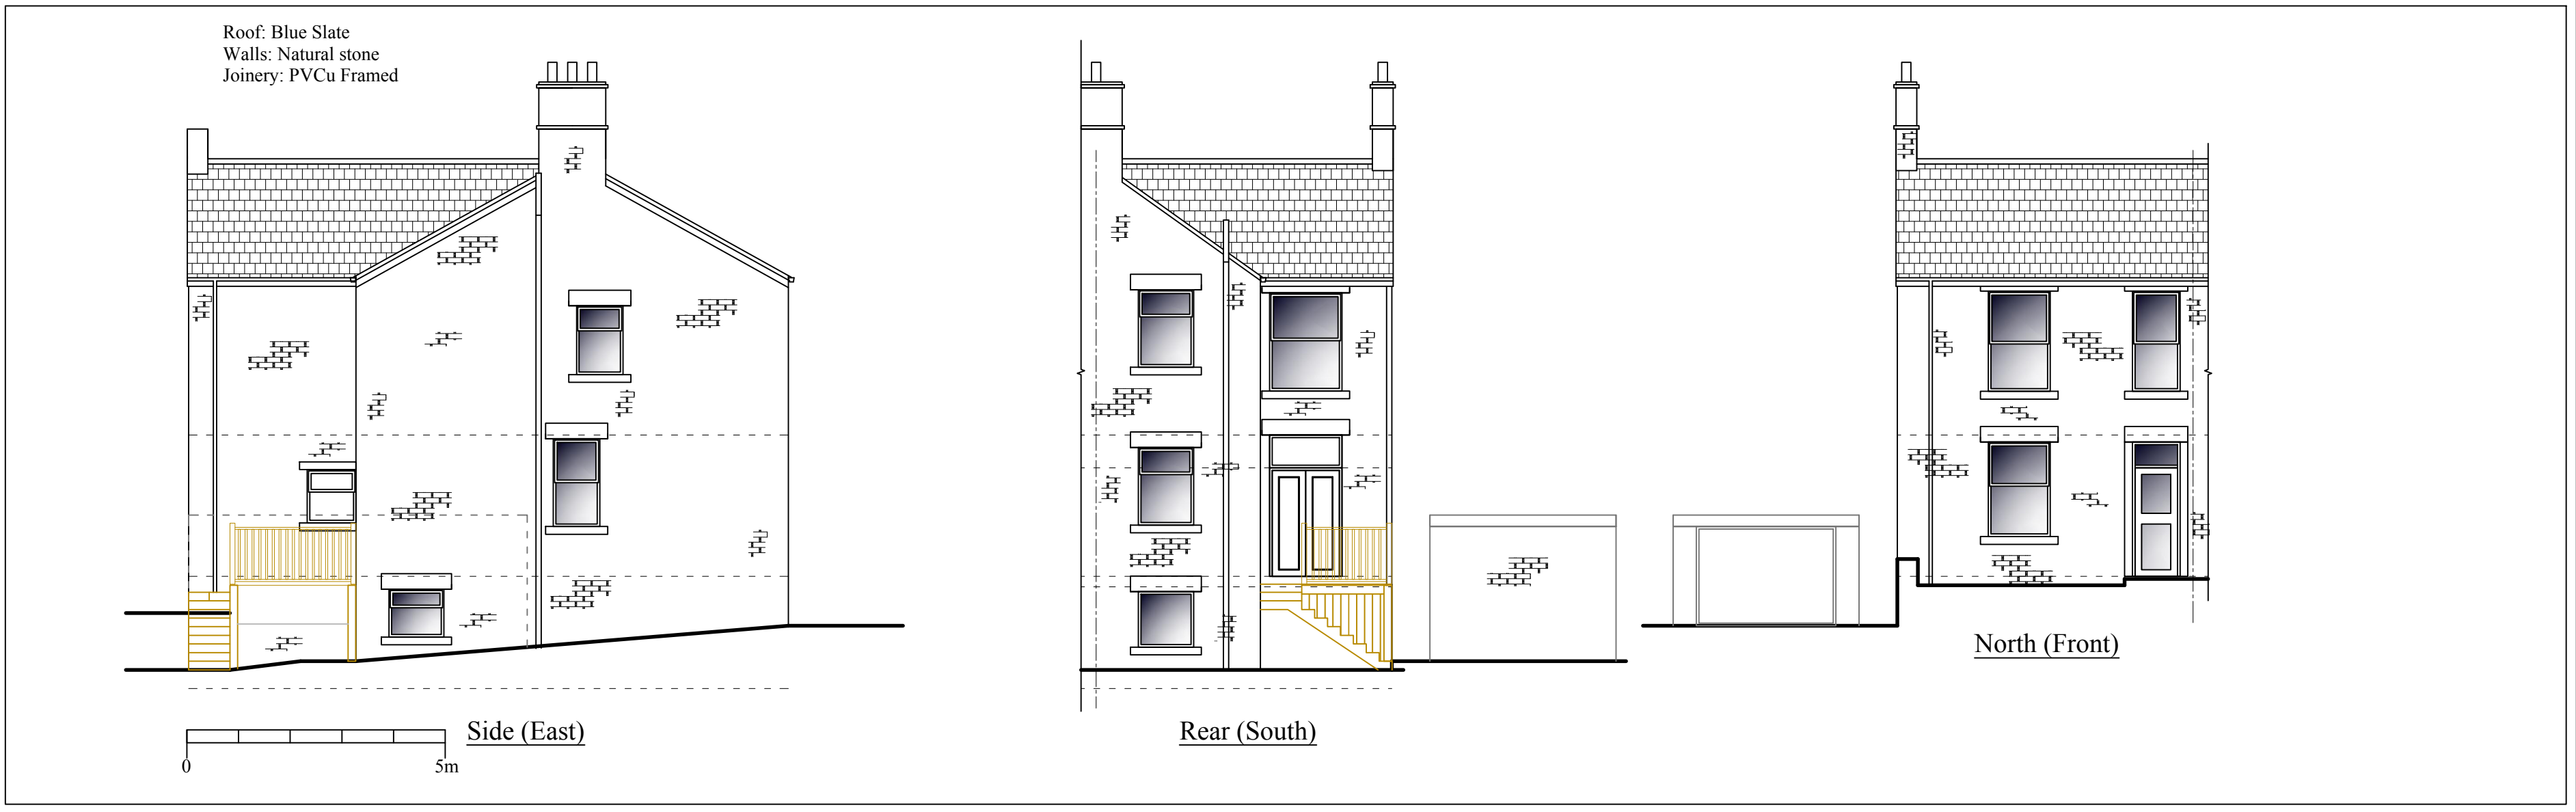

Planning

This drawing is the Copyright of SJ Design Limited.
All dimensions must be checked on site.
All materials and workmanship are to be in accordance with prevailing British Standards, Code of Practice, Building Regulations, manufacturers and education recommendations and all to the complete satisfaction of SJ Design Limited.

SJ
DESIGN LTD

Building Design & Surveying Consultants
The Old Co-Op Building, Church Street,
Hayfield, High Peak SK22 2JE
Tel: 01663 742903 Fax: 01663 751247
Mobile: 07984 007 087 Email: info@sjdesign.net
www.sjdesign.net

Client: **Vikki and Nick Ewan**

Job Title: Proposed extensions and alterations at
1 Hollybank
Whittle Road
New Mills
High Peak
SK22 4EH

Drawing Title: **Plans as Proposed**

Scale 1:100; @A2 unless marked

Date July 2022 Drawn by: SJ

Drawing No. 200	Rev. -
--------------------	-----------