




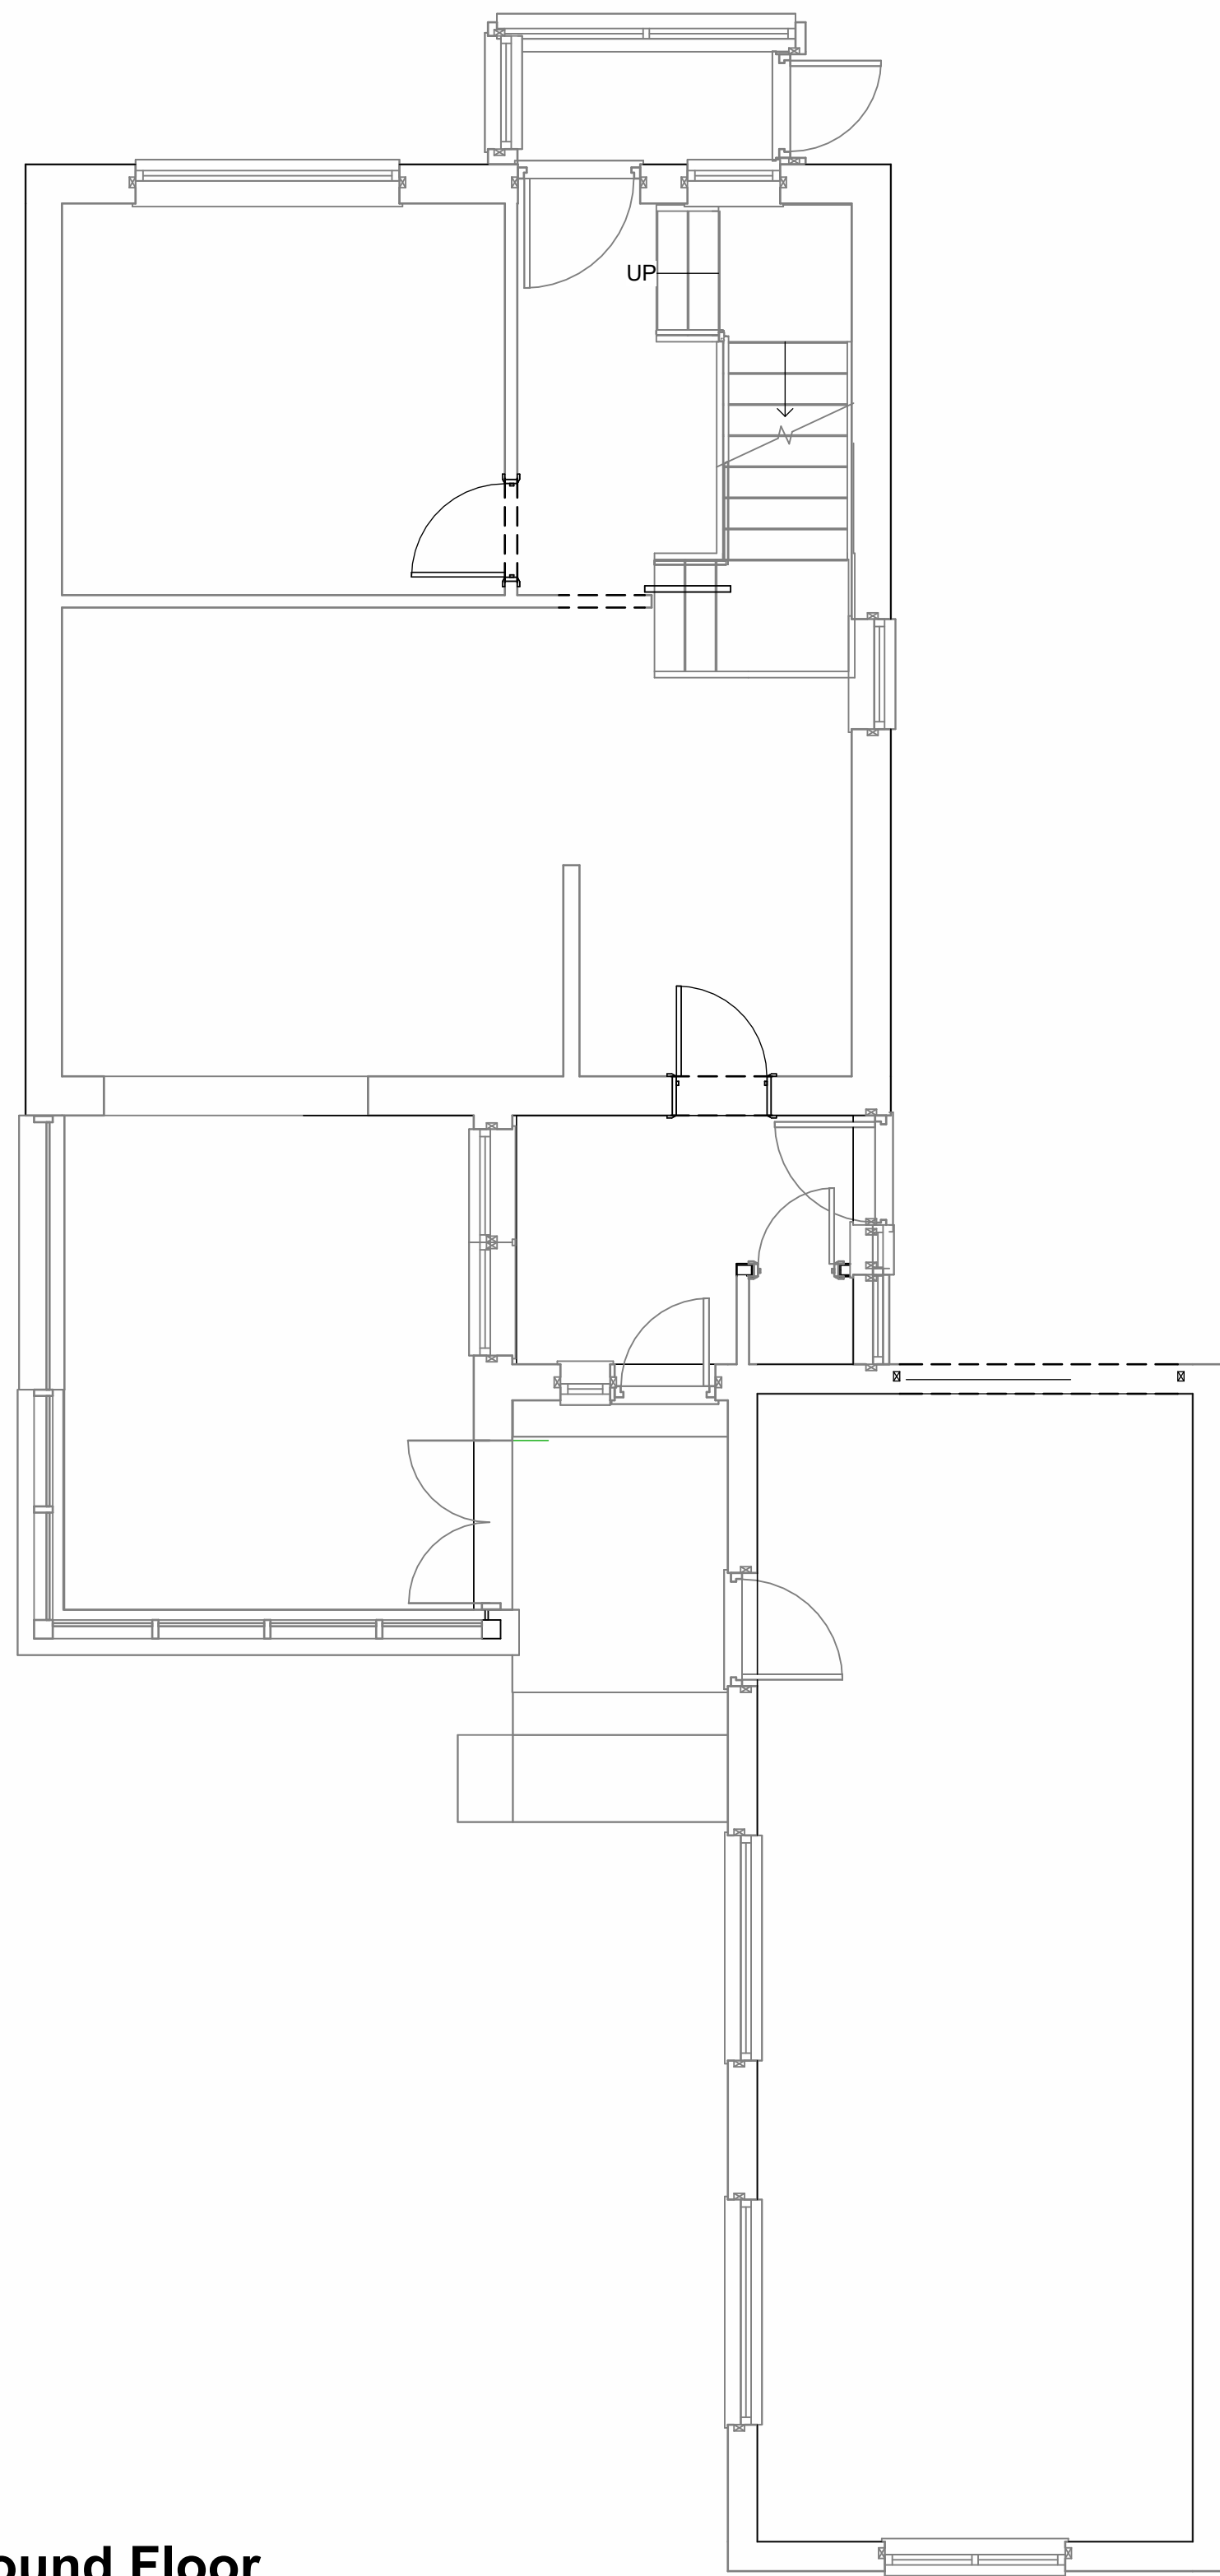


Ground Floor
1 : 50

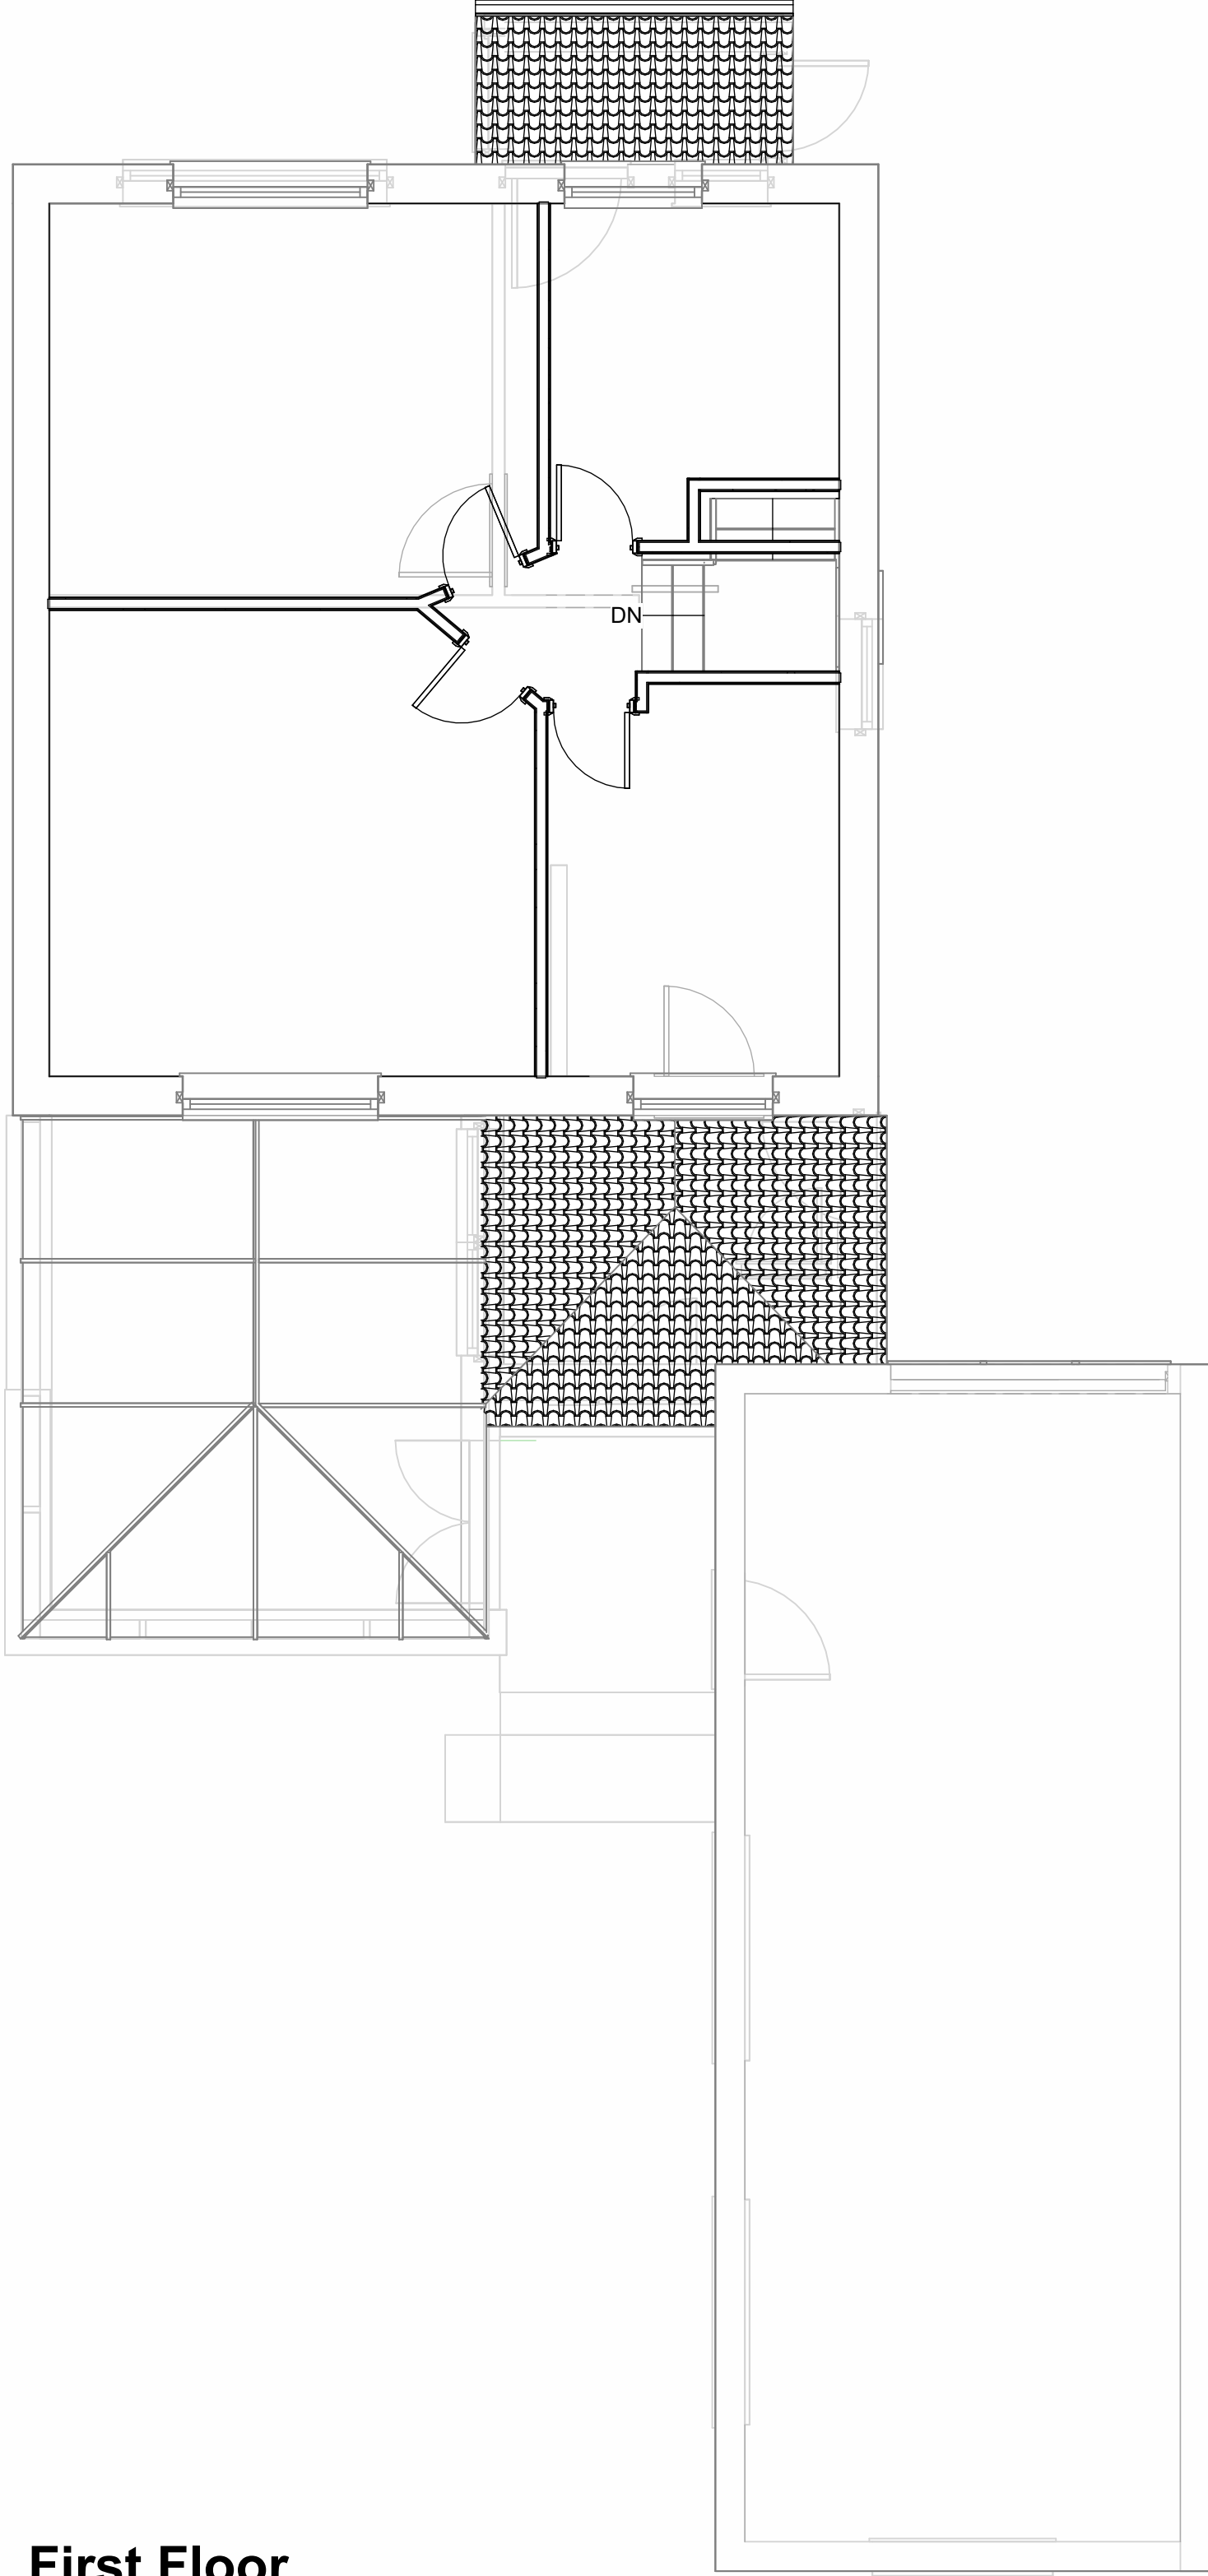

First Floor
1 : 50

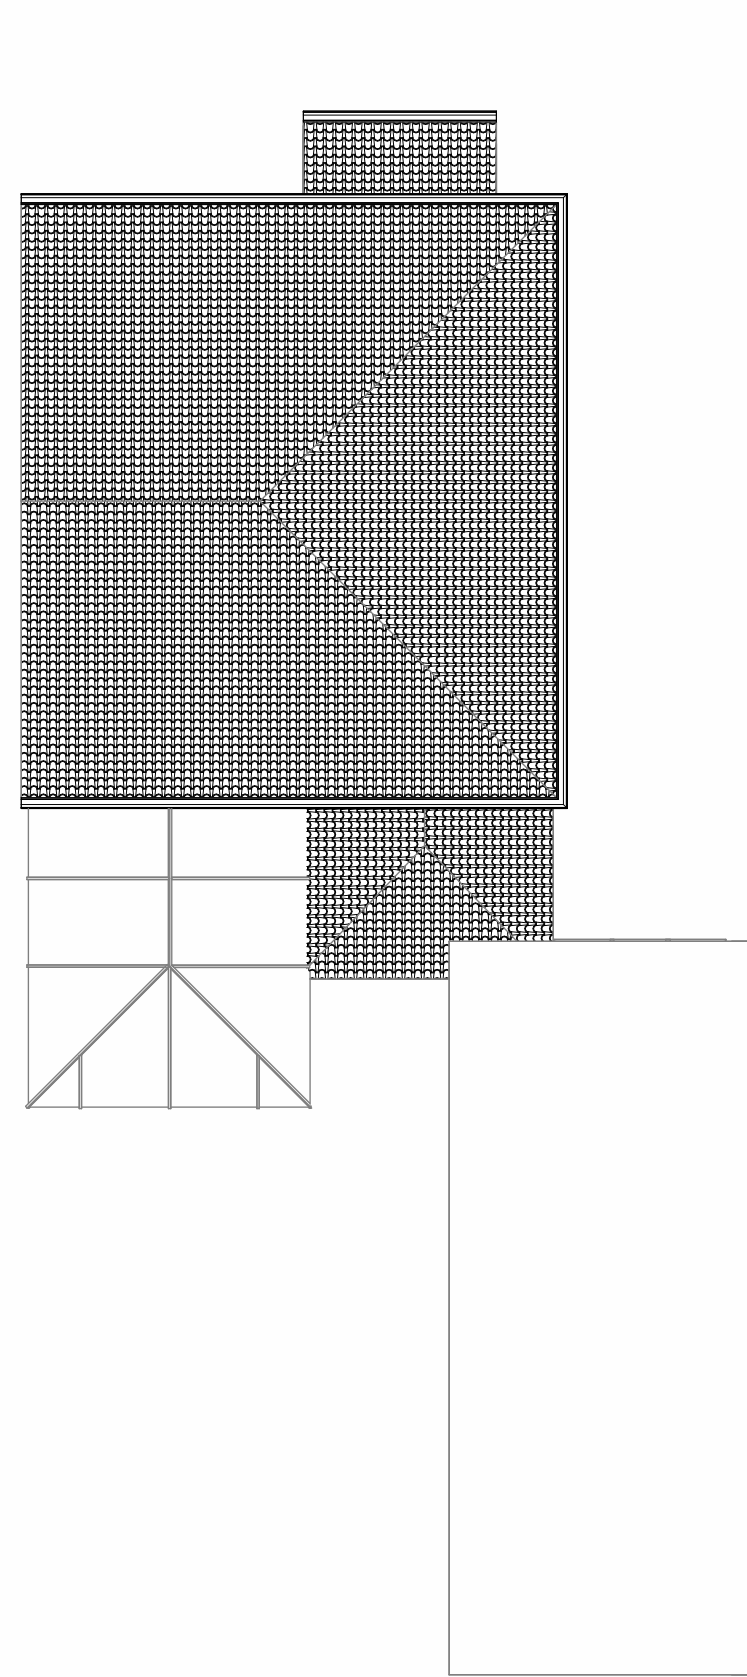

Roof
1 : 100

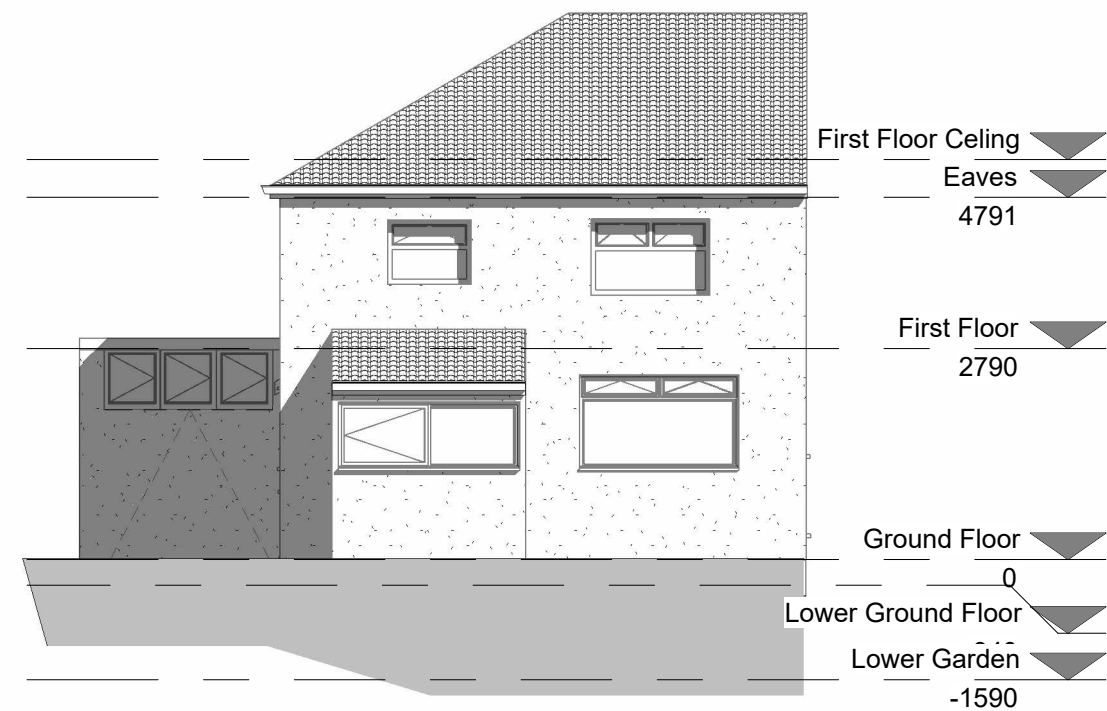

North West
1 : 100



South East
1 : 100



South West
1 : 100

existing plans and elevations
104 BROWN EDGE ROAD, BUXTON
planning issue



BSc (Hons) Architectural Technology
t: +44(0)7957 314 229
e : mikeyfoulkes@hotmail.com

Client:
Mr & Mrs Goddard

Drawing no:
CGPL-002

Revision no:

Scale: (@A1)
As indicated

Checked: MJF

Date: 25/7/22

© Copyright MJF Architectural Design 2022.
Drawings are the intellectual property of MJF Architectural Design and must not be copied, duplicated or communicated to any third party without prior written consent of MJF Architectural Design. All rights reserved

All dimensions to be checked on site with any discrepancies to be checked with designer prior to construction.