

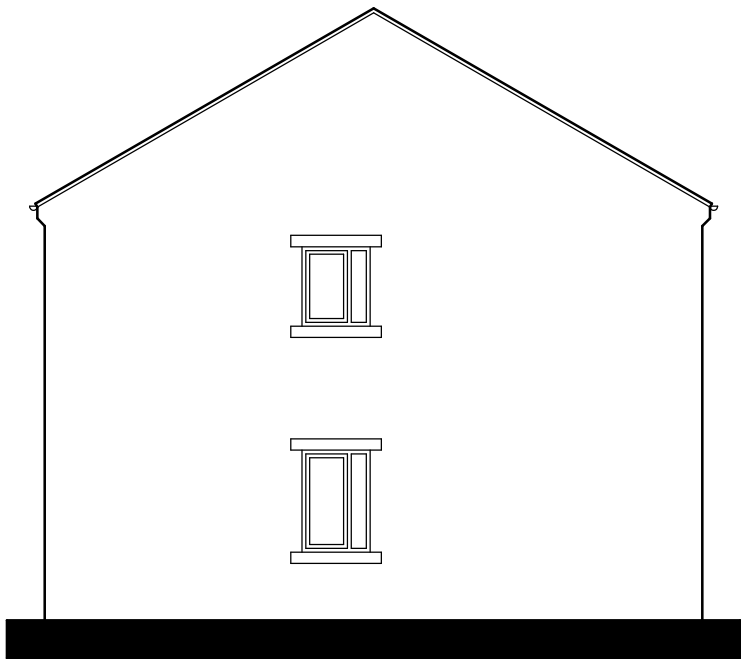
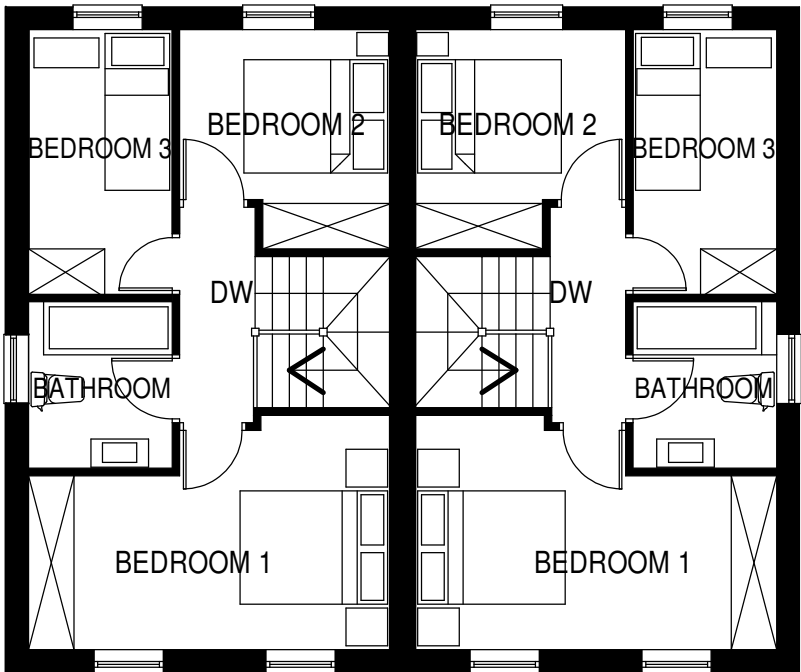
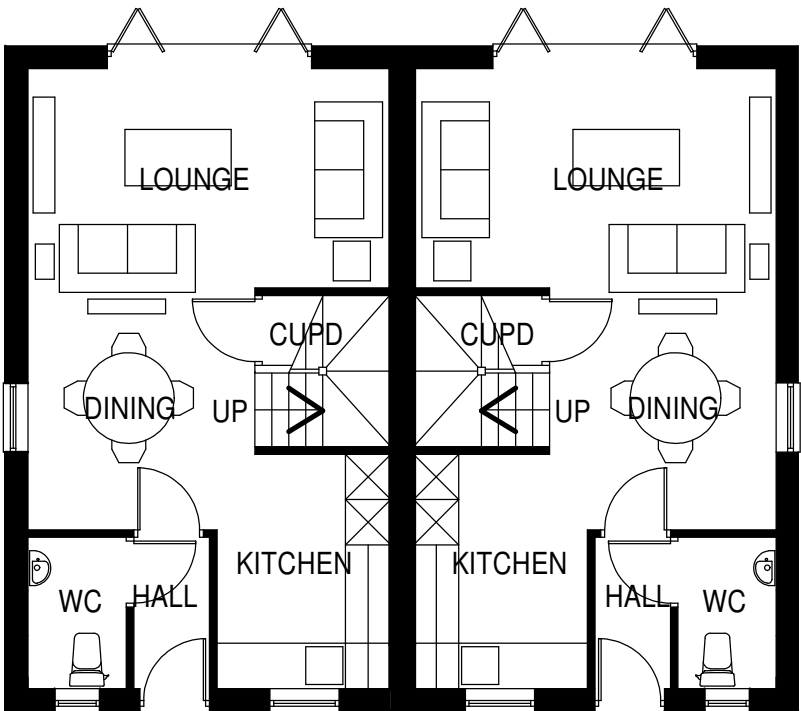


TYPE CWG PLOTS 22 & 23 79M2 / 857 SQ FT GI

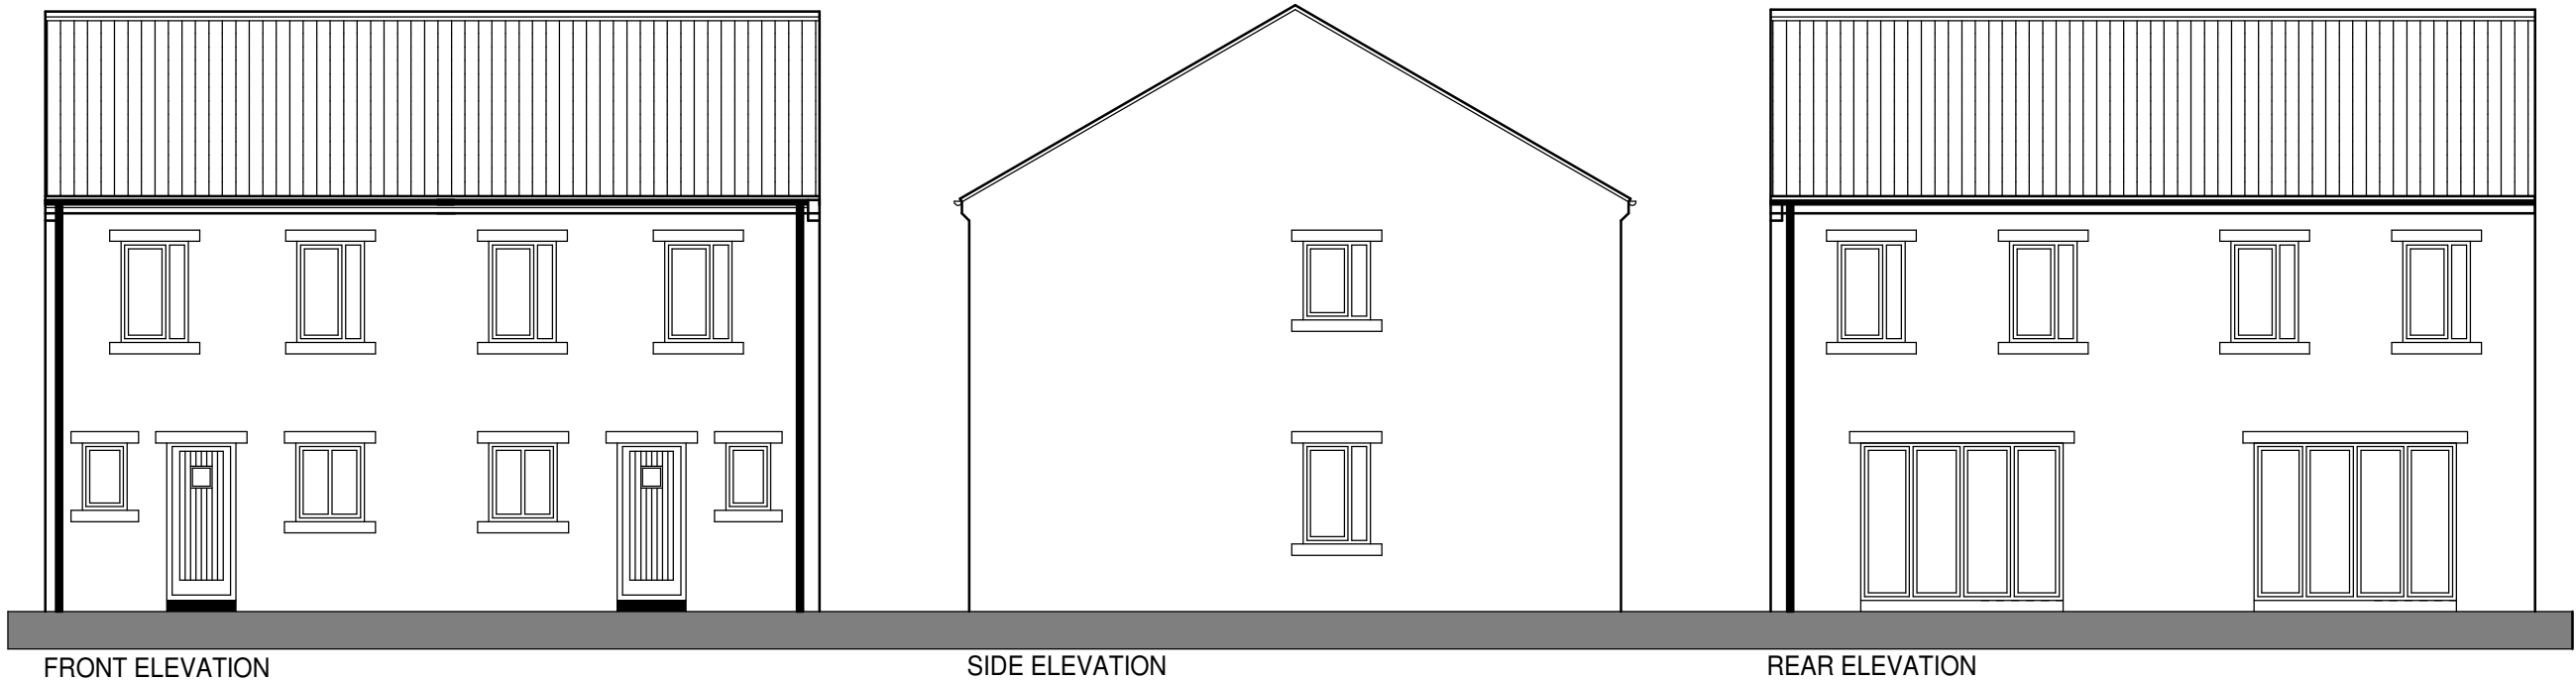

SIDE ELEVATION

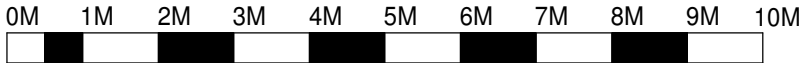

SCALE BAR 1 : 100

CLIENT	OPULWOOD DEVELOPMENTS
DRAWING TITLE	PLANNING DRAWING CWG9 PLOTS 22 TO 23
PROJECT:	PROPOSED DEVELOPMENT AT THE FORMER CHARLESTOWN WORKS CHARLESTOWN ROAD GLOSSOP
DRAWING No	022 / 035 / CW9
DRAWING DATE	AUGUST 2022
DRAWN BY	IKB
SCALE	1:100 @A3



BARRATON
DESIGN STUDIO

BARRATON DESIGN STUDIO
UNIT 1
BRANCROFT FARM
BAWTRY ROAD
AUSTERFIELD
DONCASTER
SOUTH YORKSHIRE
DN10 6EZ
TEL: 01302 : 771188
EMAIL: ian@barratondesign.com