
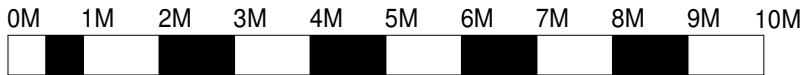
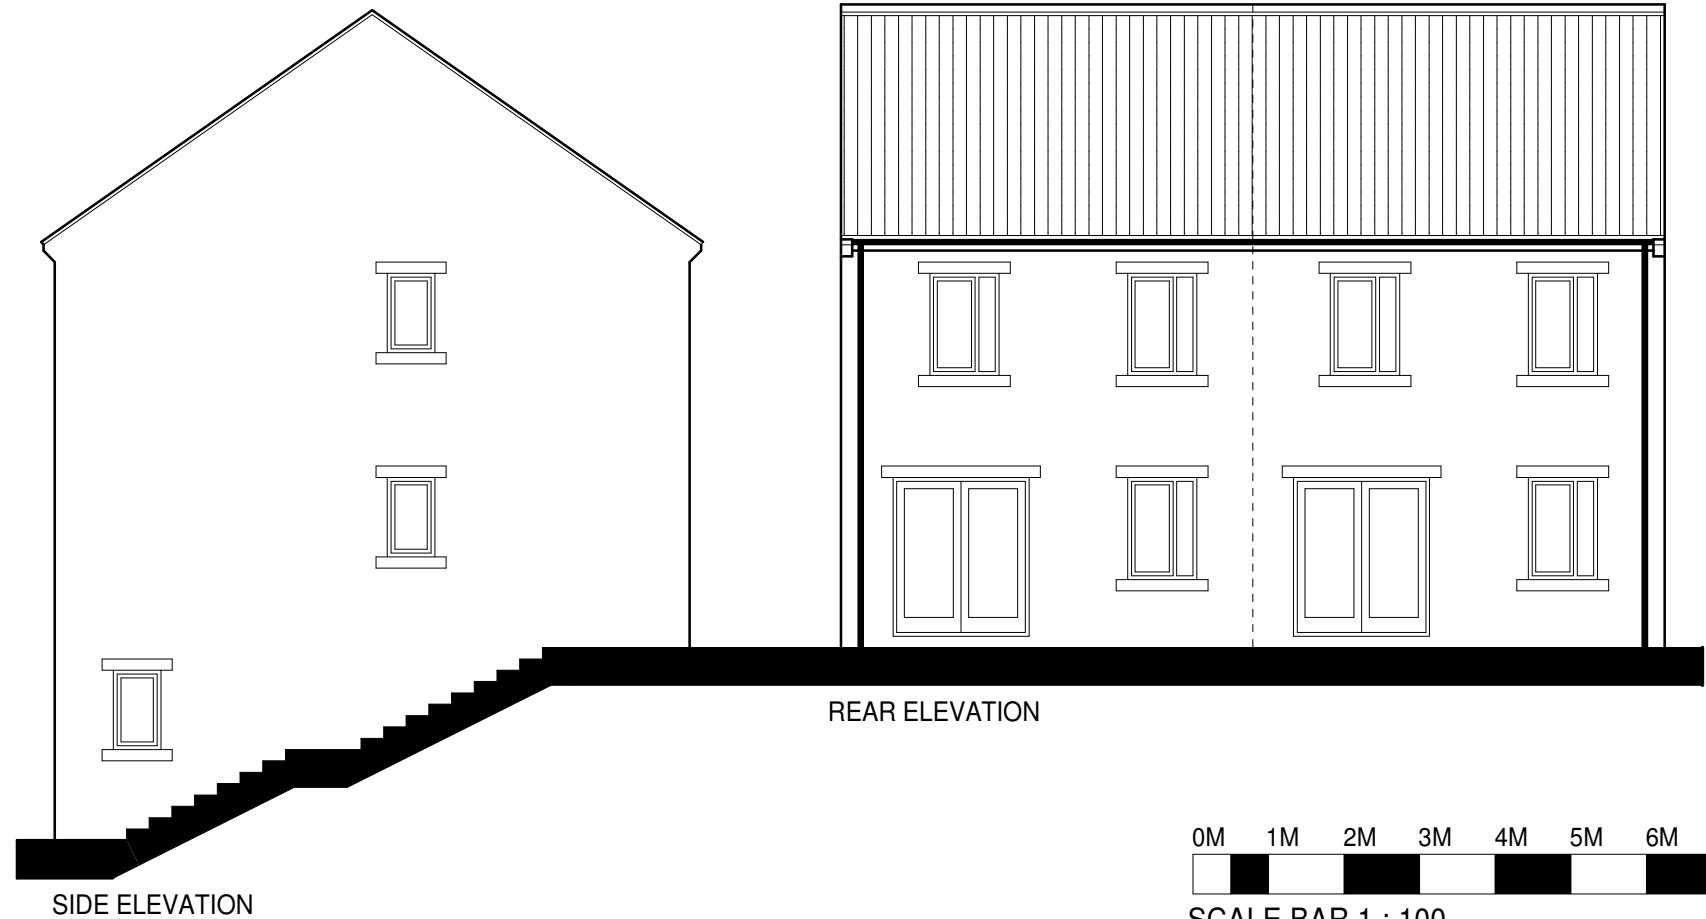


TYPE CWG2TE 3 BEDROOM 3 BLOCK TERRACED HOUSE 101M2 / 1095 SQ FT GI

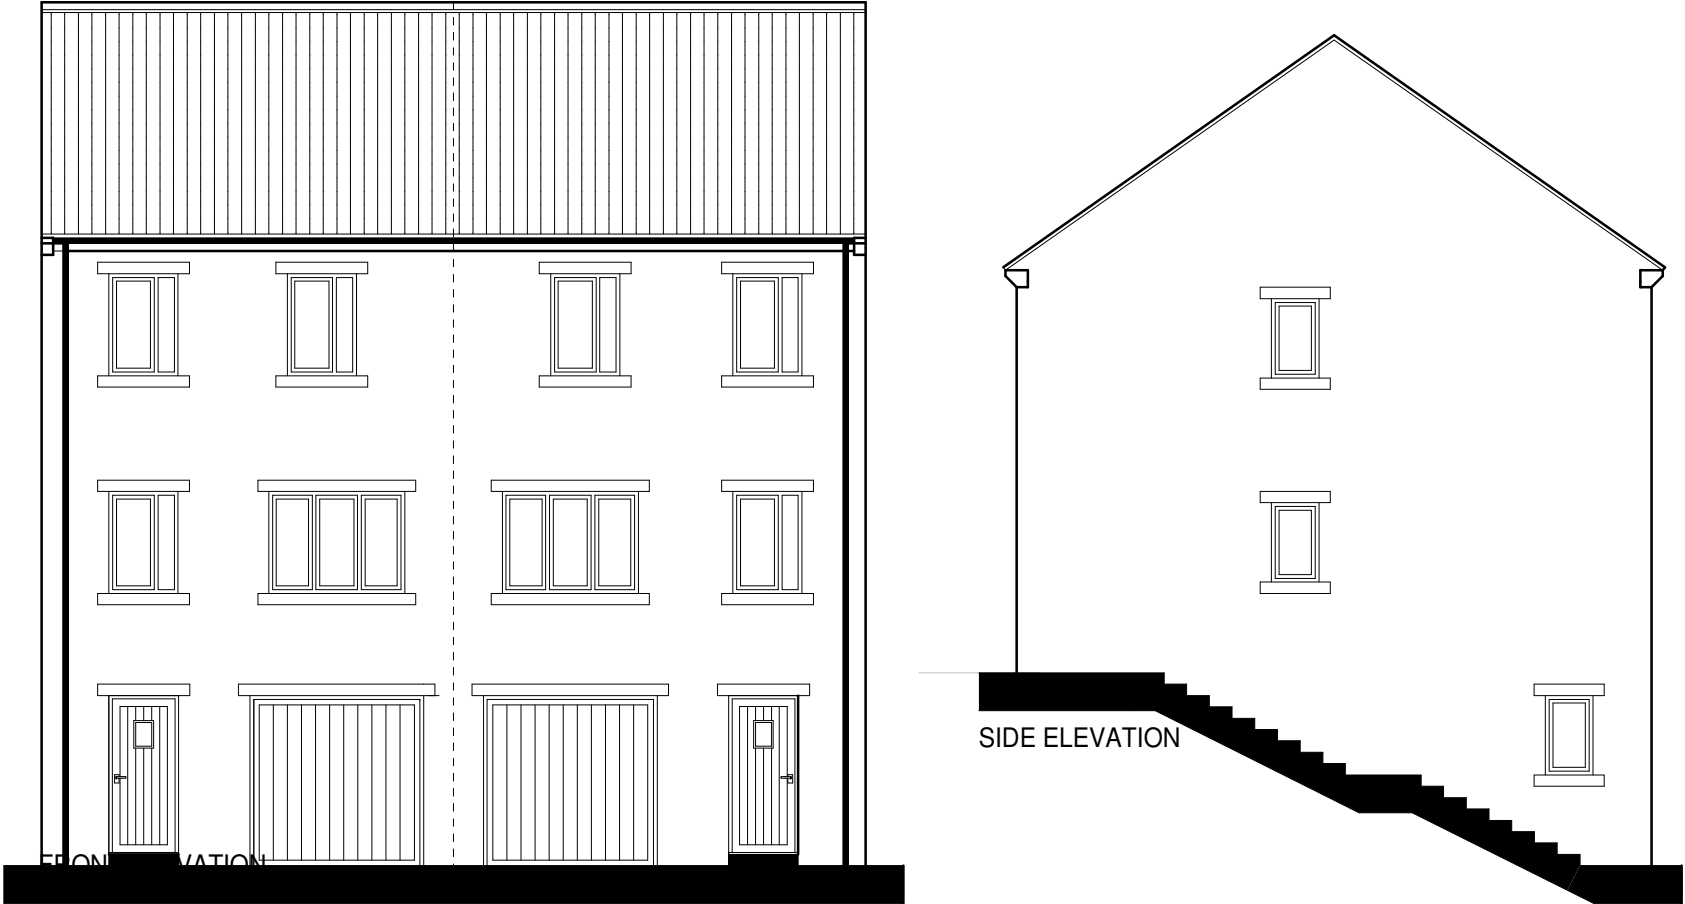

SCALE BAR 1 : 100

REVISIONS

CLIENT
OPULWOOD DEVELOPMENTS

DRAWING TITLE
PLANNING DRAWING CWG2S

PROJECT:
PROPOSED DEVELOPMENT AT
THE FORMER CHARLESTOWN WORKS
CHARLESTOWN ROAD
GLOSSOP

DRAWING No
022 / 035/ CWG2SE

DRAWING DATE
AUGUST 2022

DRAWN BY
IKB

SCALE
1:100 @A3



BARRATON
DESIGN STUDIO

BARRATON DESIGN STUDIO
UNIT 1
BRANCROFT FARM
BAWTRY ROAD
AUSTERFIELD
DONCASTER
SOUTH YORKSHIRE
DN10 6EZ

TEL: 01302 771188
EMAIL: ianbarraton30@gmail.com