


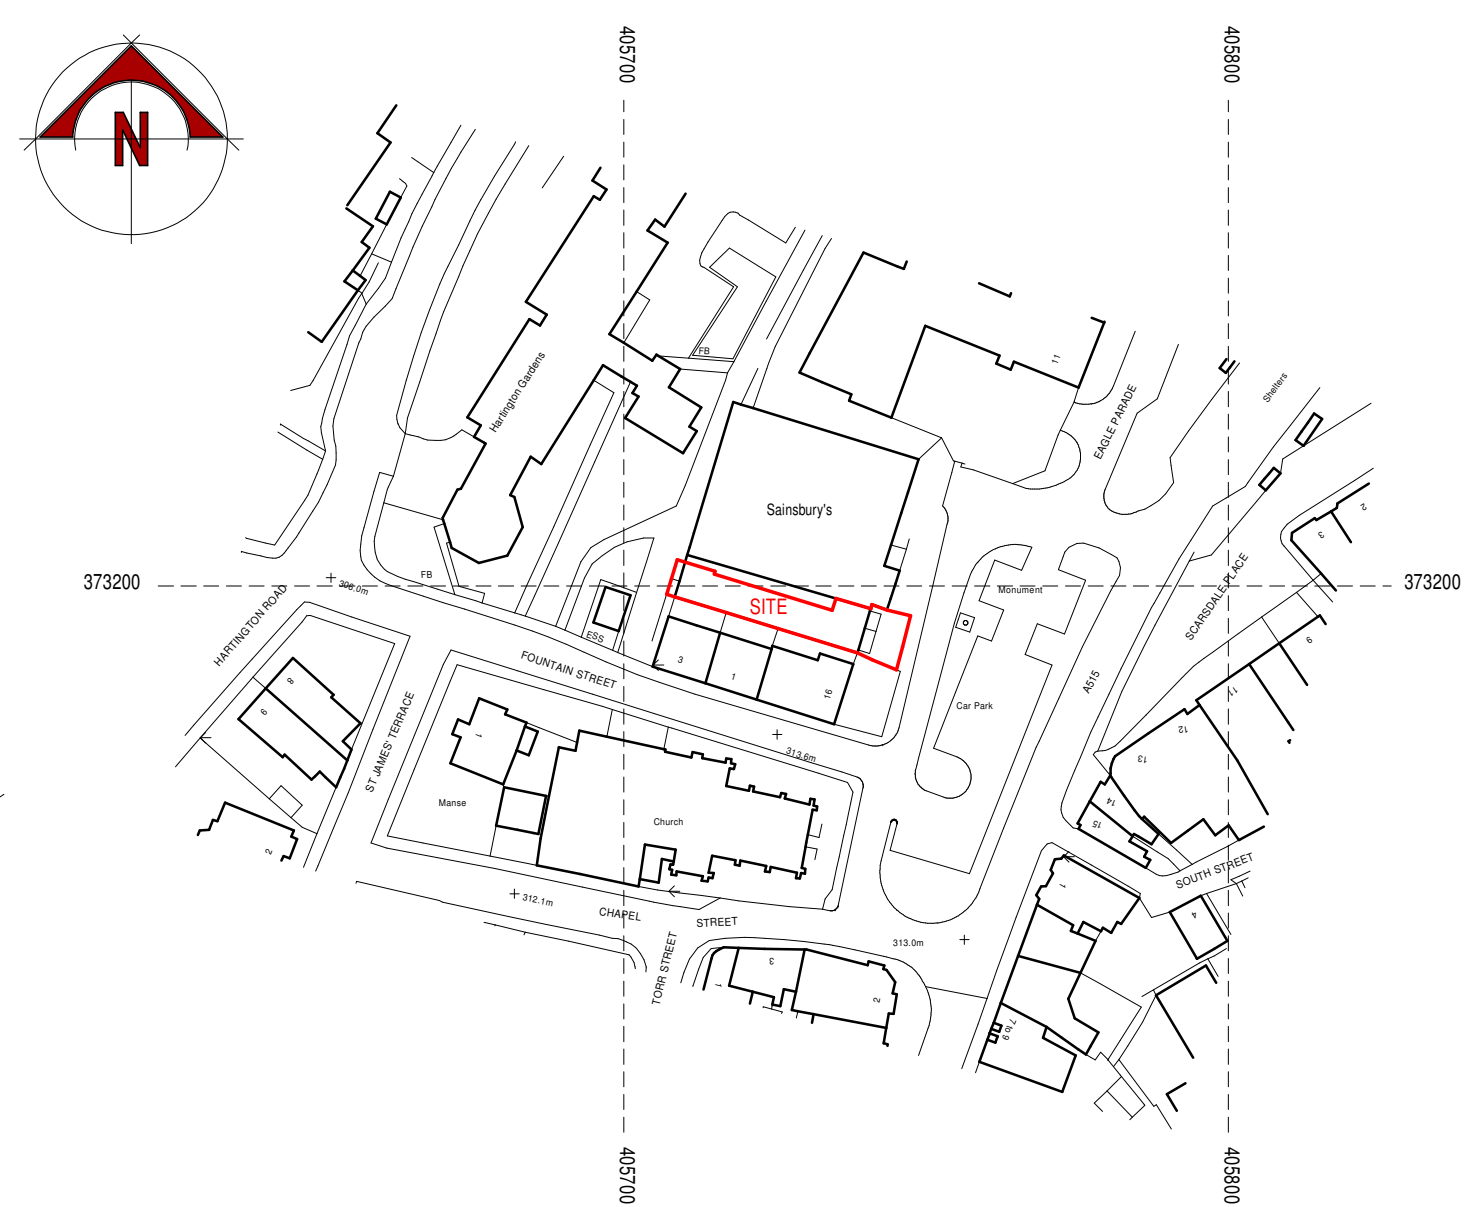

Serial number: 245439
© Crown copyright and database right 2022
Ordnance Survey licence 100048957

Broad Walk Dental Practice

Proposed Conversion of Former
Nightclub into Dental Practice
15 Eagle Parade,
Buxton,
SK17 6EQ

Planning Proposal Location and Block Plan

Date	July 2022	Sheet	A2	Scale	1:1250 + 1:500
Drp No.	2022-2715-03	Rev.	-	Drawn	NAW



10 Cawdry Buildings, Fountain Street, Leek. ST13 6JP
Telephone: 01538 386002
E-mail: info@sammonsltd.co.uk
Web: www.sammonsltd.co.uk

This drawing is copyright.
All dimensions must be checked prior to commencement.