


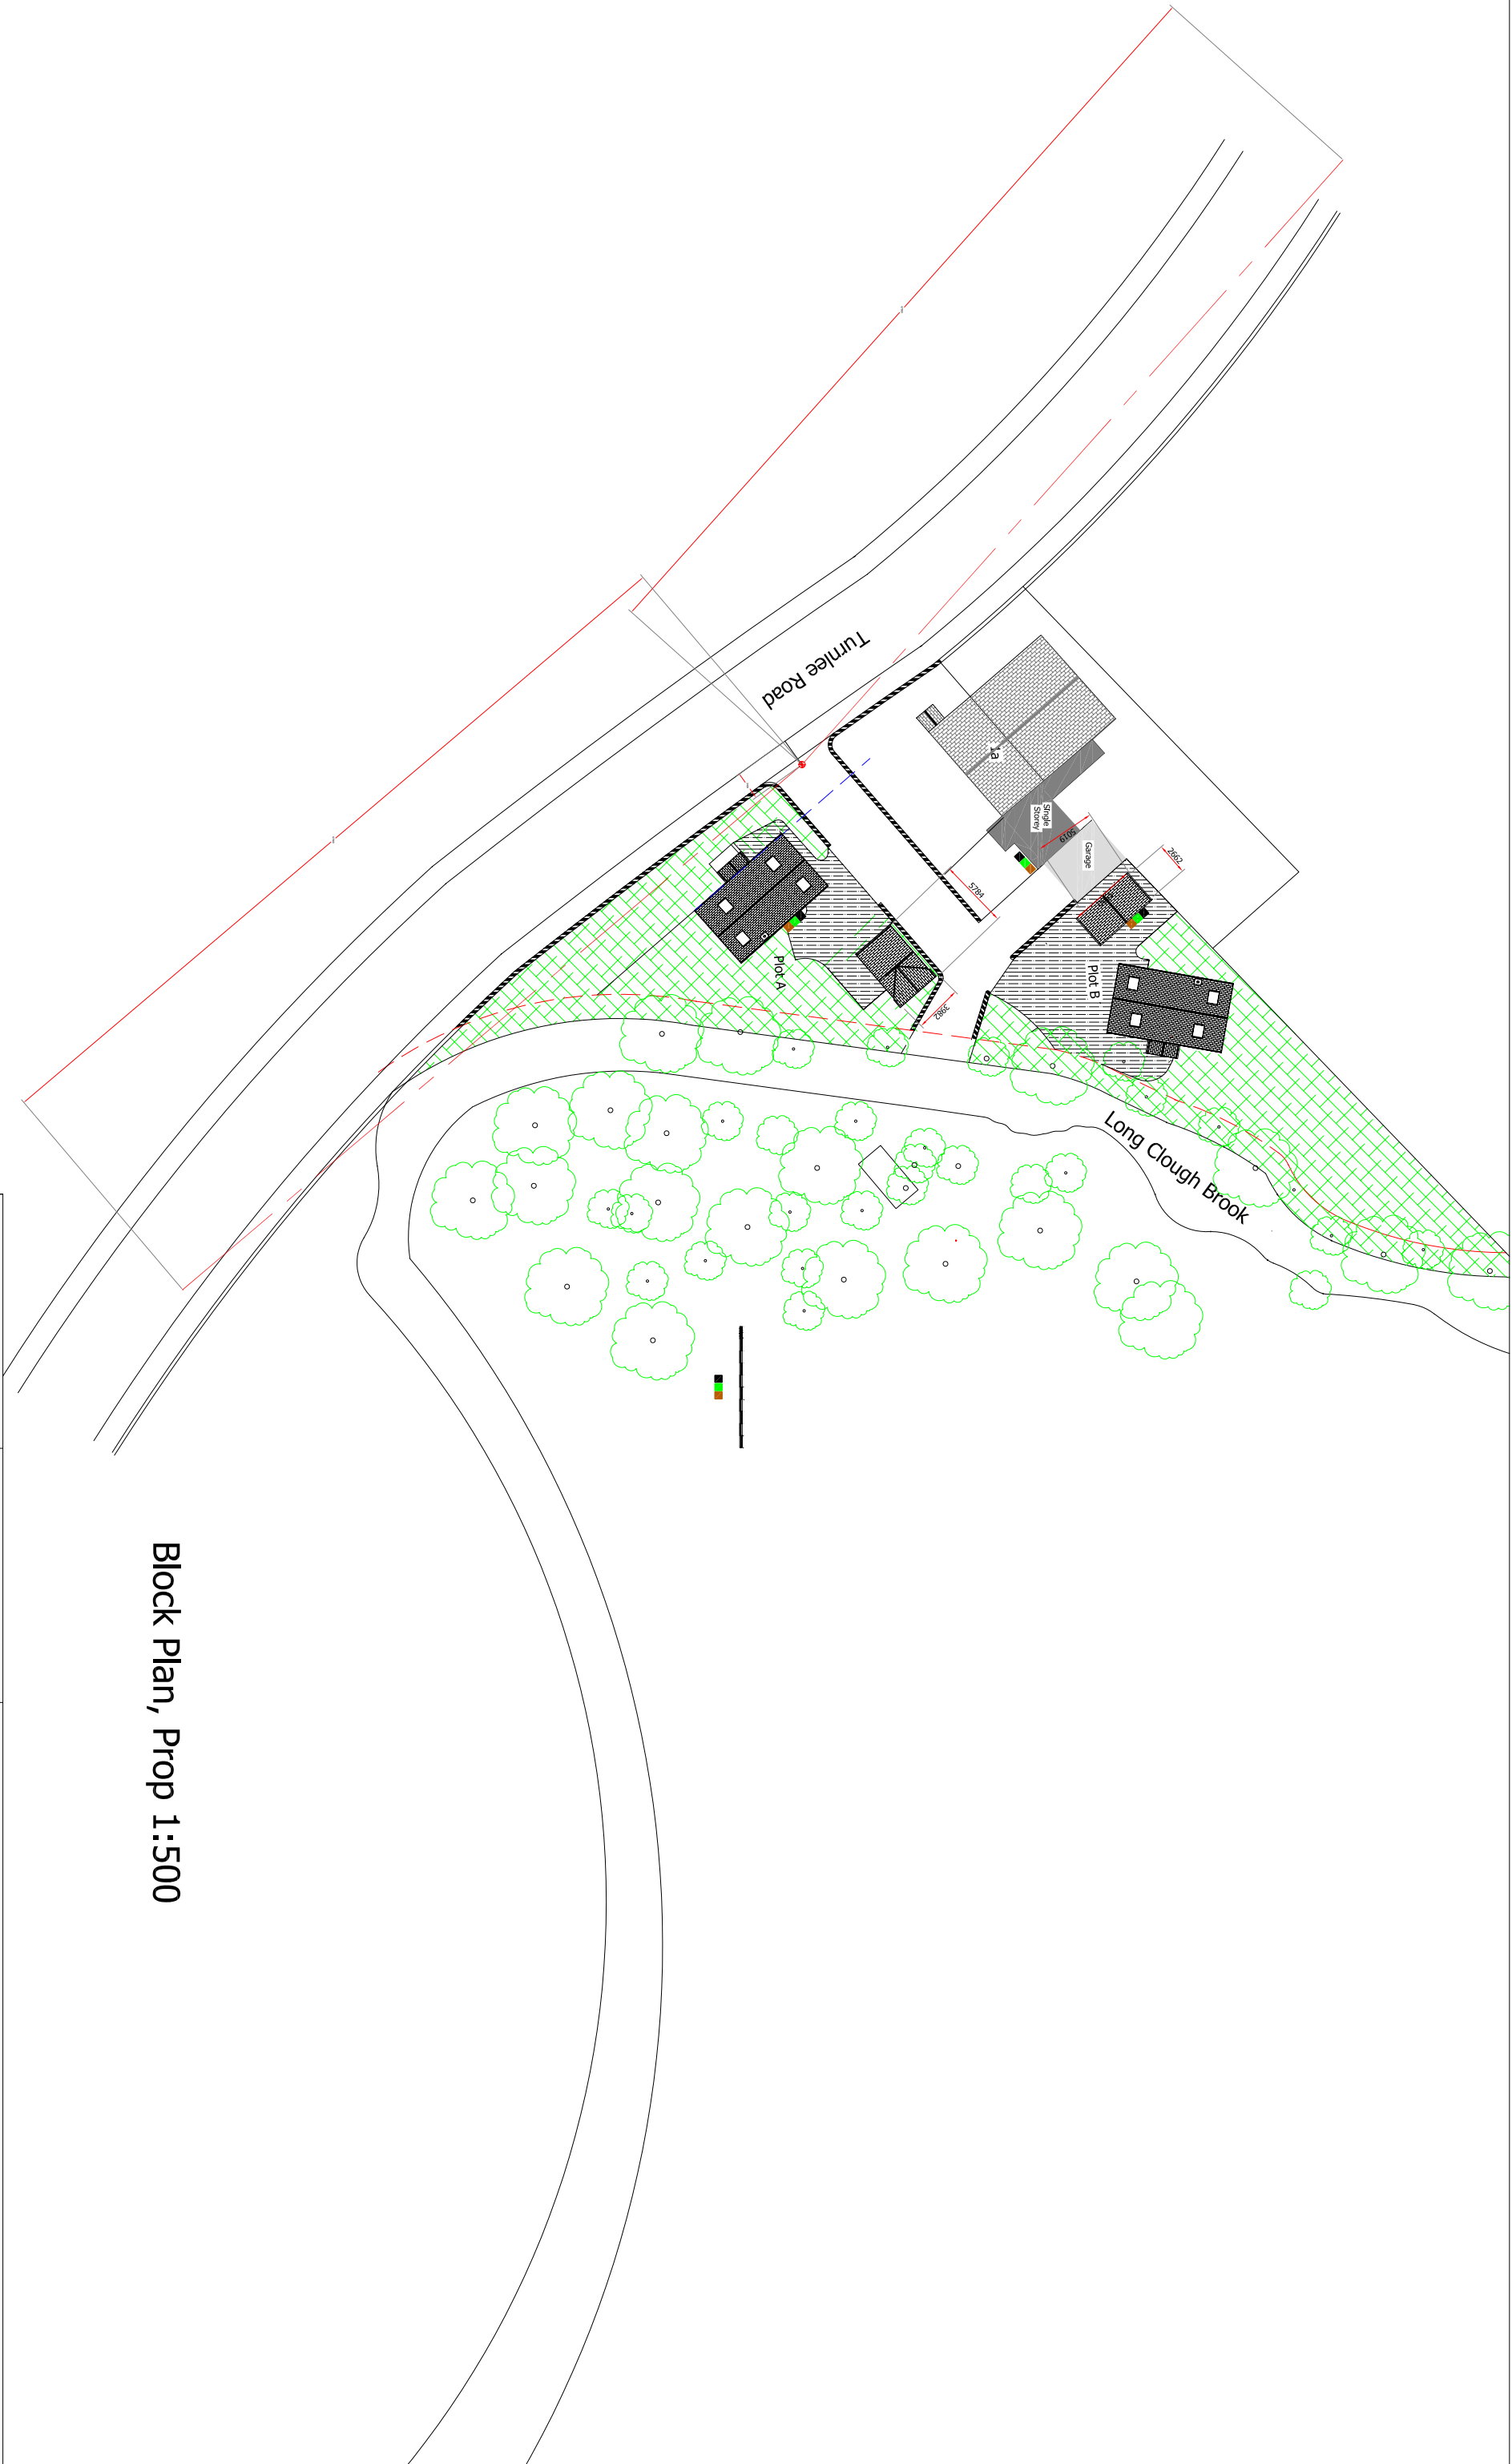

Block Plan, Prop 1:500

DRAWN	PAL	DATE	Nov 2021	1A Turnlee Road
JOB No	DC/01/2020	SCALE	As Shown@ A3	Glossop
DWG No	B/01	Rev		High Peak SK13 6JS
				2 New Houses Block Plan inc Visibility Splays