East
1 : 100

South
1 : 100

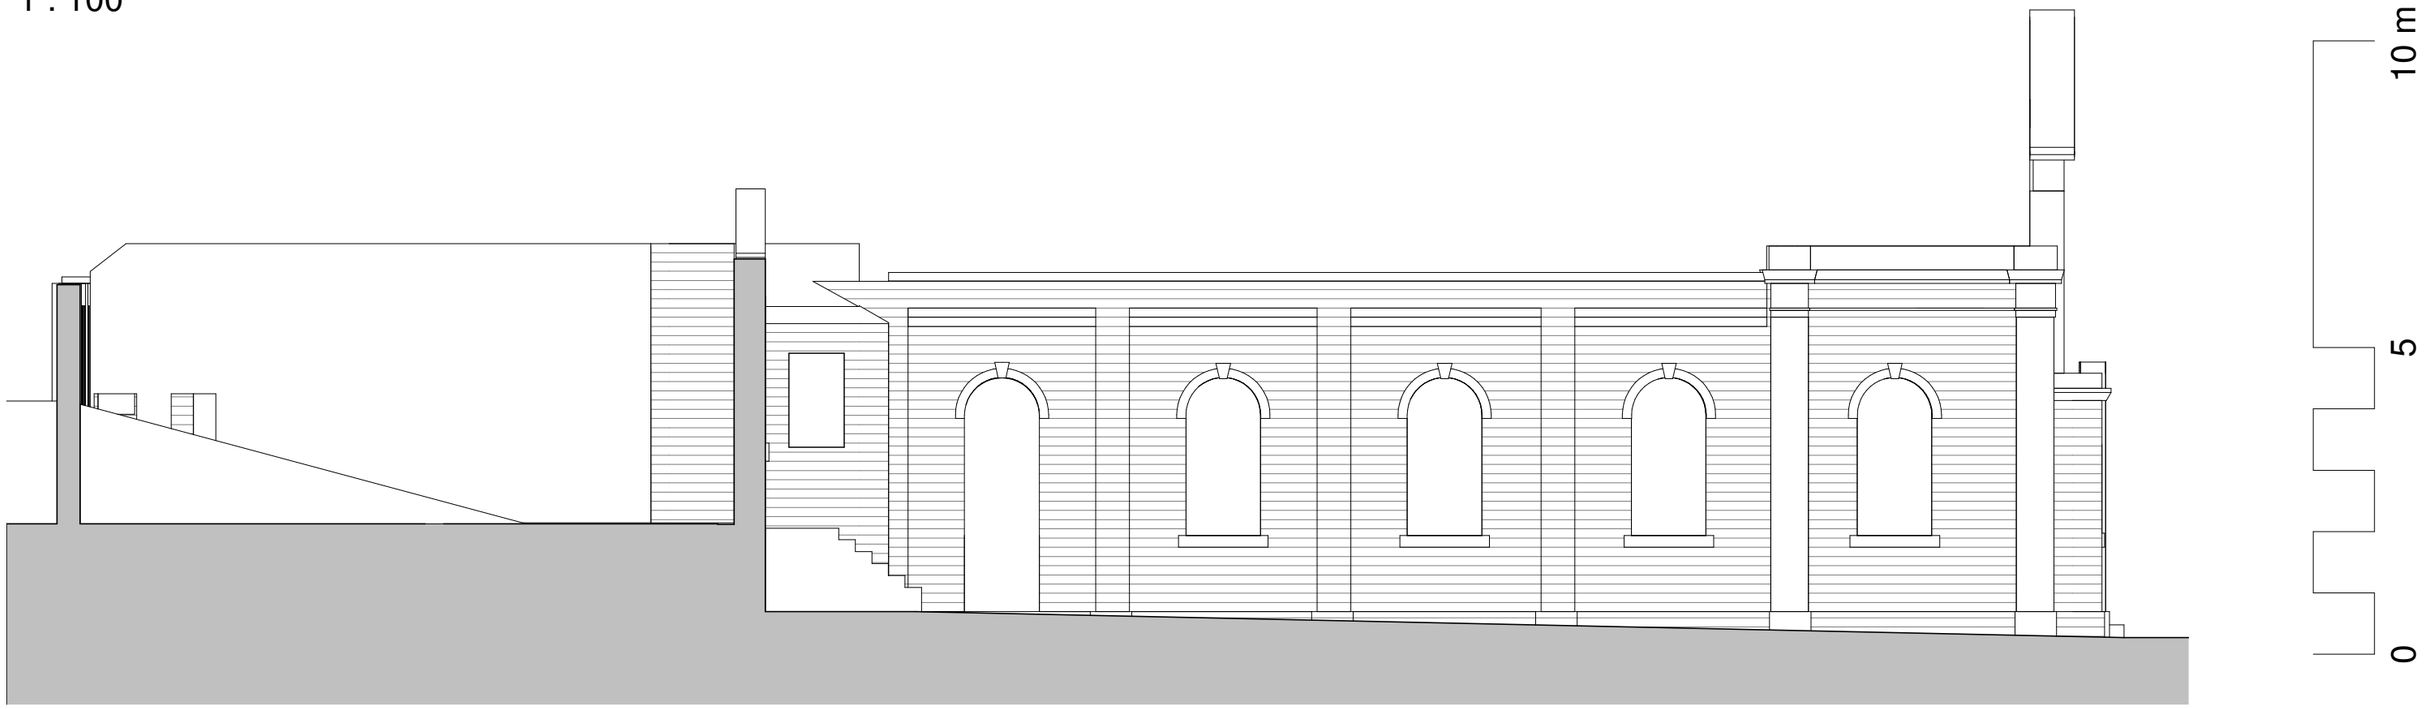

POULTER ARCHITECTS ©

Profolk, Bank Chambers, STOCKPORT SK1 1AR
Tel: 07792 116373
info@ poulterarchitects.co.uk
www.poulterarchitects.co.uk

Date	Rev	Revision / author/ checker
18.11.20	A	General update. Issued for Planning . JNBP
24.11.20	B	Walls around workshop area corrected. JNBP
29.06.22	C	Updated to reflect works carried out to clear site and enable development. JNBP

NOTES
The contractor is responsible for checking dimensions, tolerances and references. Verify any discrepancies with the architect before proceeding with the work.
Where an item is covered by drawings of different scales the larger scale drawing is to be worked to.
Construct to figured dimensions only.

Purpose of Issue	Planning	**Drwg. no**	162/020	**Rev**	C
Project	Mount Pleasant Chapel Re-use	**Drawn**	JNBP	**Checked**	
Drawing	Existing Elevations	**Scale**	1 : 100@A3	**Date**	10/28/20

29/06/2022 08:57:26